
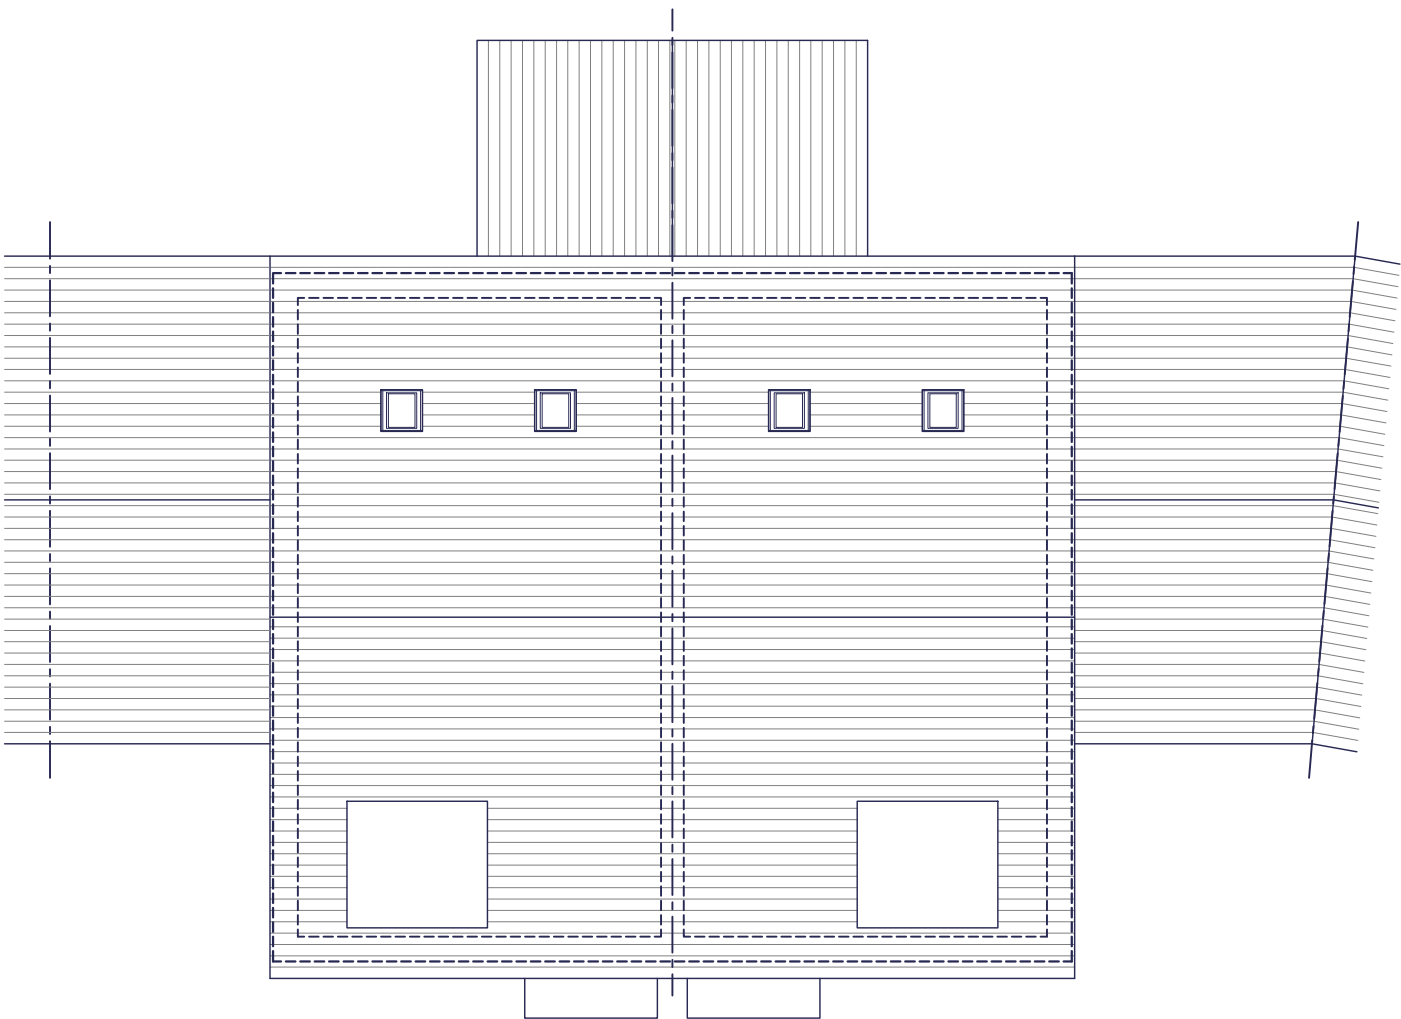


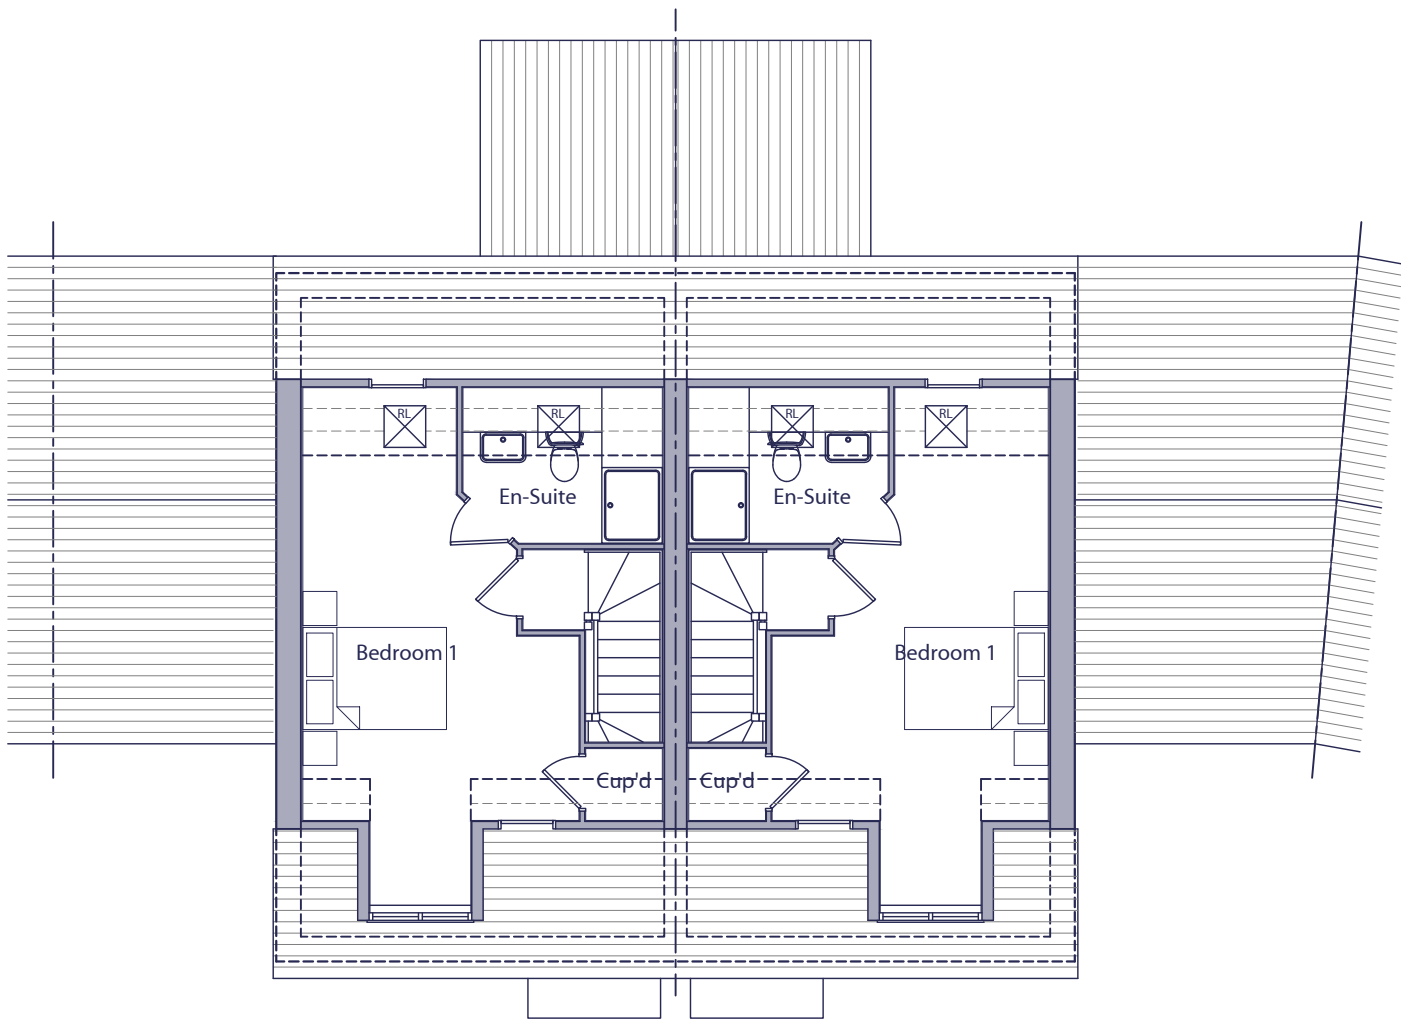


SECOND FLOOR PLAN
PLOT 4103

PLOT 4102

ROOF PLAN
PLOT 4103

PLOT 4102

 

HOUSE TYPE H482 - 3 BED / 5 PERSON HOUSE		
SPACE STANDARDS	REQUIRED	ACTUAL
FLOOR AREA	99.00 m ²	114.12 m ²
STORAGE	2.50 m ²	2.65 m ²
BEDROOM 1	11.50 m ²	18.26 m ²
BEDROOM 2	11.50 m ²	11.51 m ²
BEDROOM 3	7.50 m ²	9.54 m ²

Rev.	Date	Description	Drawn	Checked
1	Nov 2025	Scale 1:100 @ A3	ADS	DGP
2	Nov 2025	Date	File	P1905 H482 Type
3	Nov 2025	Drg.No. P1905.H482.138	Rev. -	Drawing Status
4	Nov 2025	Second Floor & Roof Plans		PLANNING



Client
Project
South Wokingham,
Phases R7 & R13.
Drawing Title
H482 Type - Style 1
Second Floor & Roof Plans

Scale
1:100 @ A3

Drawn
ADS

Checked
DGP



AAP Architecture Ltd
Unit A, Monument Business Centre, Monument Way East, Woking, Surrey GU21 5LG
T 01483 727345 E projects@aap-arc.co.uk W aap-arc.co.uk

Under the Intellectual Property Act 2014, this drawing is the copyright of AAP Architecture Ltd.