




FRONT ELEVATION

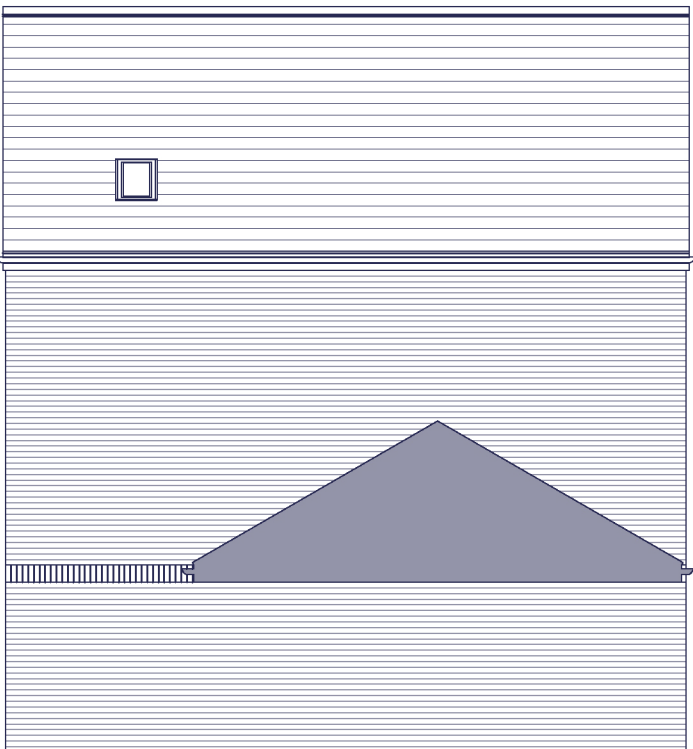

SIDE ELEVATION




REAR ELEVATION



SIDE ELEVATION

PLOTS 4010

FOR MATERIAL COLOURS, PLEASE REFER TO
STREETSCENES AND LAYOUTS.

 

Rev.	Date	Description	Drawn	Checked
			ADS	DGP
Client Miller homes				
Project South Wokingham, Phases R7 & R13.			Scale 1:100 @ A3	
Drawing Title H486 Type - Style 1 Elevations - Brick			Date Nov 2025	File P1905 H486 Type
			Drg.No. P1905.H486.104	Rev. -
			Drawing Status PLANNING	



AAP Architecture Ltd
Unit A, Monument Business Centre, Monument Way East, Woking, Surrey GU21 5LG
T 01483 727345 E projects@aap-arc.co.uk W aap-arc.co.uk

Under the Intellectual Property Act 2014, this drawing is the copyright of AAP Architecture Ltd.