



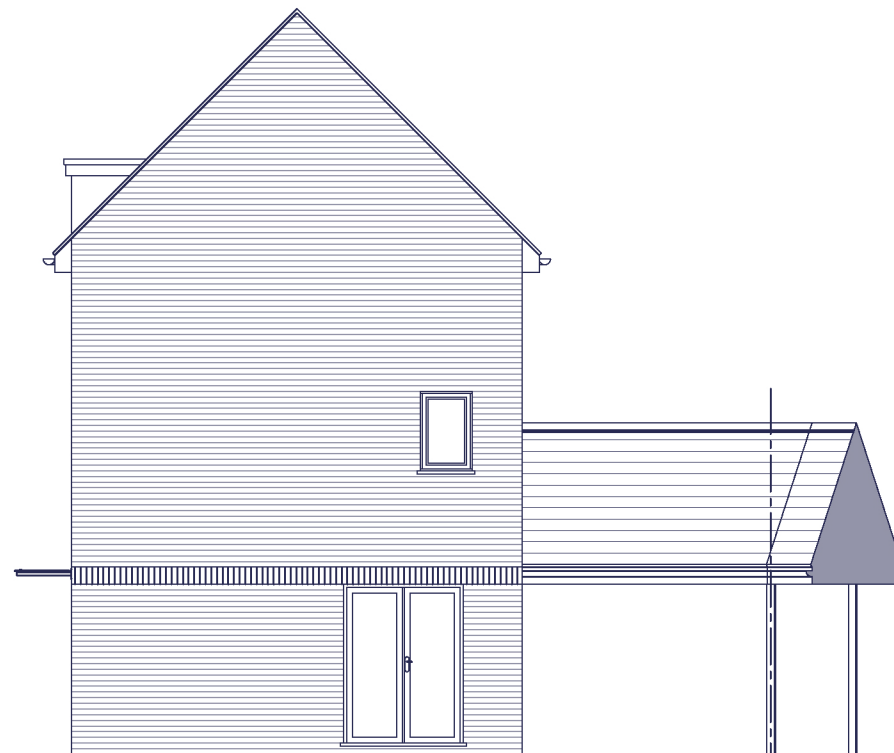

FRONT ELEVATION

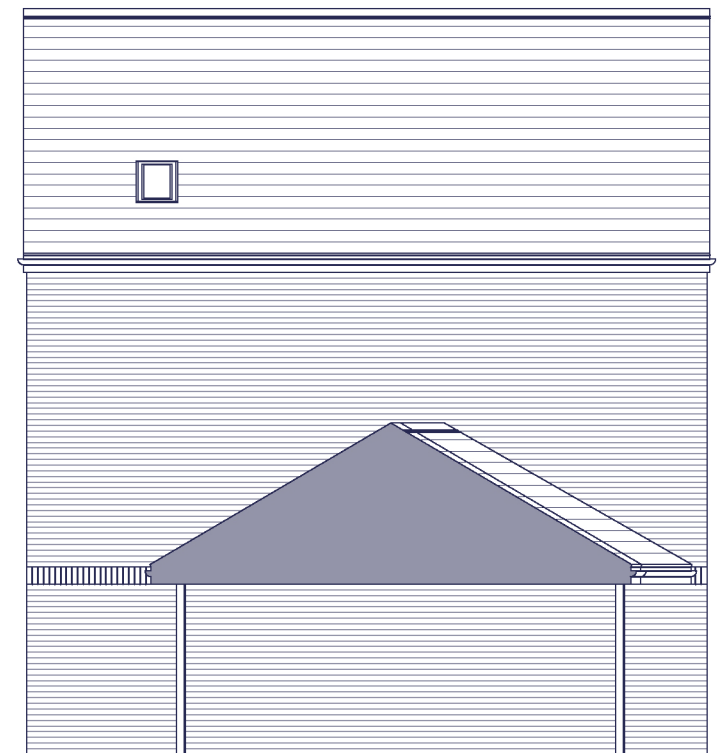

SIDE ELEVATION



REAR ELEVATION



SIDE ELEVATION

PLOTS 4086

FOR MATERIAL COLOURS, PLEASE REFER TO
STREETSCENES AND LAYOUTS.

0 1 2 3 4 5m
1:100

Rev.	Date	Description	Drawn	Checked
			ADS	DGP
Client Miller homes				
Project South Wokingham, Phases R7 & R13.				
Drawing Title H486 Type - Style 1 Elevations - Brick				
Scale 1:100 @ A3				
Date Nov 2025				
File P1905 H486 Type				
Drg.No. P1905.H486.118				
Rev. -				
Drawing Status PLANNING				

aap
architecture

AAP Architecture Ltd
Unit A, Monument Business Centre, Monument Way East, Woking, Surrey GU21 5LG
T 01483 727345 E projects@aap-arc.co.uk W aap-arc.co.uk

Under the Intellectual Property Act 2014, this drawing is the copyright of AAP Architecture Ltd.