




PLOT 4077

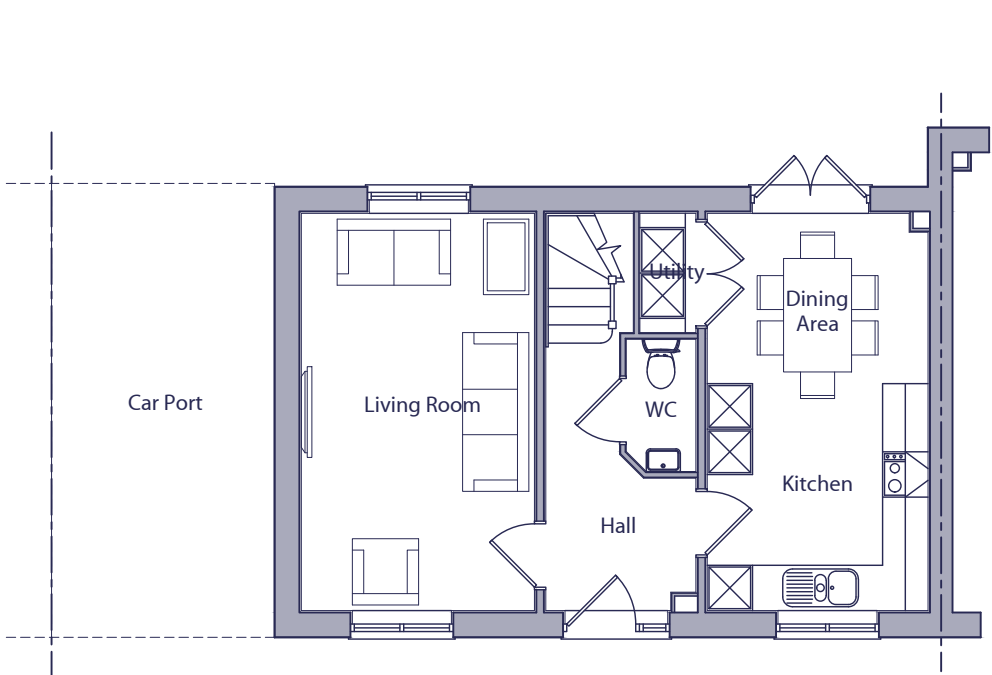

GROUND FLOOR PLAN
PLOT 4077 - TYPE H486A

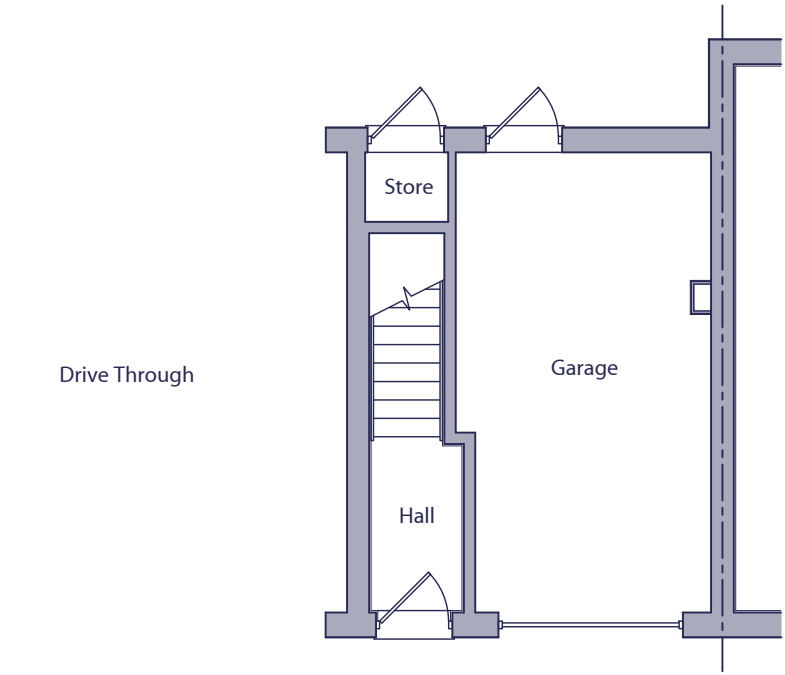


PLOT 4076 - TYPE L256

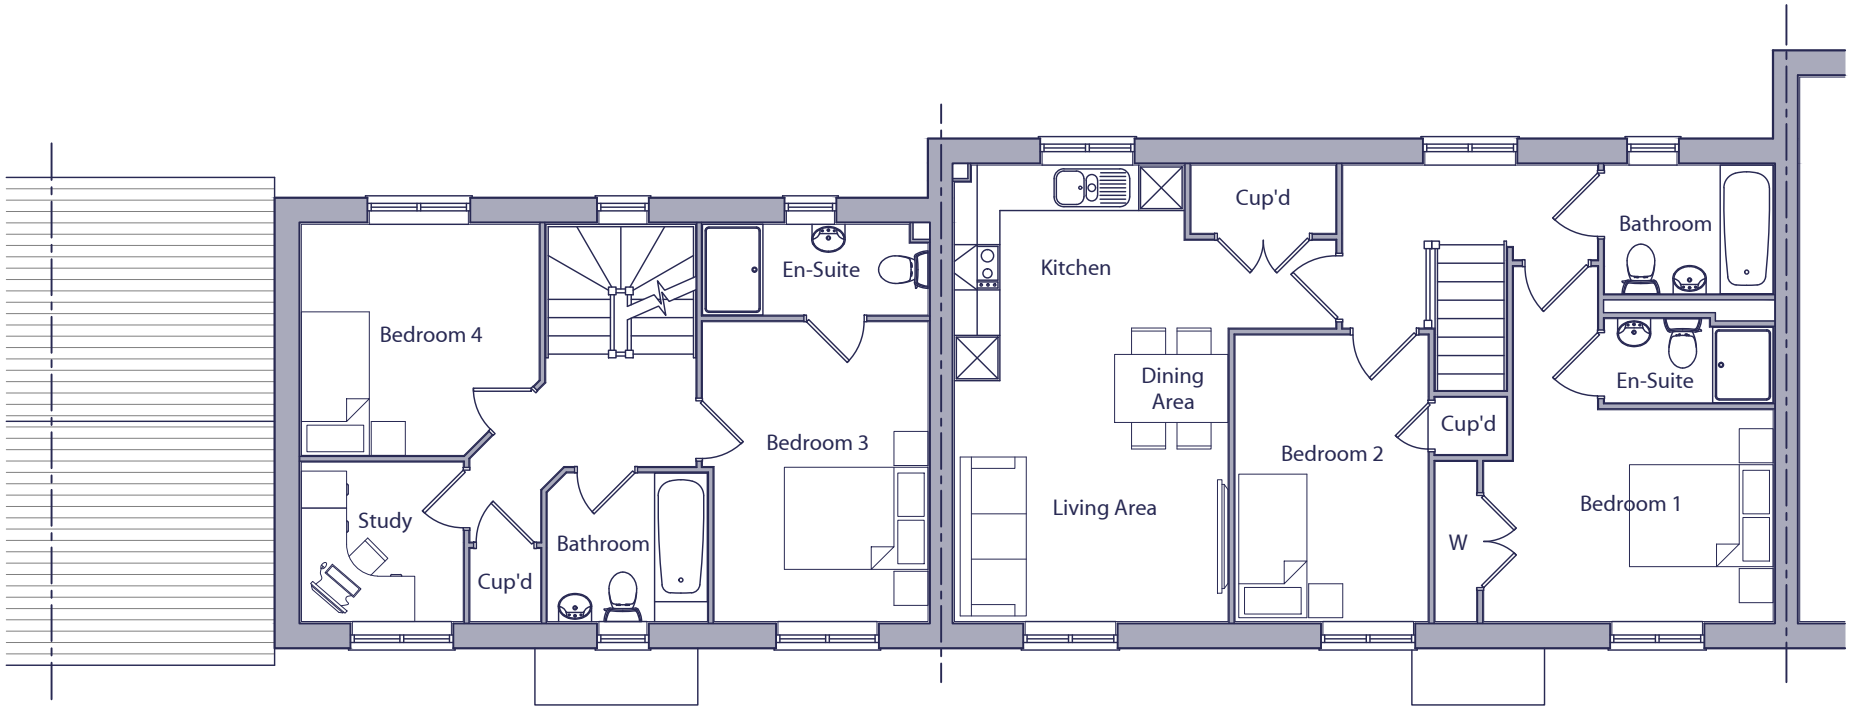

FIRST FLOOR PLAN
PLOT 4077 - TYPE H486A

PLOT 4076 - TYPE L256

 

HOUSE TYPE H486A - 4 BED / 7 PERSON HOUSE		
SPACE STANDARDS	REQUIRED	ACTUAL
FLOOR AREA	121.00 m ²	128.19 m ²
STORAGE	3.00 m ²	3.00 m ²
BEDROOM 1	11.50 m ²	15.29 m ²
BEDROOM 2	11.50 m ²	14.79 m ²
BEDROOM 3	11.50 m ²	11.51 m ²
BEDROOM 4	7.50 m ²	9.12 m ²

Rev.	Date	Description	Drawn	Checked
			ADS	DGP
Client		Scale	1:100 @ A3	
Project		Date	Nov 2025	
Drawing Title		File	P1905 H486 Type	
H486A Type - Style 1		Drg.No.	P1905.H486A.101	
Ground & First Floor Plans		Rev.	-	
		Drawing Status	PLANNING	

AAP Architecture Ltd
Unit A, Monument Business Centre, Monument Way East, Woking, Surrey GU21 5LG
T 01483 727345 E projects@aap-arc.co.uk W aap-arc.co.uk