



PLOT 4077

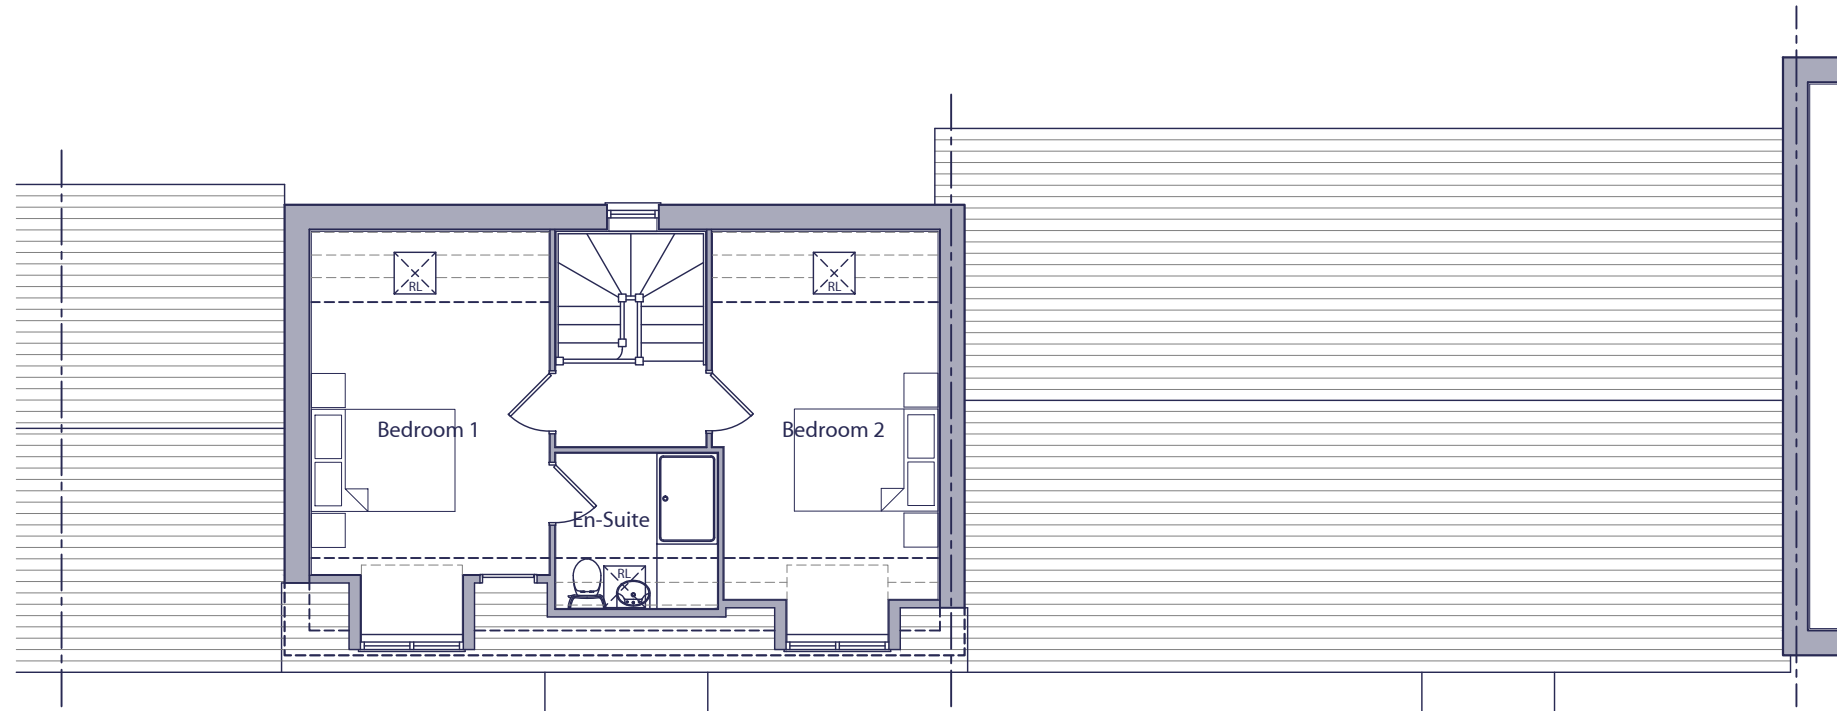


SECOND FLOOR PLAN
PLOT 4077 - TYPE H486A

PLOT 4076 - TYPE L256

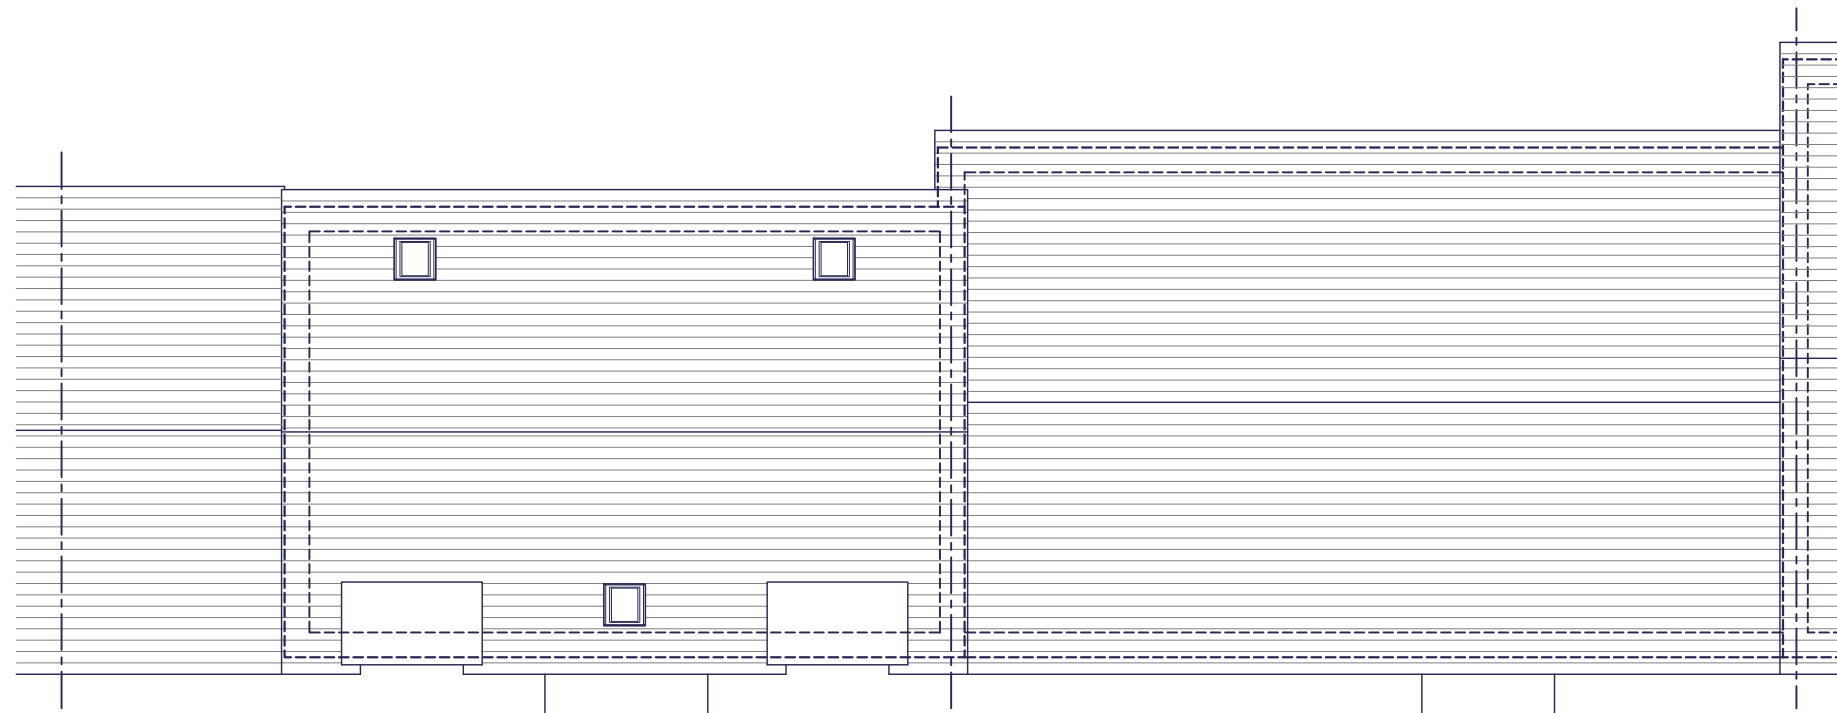

ROOF PLAN
PLOT 4077 - TYPE H486A

PLOT 4076 - TYPE L256

 

HOUSE TYPE H486A - 4 BED / 7 PERSON HOUSE		
SPACE STANDARDS	REQUIRED	ACTUAL
FLOOR AREA	121.00 m ²	128.19 m ²
STORAGE	3.00 m ²	3.00 m ²
BEDROOM 1	11.50 m ²	15.29 m ²
BEDROOM 2	11.50 m ²	14.79 m ²
BEDROOM 3	11.50 m ²	11.51 m ²
BEDROOM 4	7.50 m ²	9.12 m ²

Rev.	Date	Description	Drawn	Checked
Client		Scale 1:100 @ A3	Drawn ADS	Checked DGP
Project	South Wokingham, Phases R7 & R13.	Date Nov 2025	File P1905 H486 Type	
Drawing Title H486A Type 1 Second Floor & Roof Plans	Drg.No. P1905.H486A.102	Rev. -	Drawing Status PLANNING	

aap
architecture

AAP Architecture Ltd
Unit A, Monument Business Centre, Monument Way East, Woking, Surrey GU21 5LG
T 01483 727345 **E** projects@aap-arc.co.uk **W** aap-arc.co.uk

Under the Intellectual Property Act 2014, this drawing is the copyright of AAP Architecture Ltd.