

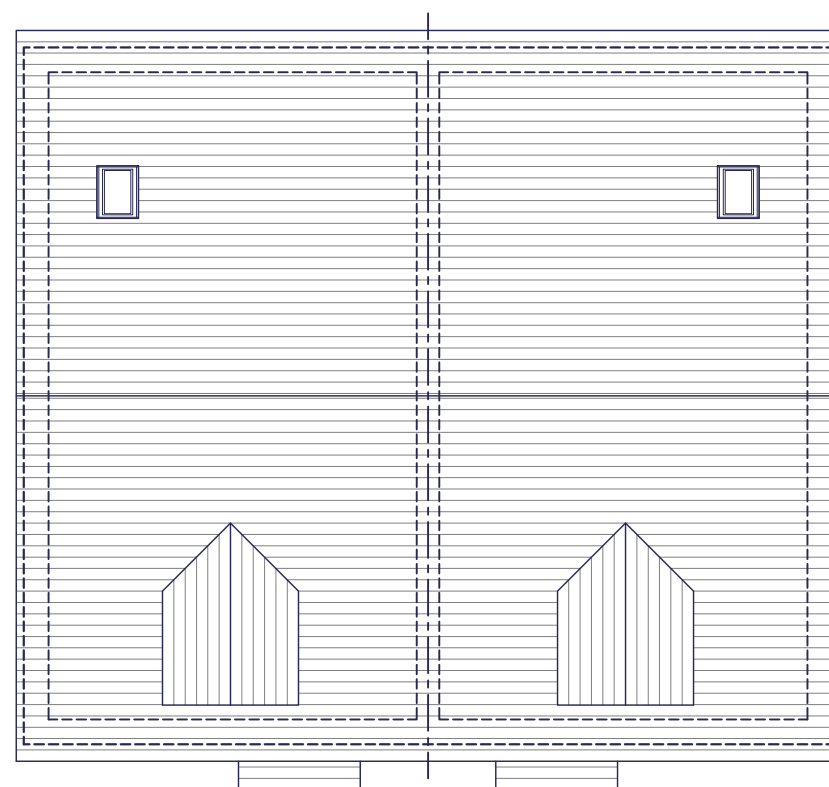
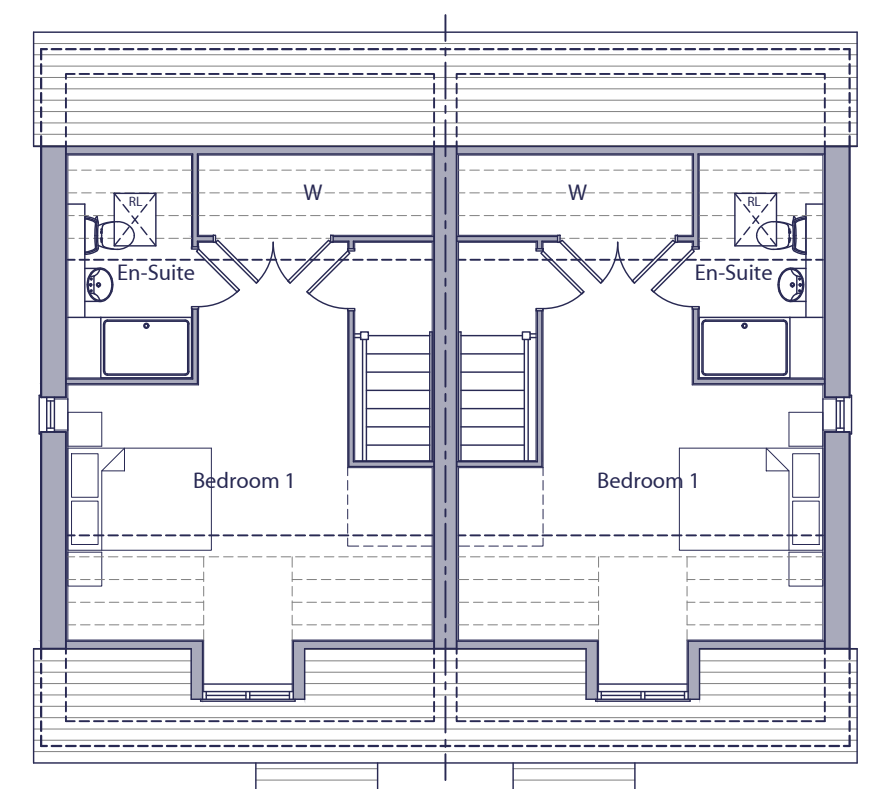


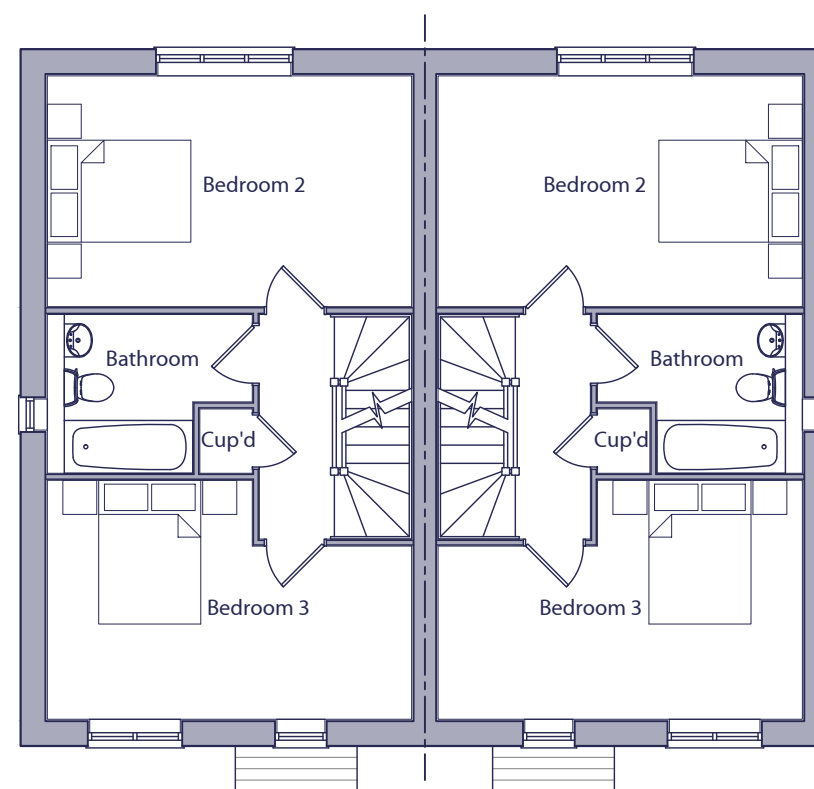

HOUSE TYPE L367 - 3 BED / 6 PERSON HOUSE		
SPACE STANDARDS	REQUIRED	ACTUAL
FLOOR AREA	108.0 m ²	109.39 m ²
STORAGE	2.5 m ²	2.60 m ²
BEDROOM 1	11.5 m ²	17.61 m ²
BEDROOM 2	11.5 m ²	14.71 m ²
BEDROOM 3	11.5 m ²	13.40 m ²

PLOTS 3056, 3057, 3089, 3090, 3107 & 3108.

 

Rev.	Date	Description	Drawn	Checked
Client		Scale 1:100 @ A3	Drawn ADS	Checked DGP
Project	South Wokingham, Phases R7 & R13.	Date Nov 2025	File P1905.L367.01	
Drawing Title	L367 Type - Style 4 Floor & Roof Plans	Drg.No. P1905.L367.101	Rev. -	Drawing Status PLANNING

AAP Architecture Ltd
Unit A, Monument Business Centre, Monument Way East, Woking, Surrey GU21 5LG
T 01483 727345 **E** projects@aap-arc.co.uk **W** aap-arc.co.uk

Under the Intellectual Property Act 2014, this drawing is the copyright of AAP Architecture Ltd.