

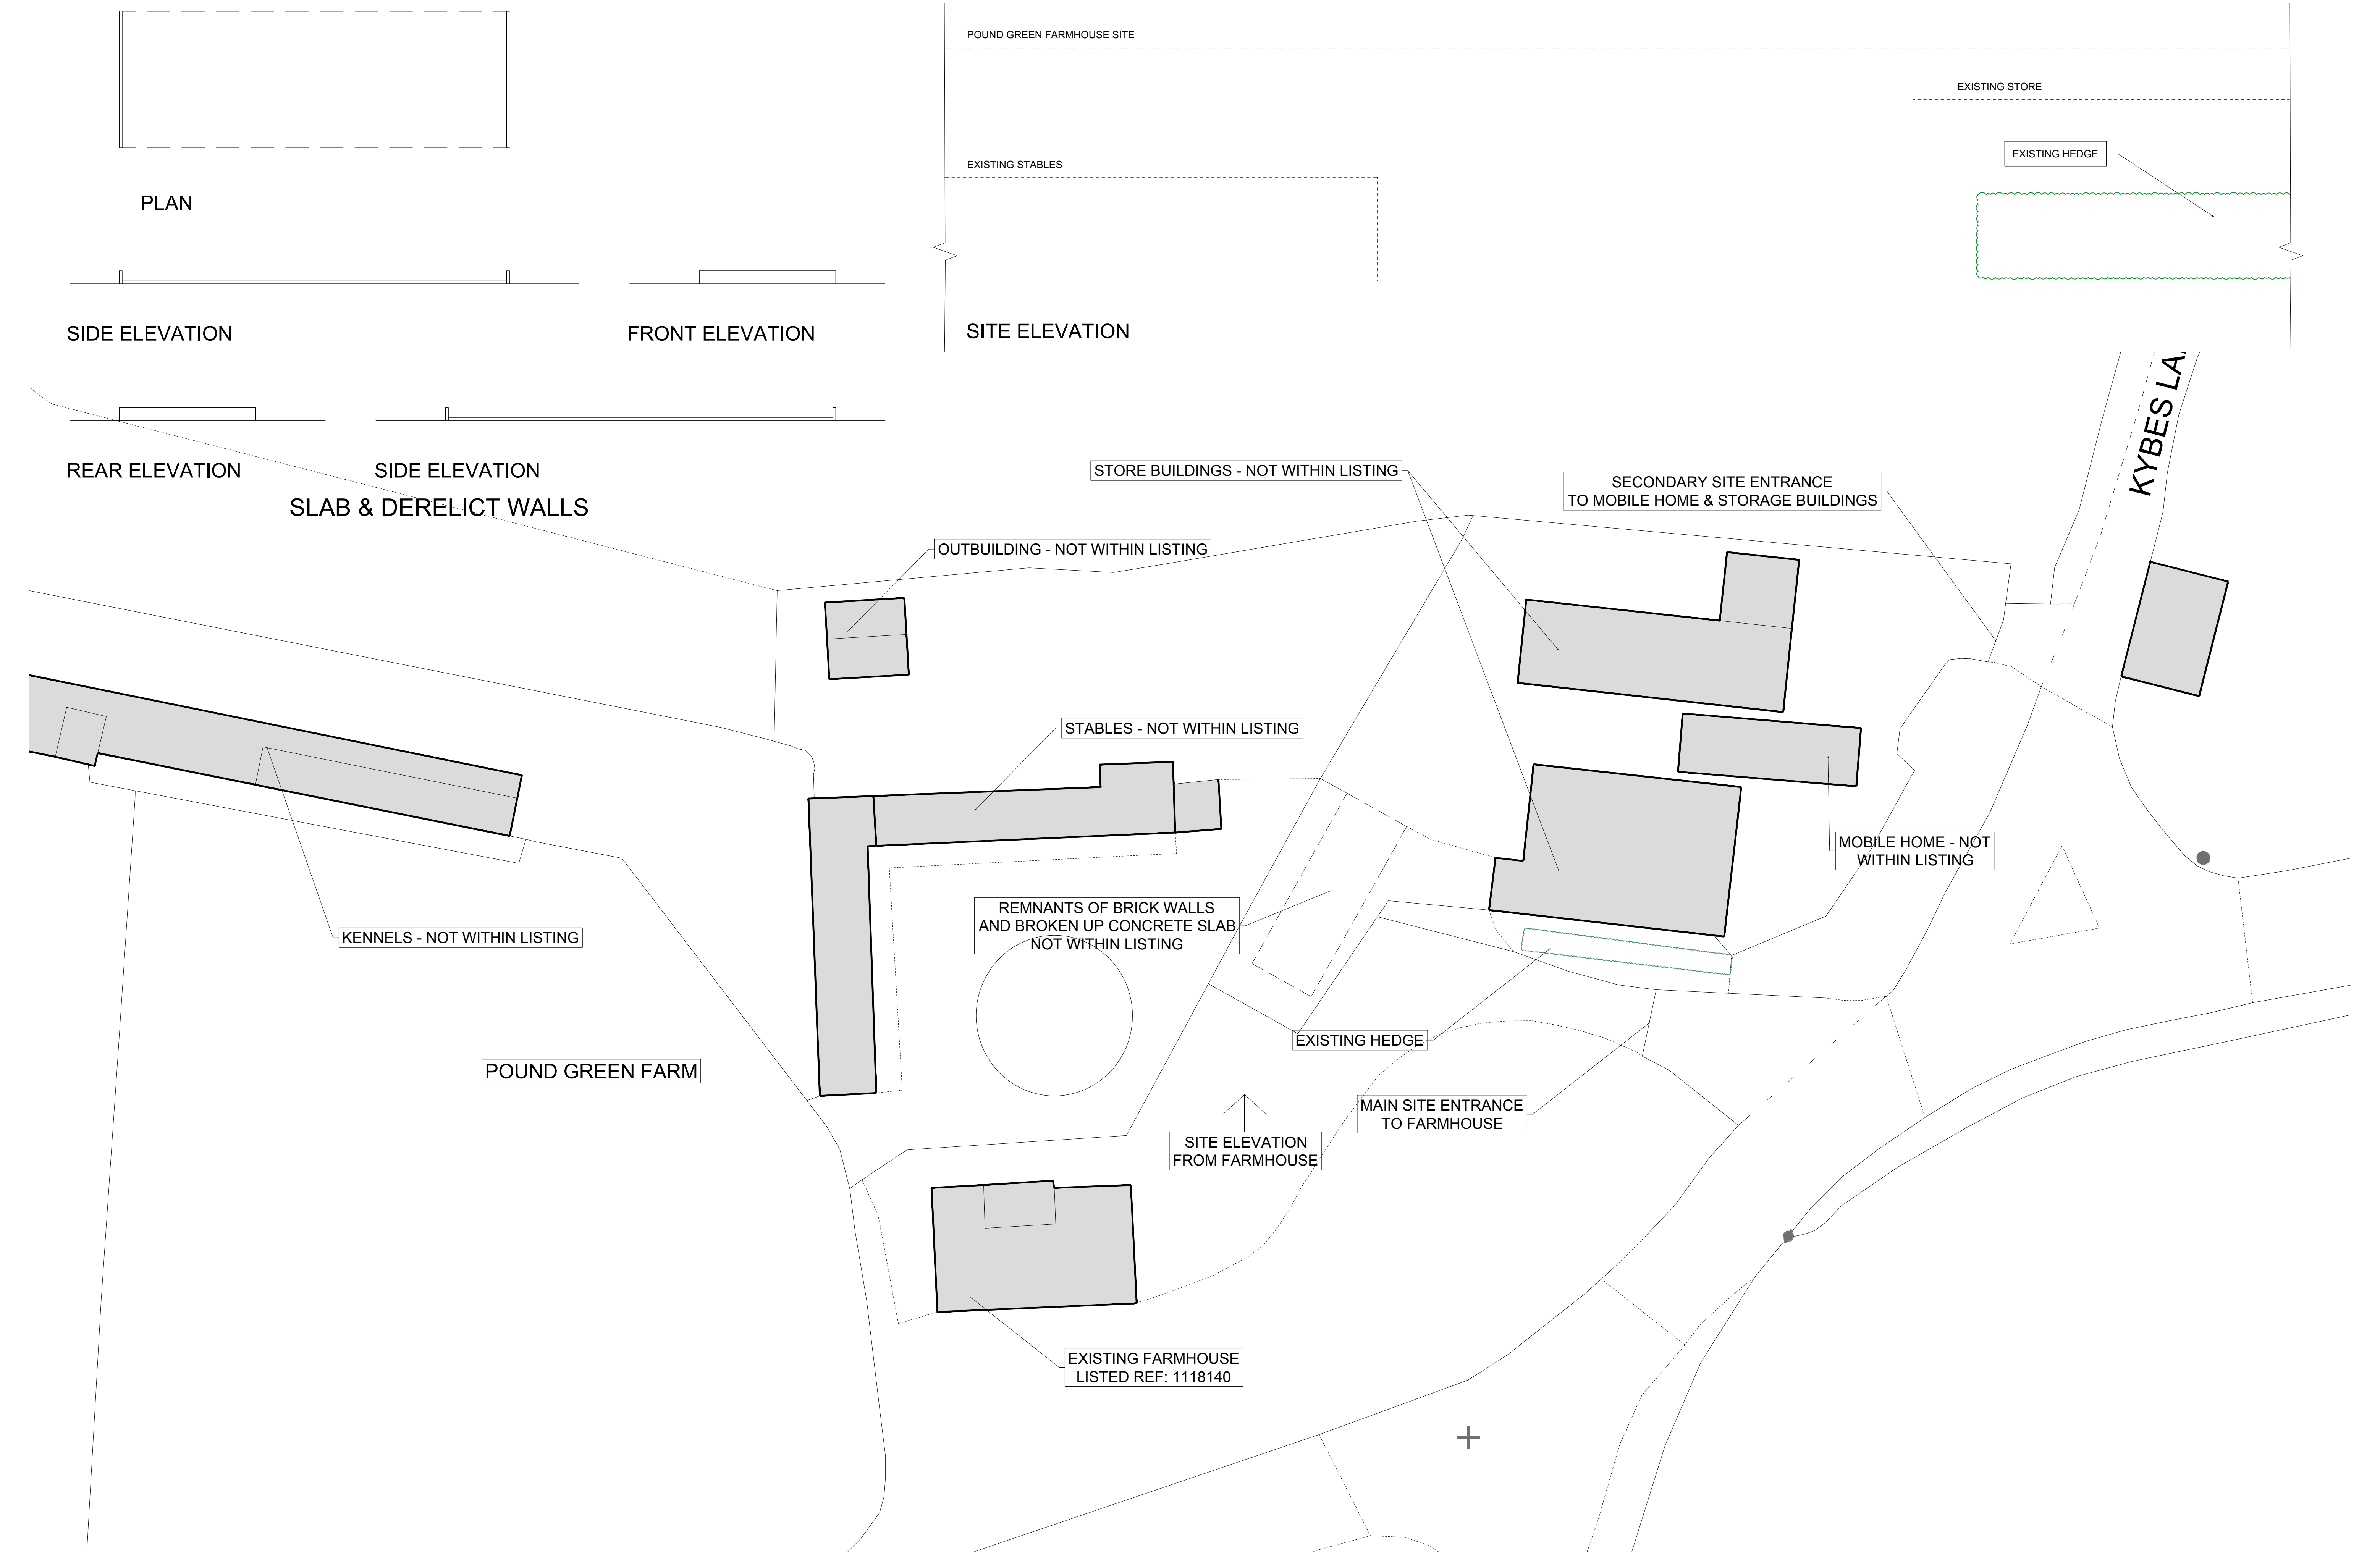
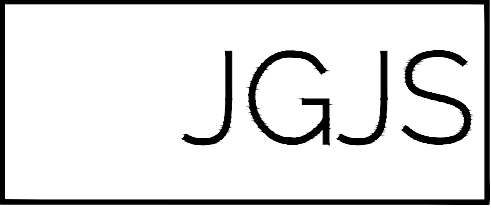


 

Notes:
THIS DRAWING IS ISSUED FOR PURPOSE INDICATED ONLY. IT IS TO BE READ IN CONJUNCTION WITH ALL OTHER CONSULTANT INFORMATION.
CHECK SITE CONDITIONS PRIOR TO COMMENCEMENT OF ANY WORK. ANY DISCREPANCIES TO BE REPORTED DIRECTLY TO
JGJS/ARCHITECTURE LTD. IMMEDIATELY. ALL DIMENSIONS TO BE CHECKED ON SITE. DO NOT SCALE OFF DRAWING FOR CONSTRUCTION
PURPOSES AND USE FIGURED DIMENSIONS ONLY. ADHERENCE TO THIS DRAWING DOES NOT INDEMNIFY CONSULTANTS OR CONTRACTORS OF
THEIR RESPONSIBILITIES AND ANY STATUTORY REQUIREMENTS RELATING TO THE EXECUTION OF THIS DRAWING. JGJS/ARCHITECTURE
LTD. NO RESPONSIBILITY IF THE WORKS ARE EXECUTED CONTRARY TO THIS DRAWING. THIS DRAWING IS COPYRIGHT TO JGJS/ARCHITECTURE
LTD. AND MUST NOT BE REPRODUCED WITHOUT PRIOR WRITTEN CONSENT.

Revisions:			
No.	Date	Drawn	Details
A	30.07.24	JS	Existing derelict slab & walls drawings shown

No.	Date	Drawn	Details

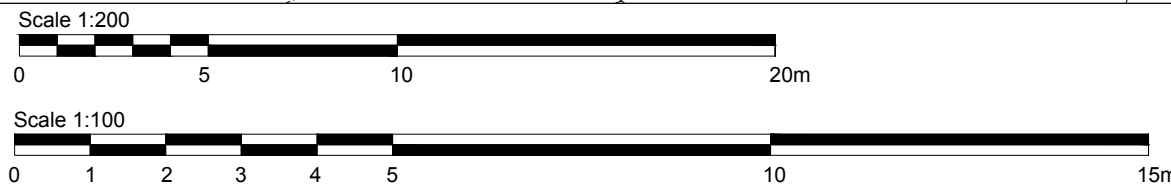

Project	POUND GREEN FARMHOUSE GRAZELEY GREEN ROAD RG7 1LH
Status	PLANNING SUBMISSION
Date	JULY 2024

Drawn/Checked
JS

Drawing		
EXISTING SITE PLAN & ELEVATION		
Scale	1:200/100@A1	Revision
Number	RG71LH.02	A