
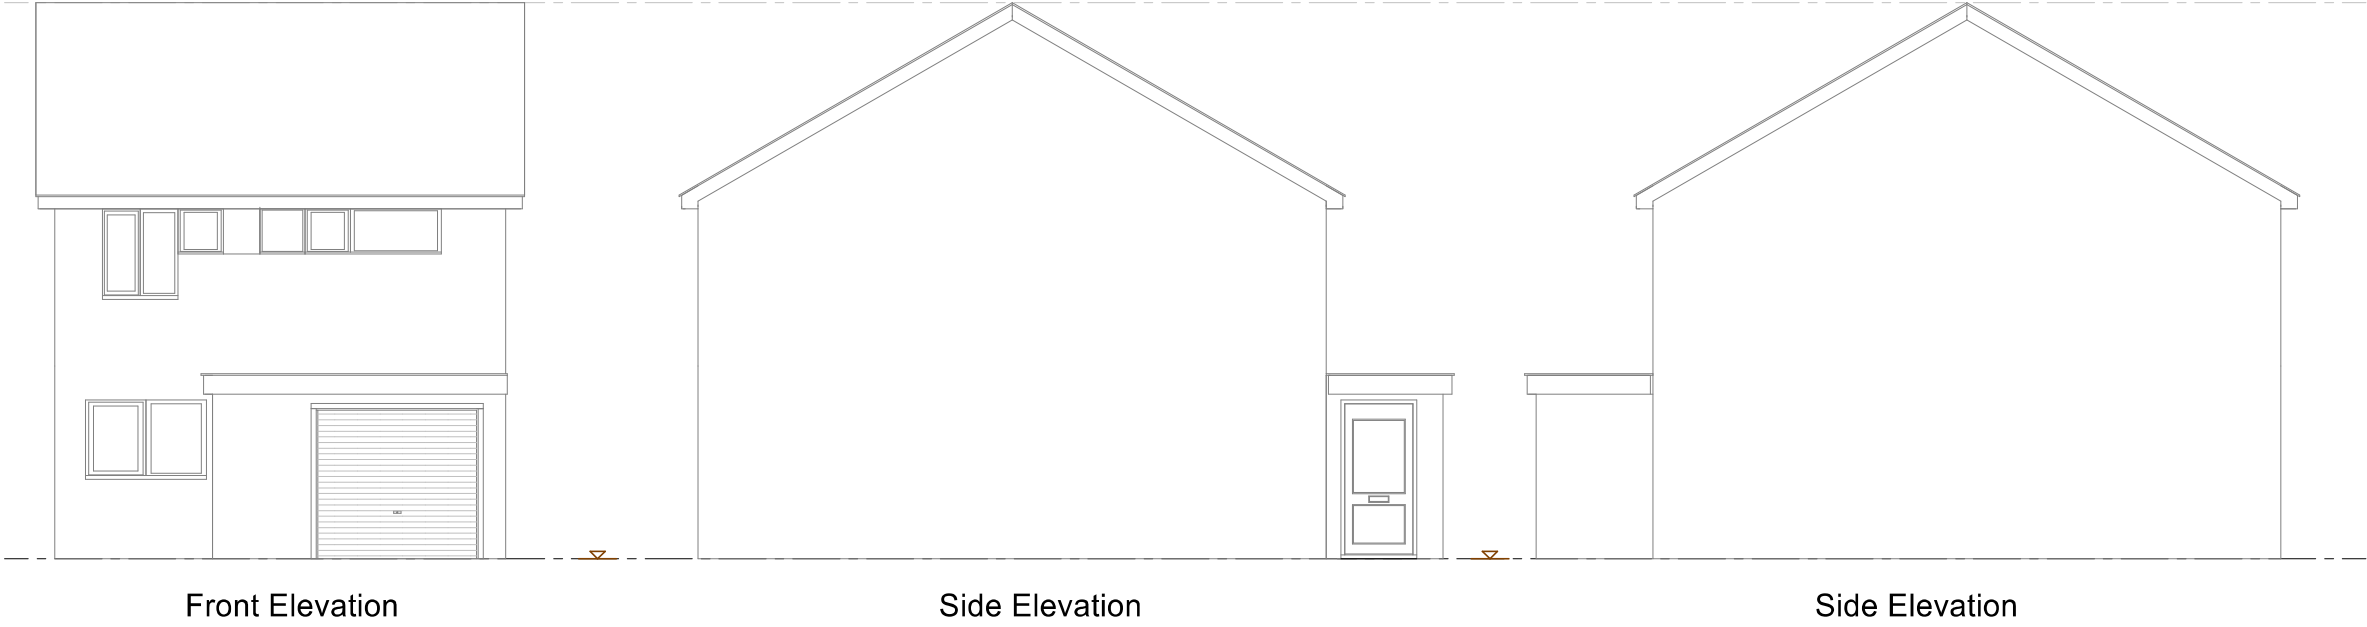
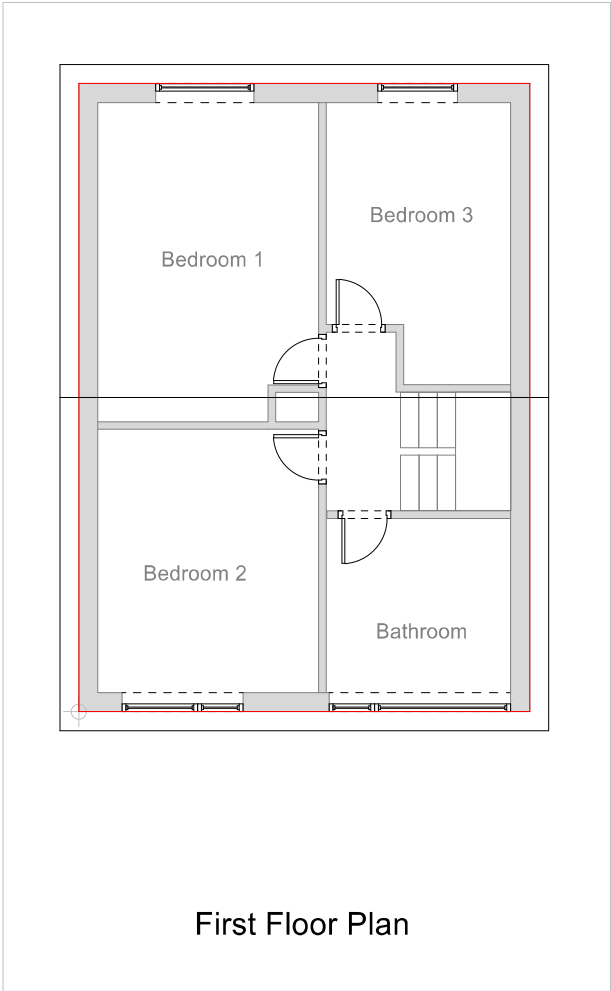


Existing Plan and Elevations

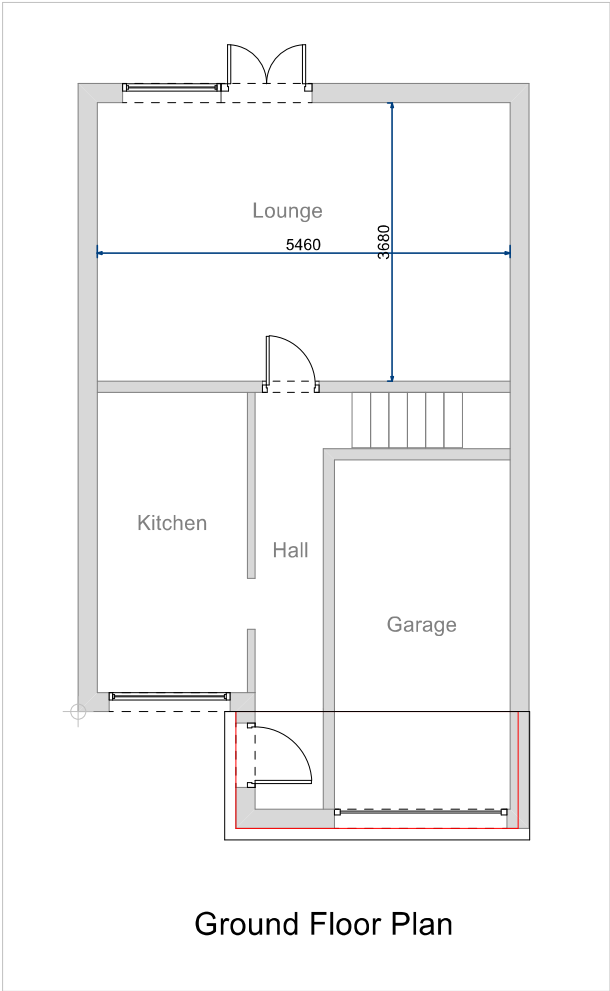

There is no change to the rear elevation

Page Size - A3
1: 100 @ A3

Notes

Cantley Design

Cantley Design

Project
Garage Conversion
8 Croft Close
Wokingham
RG41 4AN

Drawing Title
Existing

Client
Annie and John

Drawing No.
01/07/2024/RDO/nco/EPE

Date July 2024	Scale 1:100
Drawn by Bob Owles	Checked by NCO

Page Size - A3

Cantley Drawing Services
20 Cantley Crescent
Wokingham
RG41 1NX
0781 803 2212