




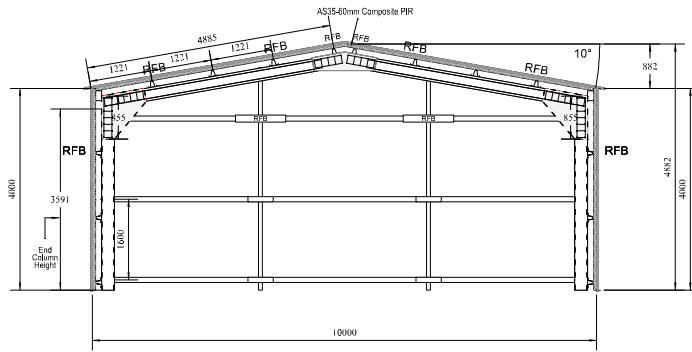


FRONT ELEVATION FRAME

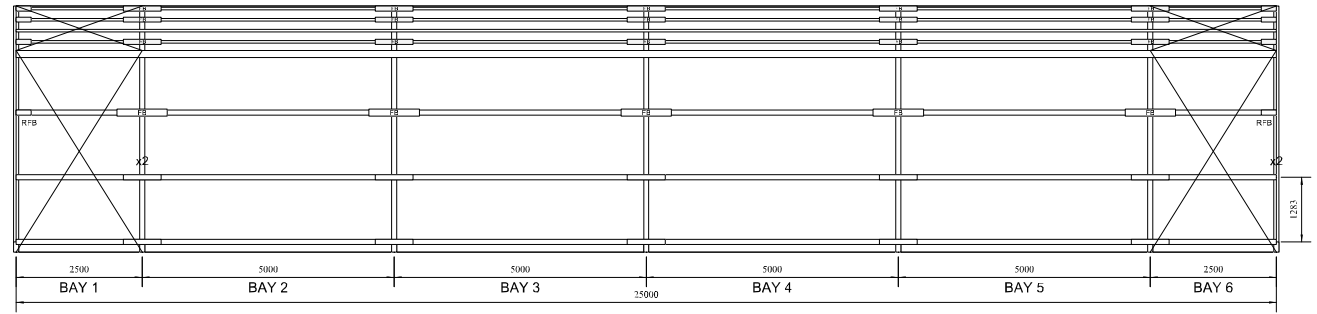

LEFT ELEVATION FRAME - VIEWED FROM INSIDE

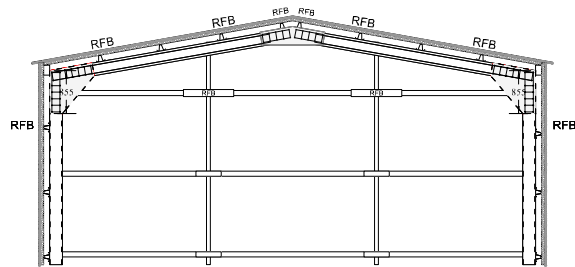

BACK ELEVATION FRAME

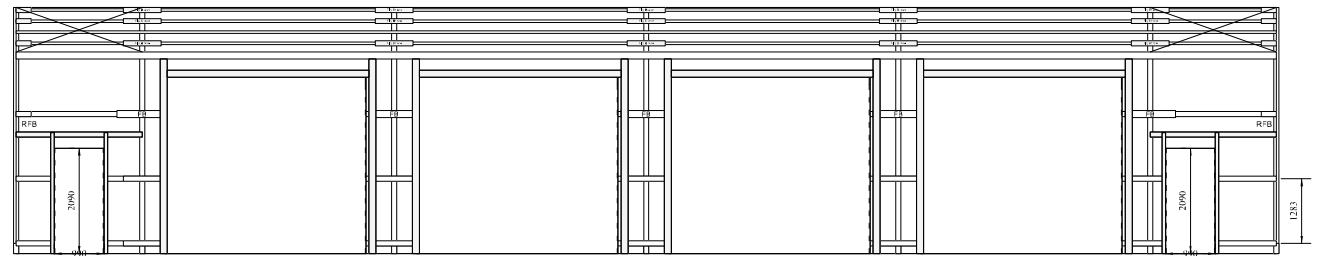

RIGHT ELEVATION FRAME

SCALE BAR 0 5 10 15 20 25 30 35 40 45 50 55 60 65 70 75 80 85 90 95 100 (1:150)

DESIGN SUPPLIED BY: MURRAY STEEL BUILDINGS
ADDRESS: MURRAY HOUSE 13 ABBEY PARK PLACE DUNFERMLINE FIFE
EMAIL: LOUISE@MURRAYSTEELBUILDINGS.COM
PHONE: 01383 668820

CLIENT: JAMES RAY
ADDRESS: WESTWOOD COTTAGE, SHEERLANDS ROAD, FINCHAMPSTEAD, WOKINGHAM, R, RG40 9DA
EMAIL: JAMES@PPC.GROUP.COM
PHONE: 0 - 07789 997921

DRAWING TITLE: ELEVATION ALL FRAME
DRAWING NUMBER: SMSB-0000
SHEET NUMBER: 06
DRAWING REVISION NUMBER: 00
SCALE: 1:150