




Front Elevation
Plot 3 Handed
Plot 6 As Drawn

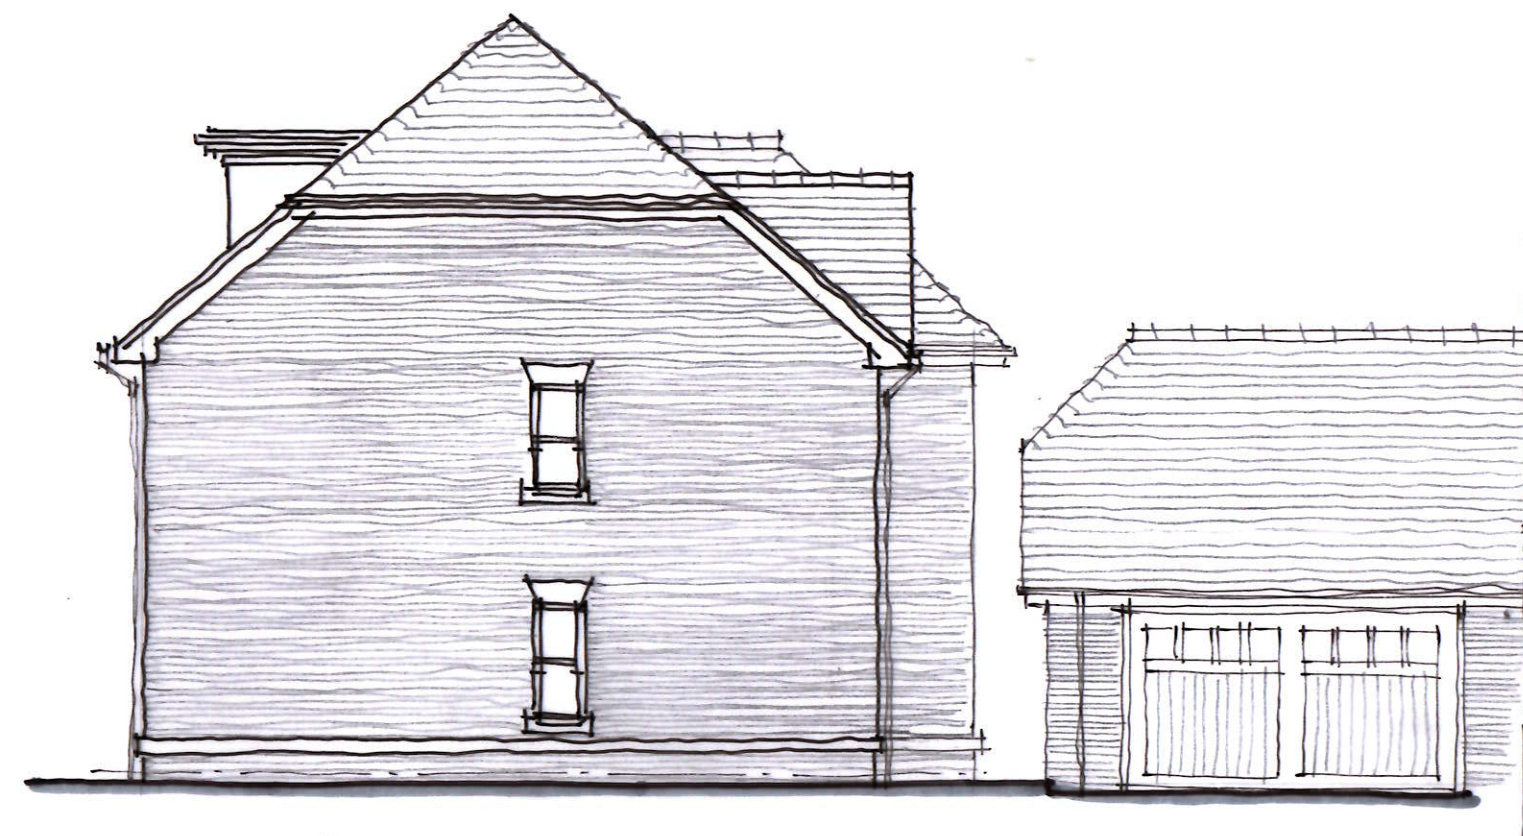

Side Elevation
Plot 3 Handed
Plot 6 As Drawn



Rear Elevation
Plot 3 Handed, Plot 6 As Drawn



Side Elevation
Plot 3 Handed, Plot 6 As Drawn



Wellington Place, 10 Lewis Close
Harefield, Middlesex, UB9 6RD
Tel: 07967 501181 Email: Gmeier6597@aol.com

Project Address:
Site Adjacent to Sonning Golf
Club, Pound Lane, Sonning

Drawing Title:
Plots 3 (Handed) & 6 (AS)
Proposed Elevations

Drawn By: GM Scale: 1/100@A3 Date: Mar 20

Drawing Nm: PA-RM-AH-008 Rev: --