



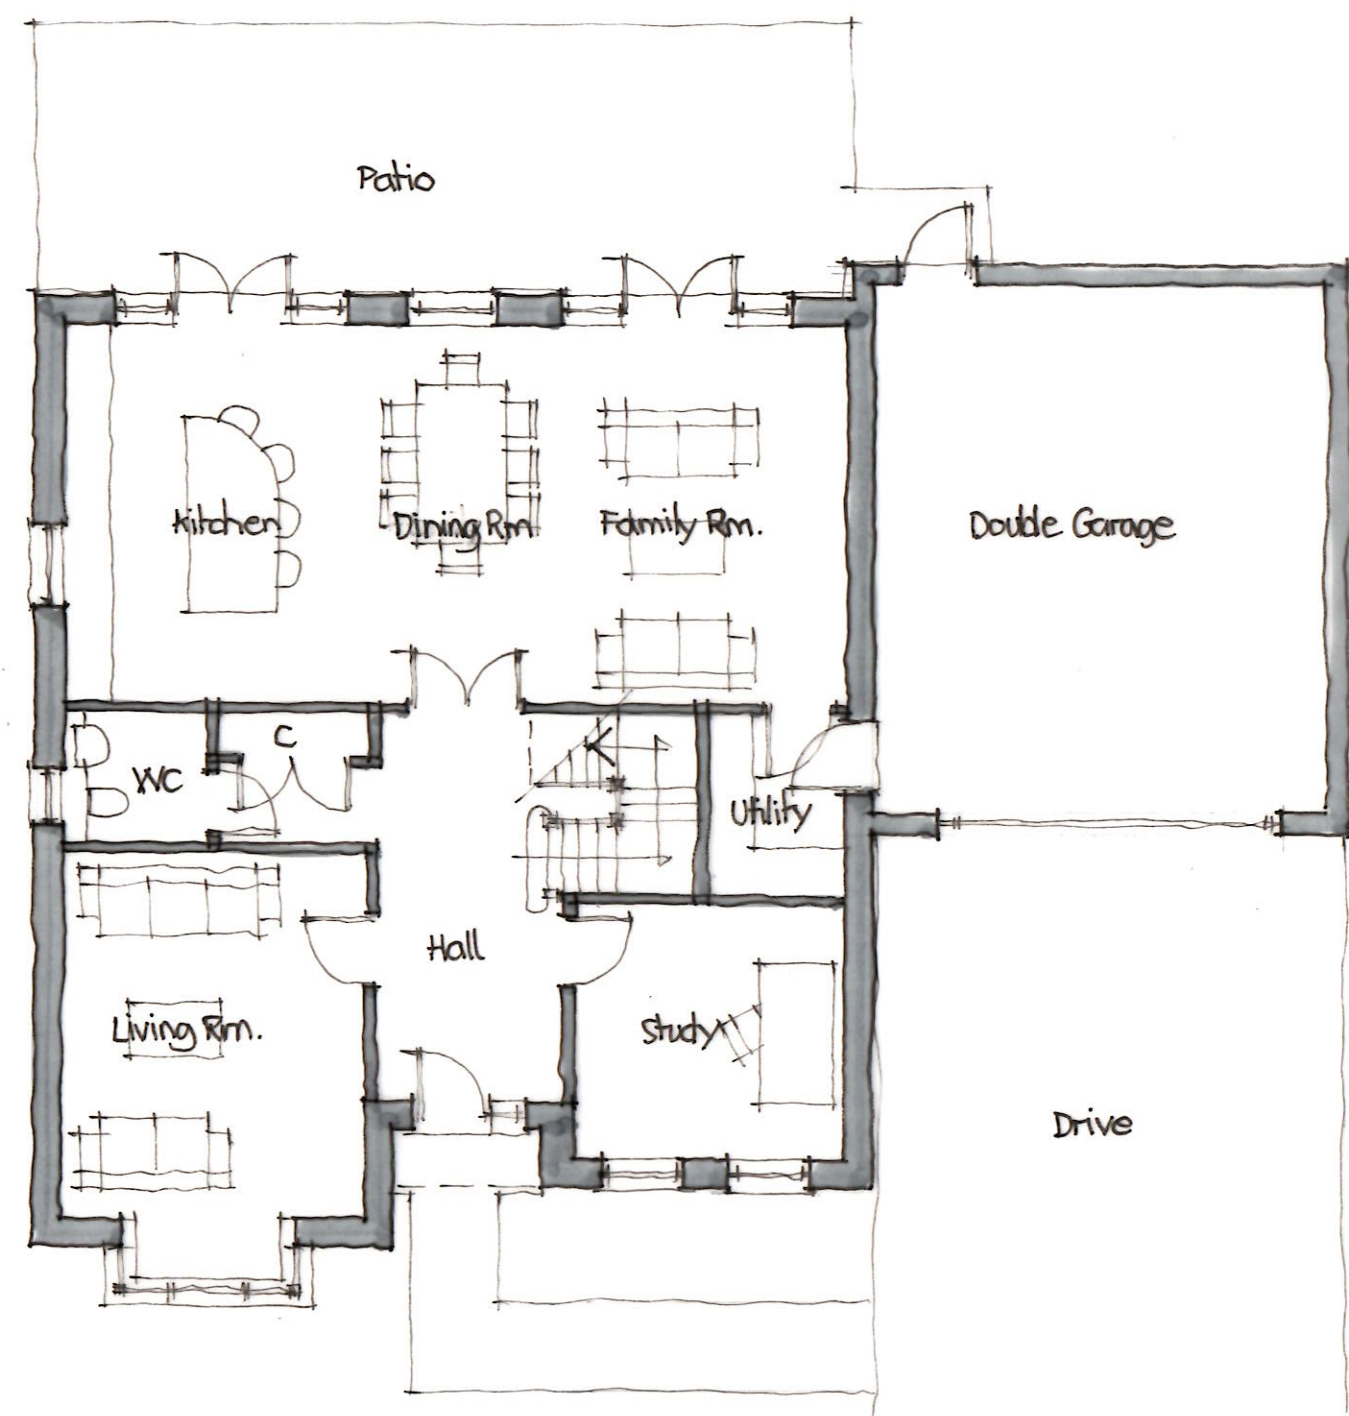

Ground Floor Plan

Plot 4 Handed
Plot 5 As Drawn

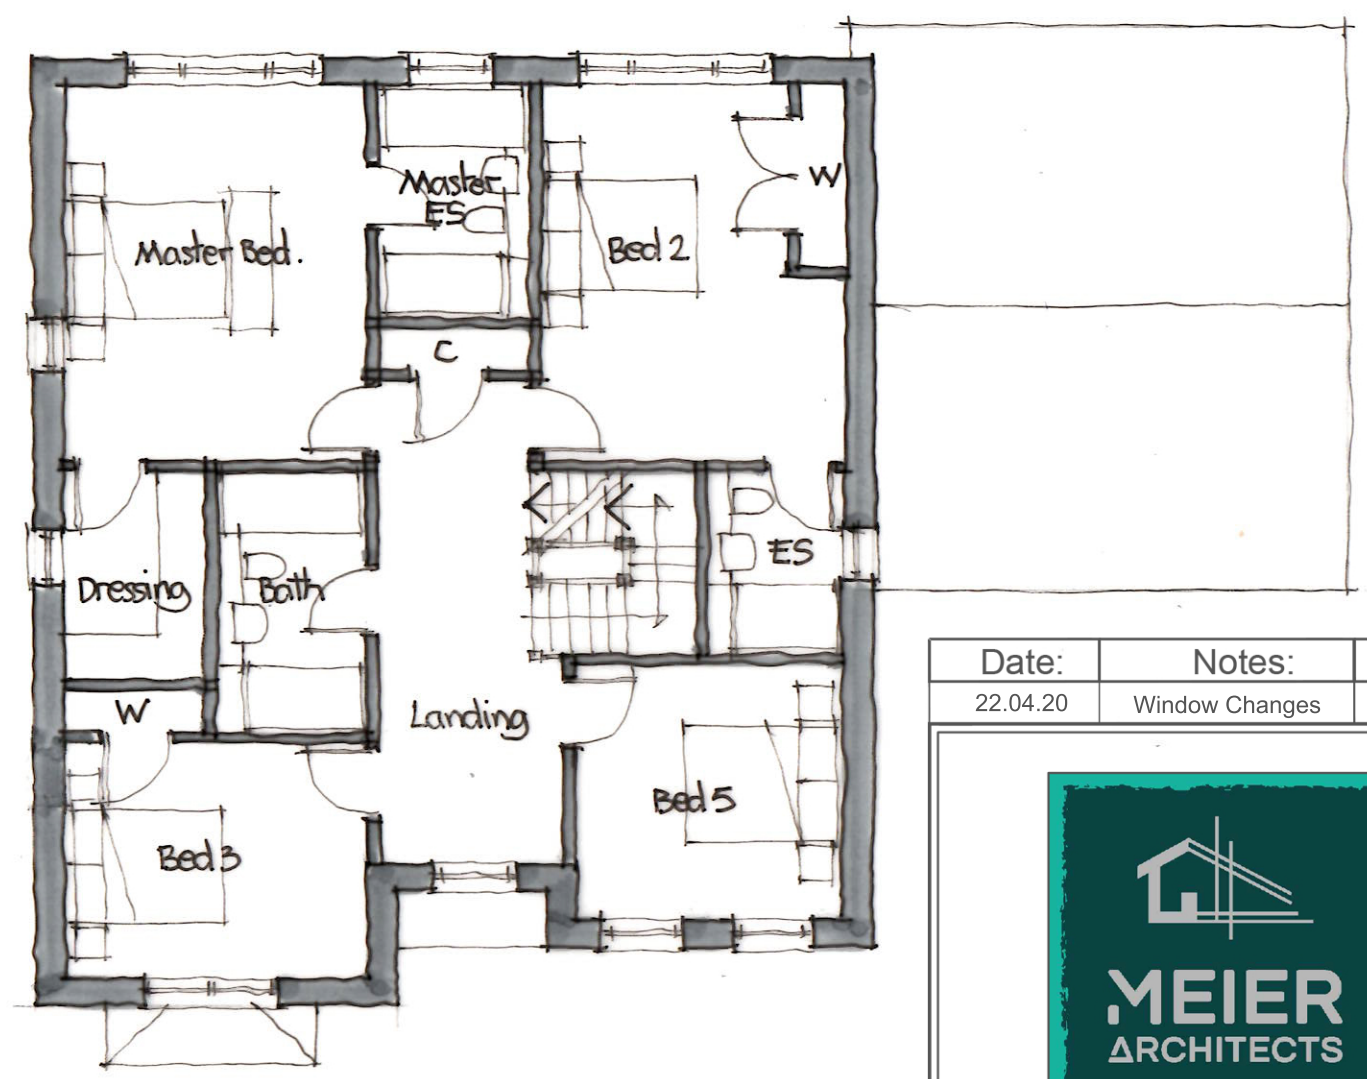

First Floor Plan

Plot 4 Handed
Plot 5 As Drawn

Date: 22.04.20	Notes: Window Changes	Rev: A
-------------------	--------------------------	-----------



Wellington Place, 10 Lewis Close
Harefield, Middlesex, UB9 6RD
Tel: 07967 501181 Email: Gmeier6597@aol.com

Project Address: Site Adjacent to Sonning Golf Club, Pound Lane, Sonning		
Drawing Title: Plots 4 (Handed) & 5 (AS) Proposed Ground & First Plans		
Drawn By: GM	Scale: 1/100@A3	Date: Mar 20
Drawing Nm: PA-RM-AH-009	Rev: A	