


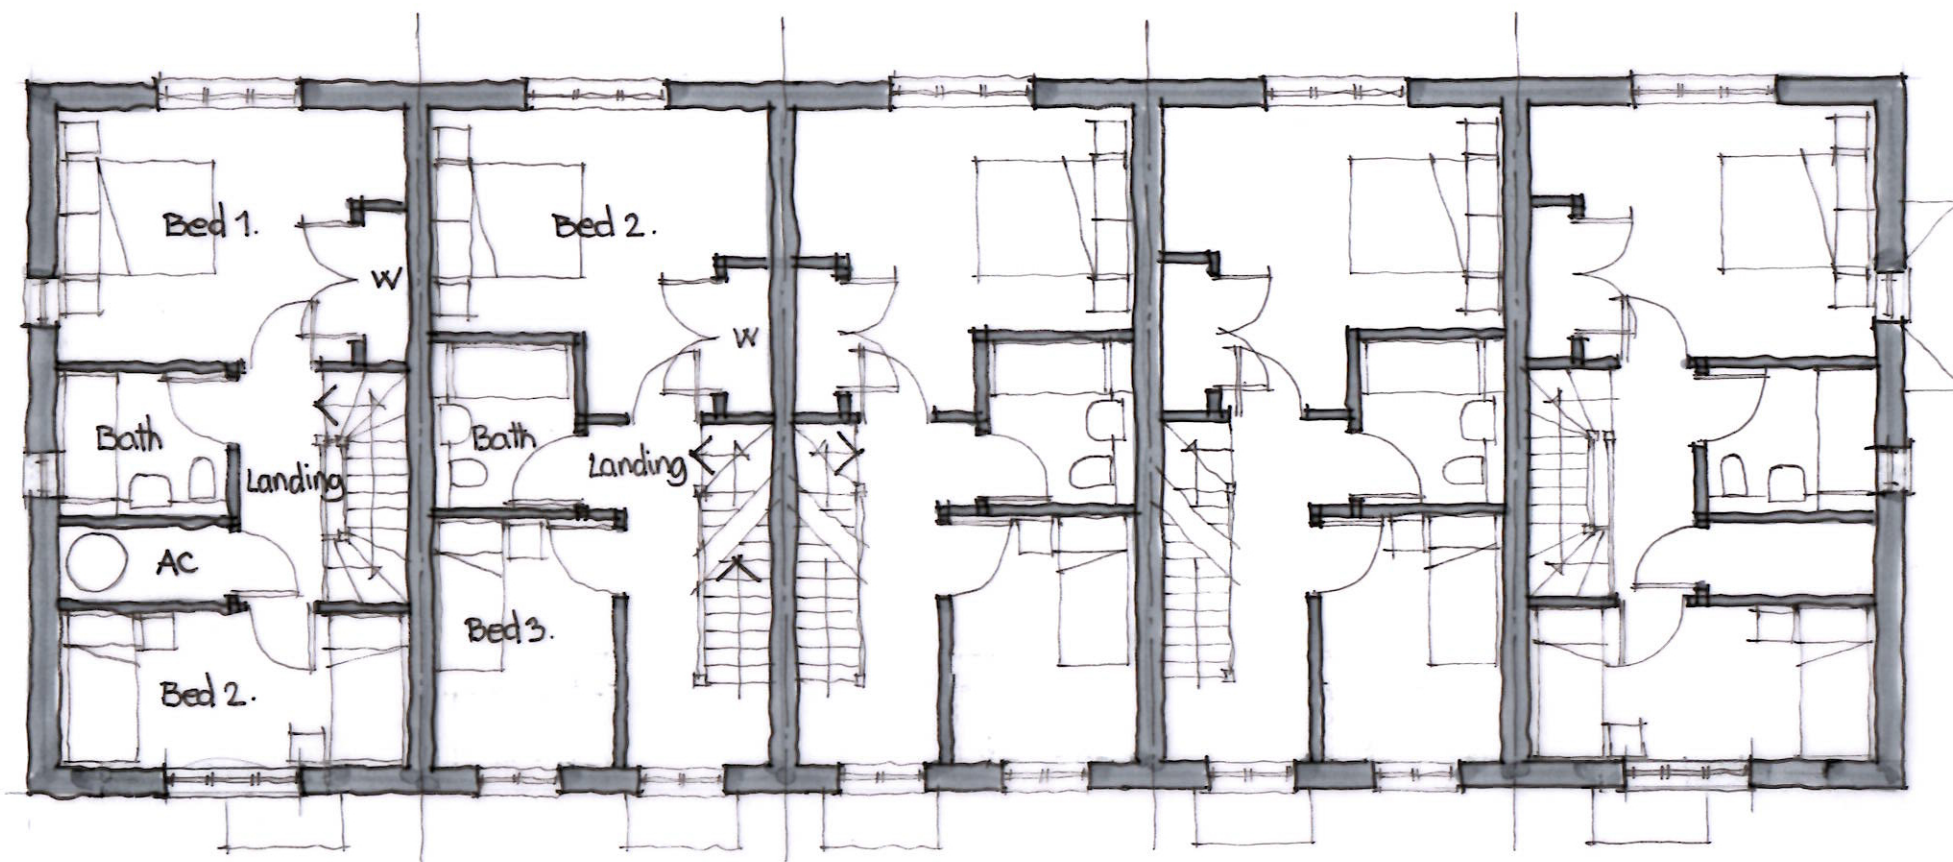

First Floor Plan

Plots 9-13 As Drawn

Date:	Notes:	Rev:
 Wellington Place, 10 Lewis Close Harefield, Middlesex, UB9 6RD Tel: 07967 501181 Email: Gmeier6597@aol.com		
Project Address: Site Adjacent to Sonning Golf Club, Pound Lane, Sonning		
Drawing Title: Plots 9 - 13 (AS) Proposed First Plan		
Drawn By: GM	Scale: 1/100@A3	Date: Mar 20
Drawing Nm: PA-RM-AH-016	Rev: --	