


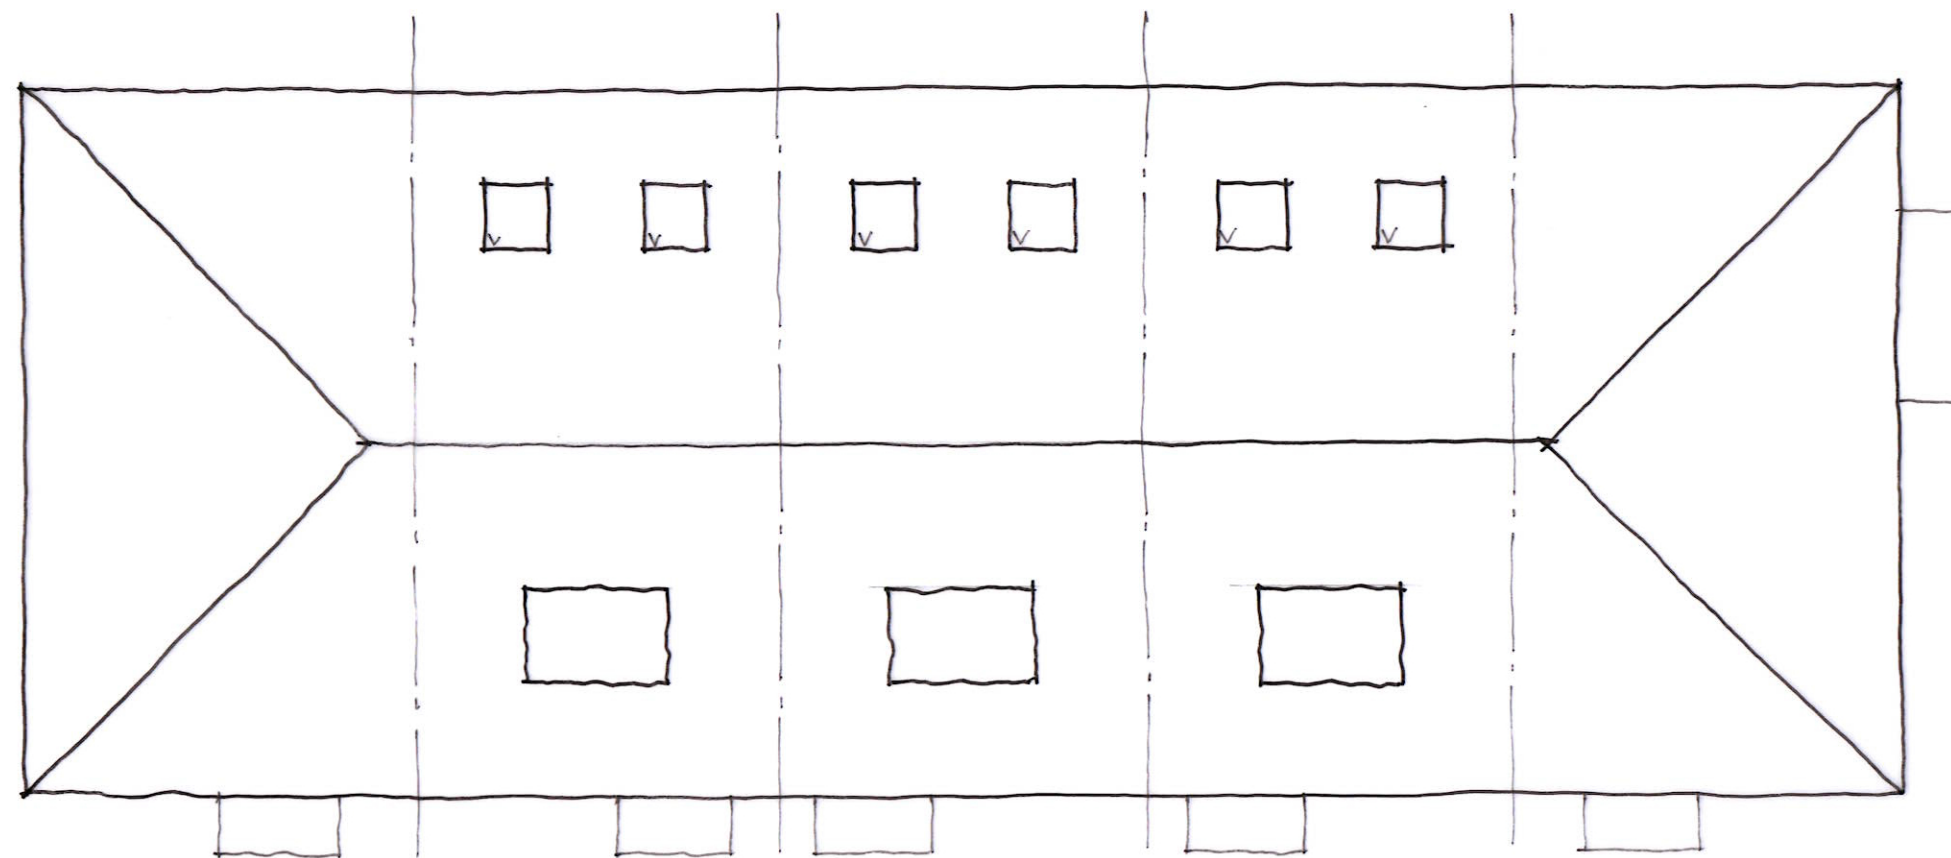

Roof Plan

Plots 9-13 As Drawn

Date:	Notes:	Rev:



Wellington Place, 10 Lewis Close
Harefield, Middlesex, UB9 6RD
Tel: 07967 501181 Email: Gmeier6597@aol.com

Project Address:	
Site Adjacent to Sonning Golf Club, Pound Lane, Sonning	

Drawing Title:	
Plots 9 - 13 (AS) Proposed Roof Plan	

Drawn By: GM	Scale: 1/100@A3	Date: Mar 20
Drawing Nm: PA-RM-AH-018	Rev: --	