




PLOT 1 & 2
FRONT ELEVATION

(GARAGE TO PLOT 1 ONLY)

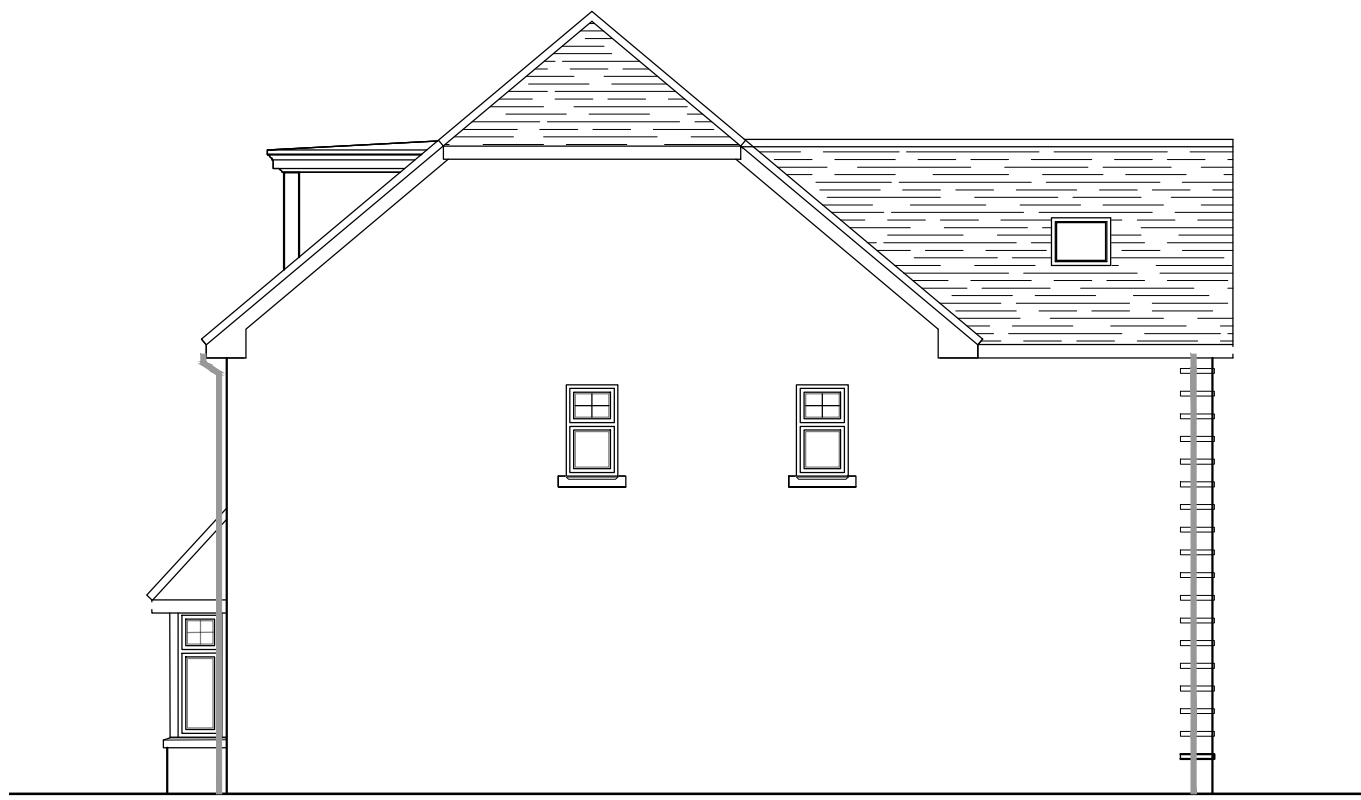


PLOTS 1 & 2
SIDE ELEVATION




PLOTS 1 & 2
REAR ELEVATION




PLOTS 1 & 2
FLANK ELEVATION

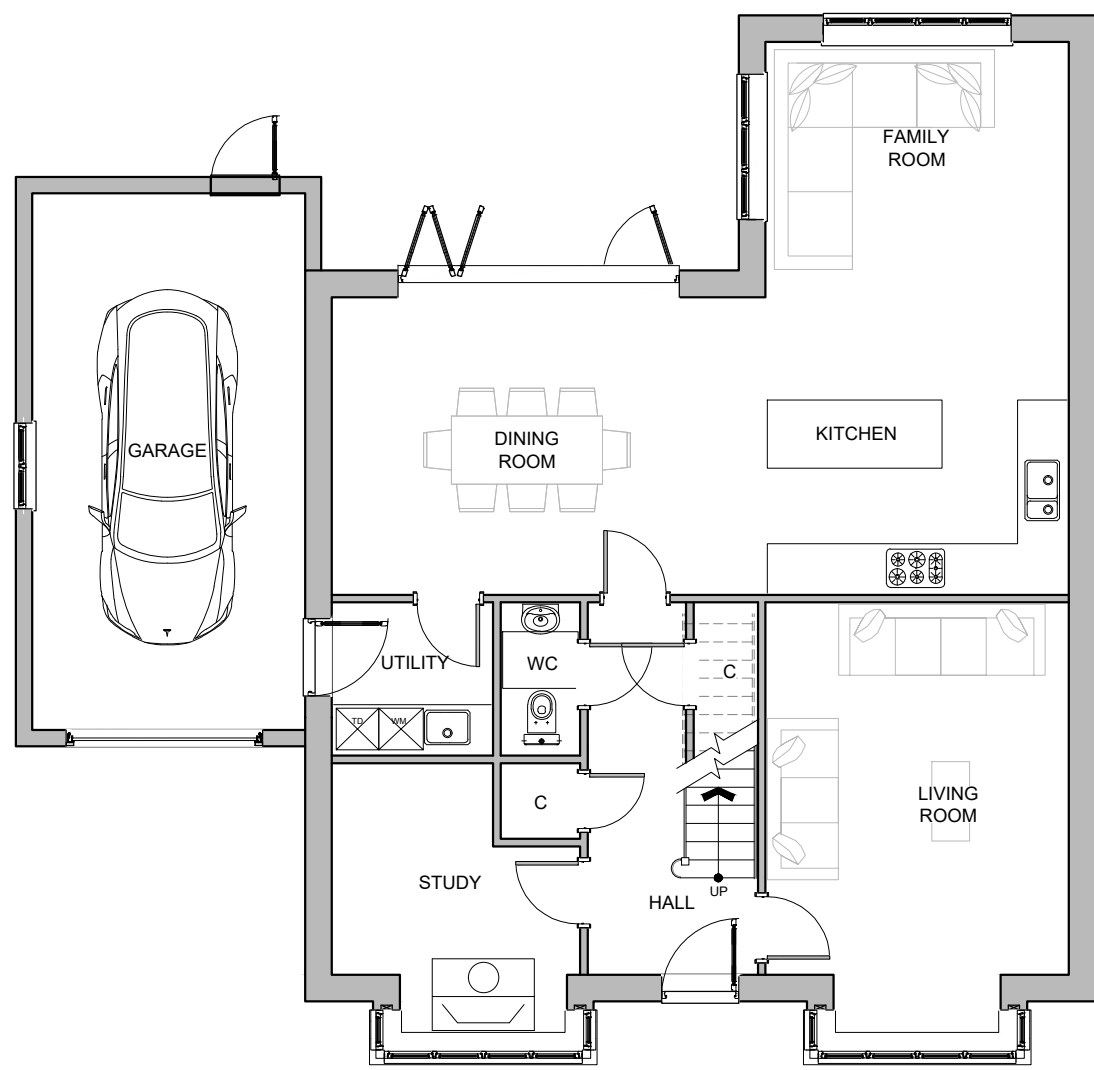

PLOT 1 & 2
GROUND FLOOR PLAN

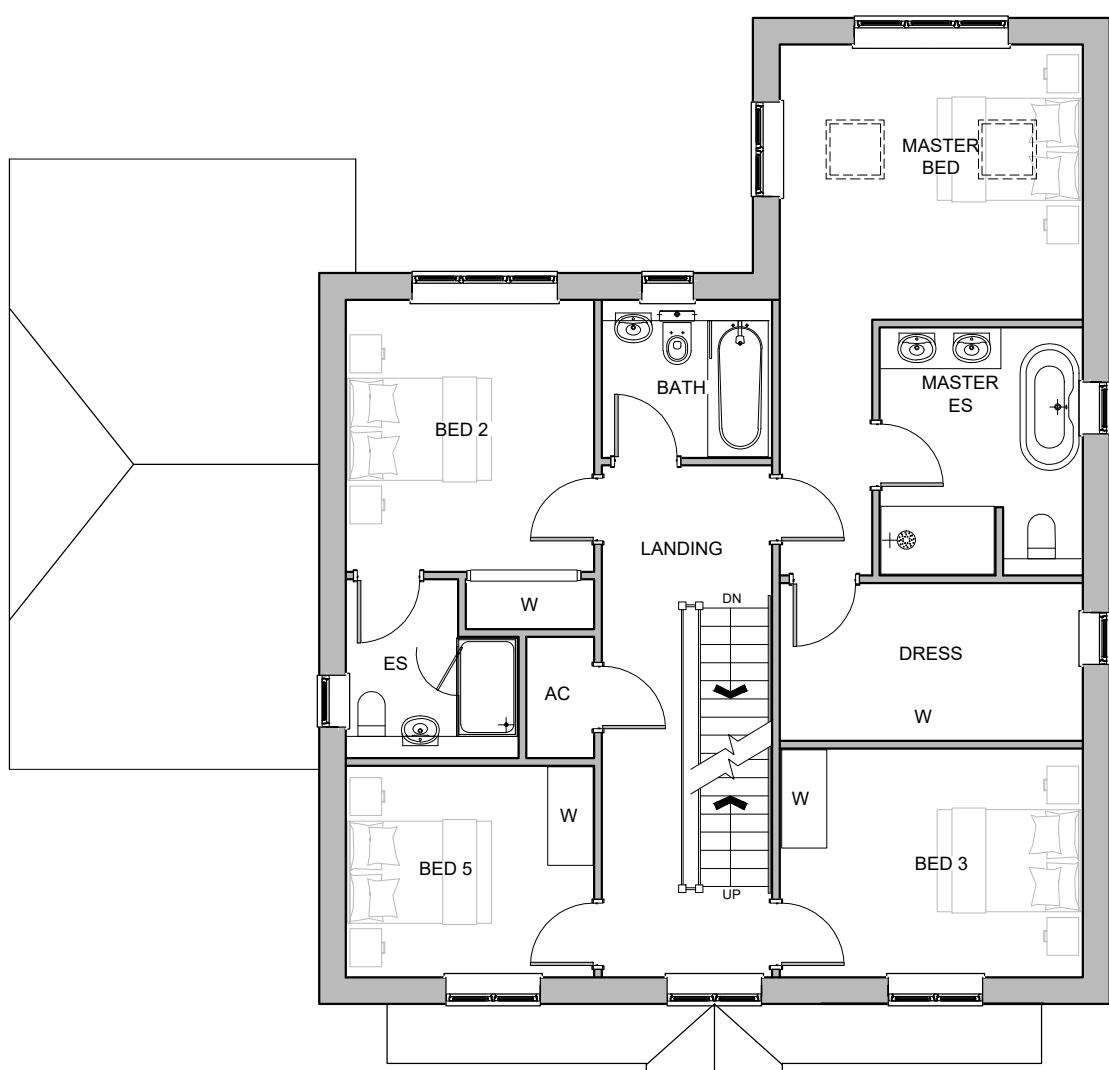

FIRST FLOOR PLAN

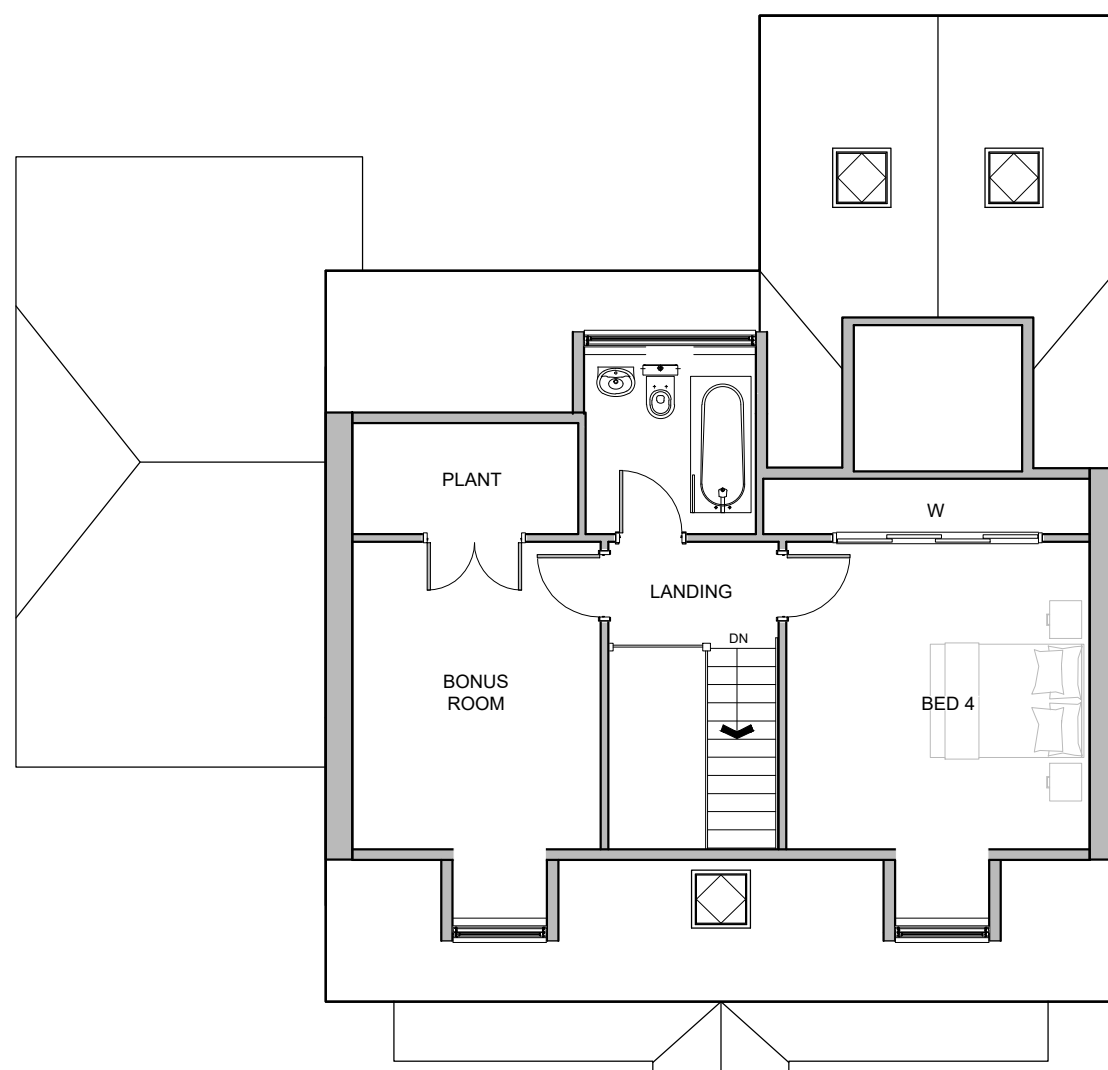

SECOND FLOOR PLAN

Rev	Date	Detail	Drwn	Chk	
0	2m	4m	6m	8m	10m
0	SCALE 1:100				100mm

Status	PLANNING
--------	----------



ASCOT DESIGN
Timeless architecture

HEAD OFFICE
Ashurst Manor,
Ashurst Park, Church
Lane, Sunninghill,
Ascot, SL5 7DD
Tel: 01344 299 330

MANCHESTER
No. 1 Booths Park,
Chelford Road,
Knutsford,
WA16 9GS
Tel: 01565 756 147

LONDON
29 Farm Street,
Mayfair,
London,
W1J 5RL
Tel: 020 39940015

Email: info@ascotdesign.com
www.ascotdesign.com



Client	COUNTRY ESTATES LIMITED
--------	-------------------------

Project Title	LAND ADJACENT SONNING GOLF CLUB, SONNING, READING, RG4 6GJ
---------------	---

Drawing Title	PLOTS 1&2 FLOOR PLANS & ELEVATIONS
---------------	---------------------------------------

Scale	1:100 @ A1	Date	MAR 2024	Drawn	KJ	Rev	
-------	------------	------	----------	-------	----	-----	--

Drawing N°:	25 - J4742 - 02 - 001
-------------	-----------------------

The Copyright in this document and design is confidential to
and the property of Ascot Design Limited.