





PLOT 7 & 8
FRONT ELEVATION

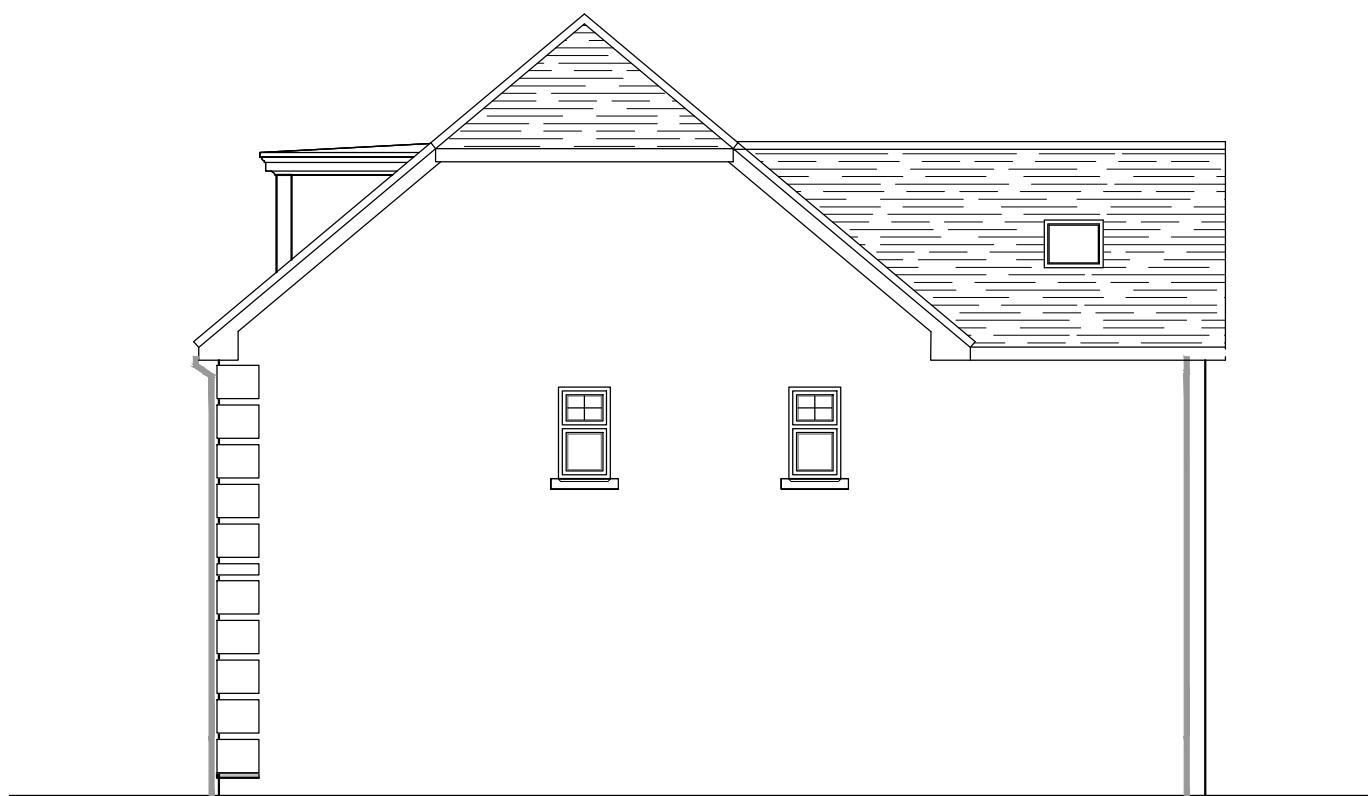


PLOTS 7 & 8
SIDE ELEVATION




PLOTS 7 & 8
REAR ELEVATION

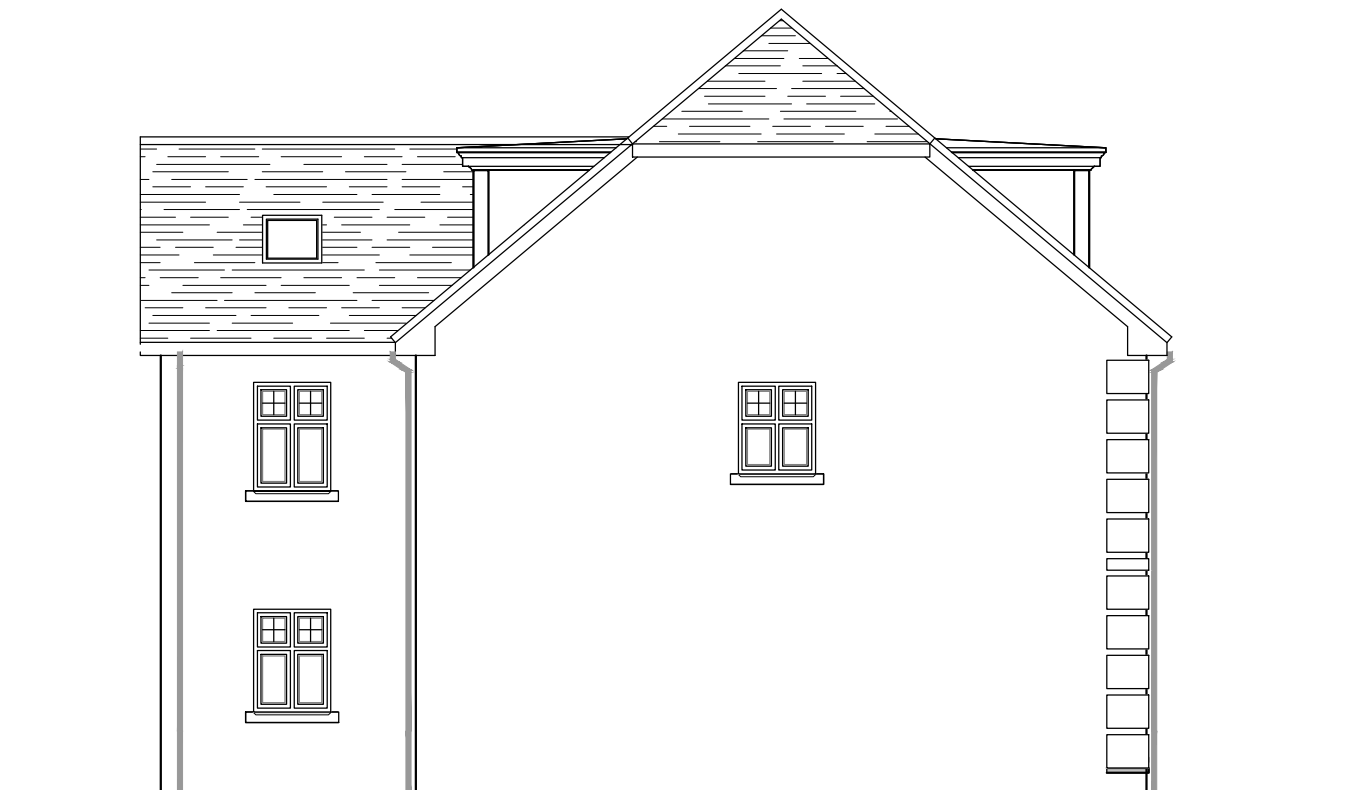


PLOTS 7 & 8
FLANK ELEVATION

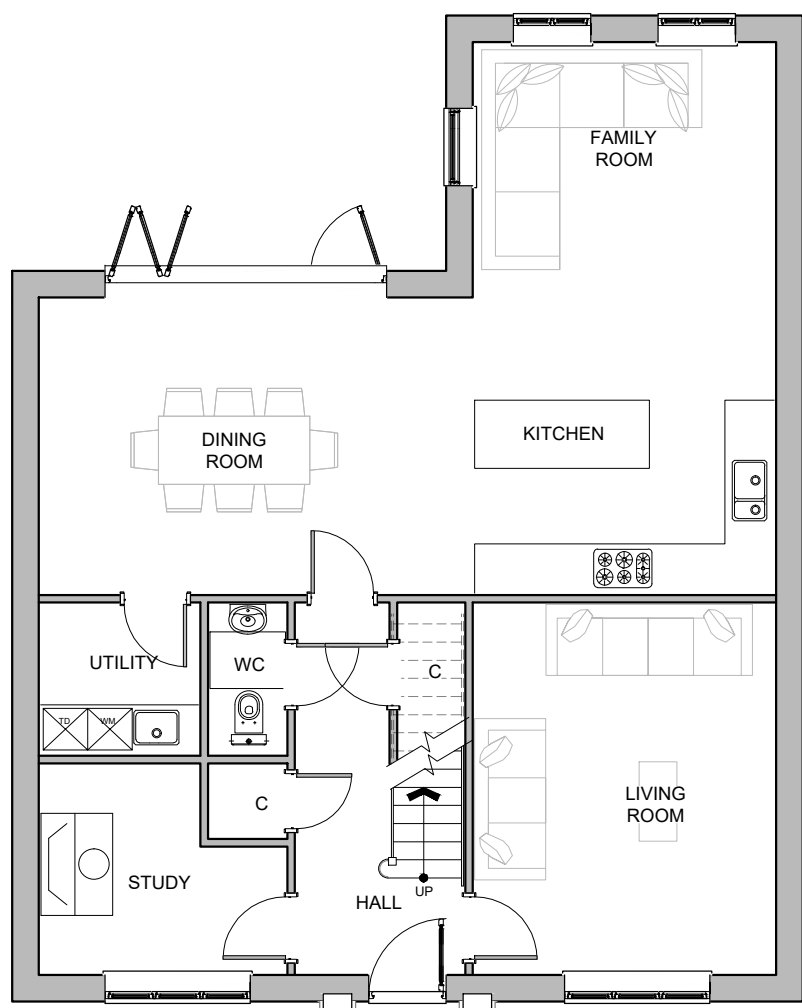

PLOT 7 & 8
GROUND FLOOR PLAN

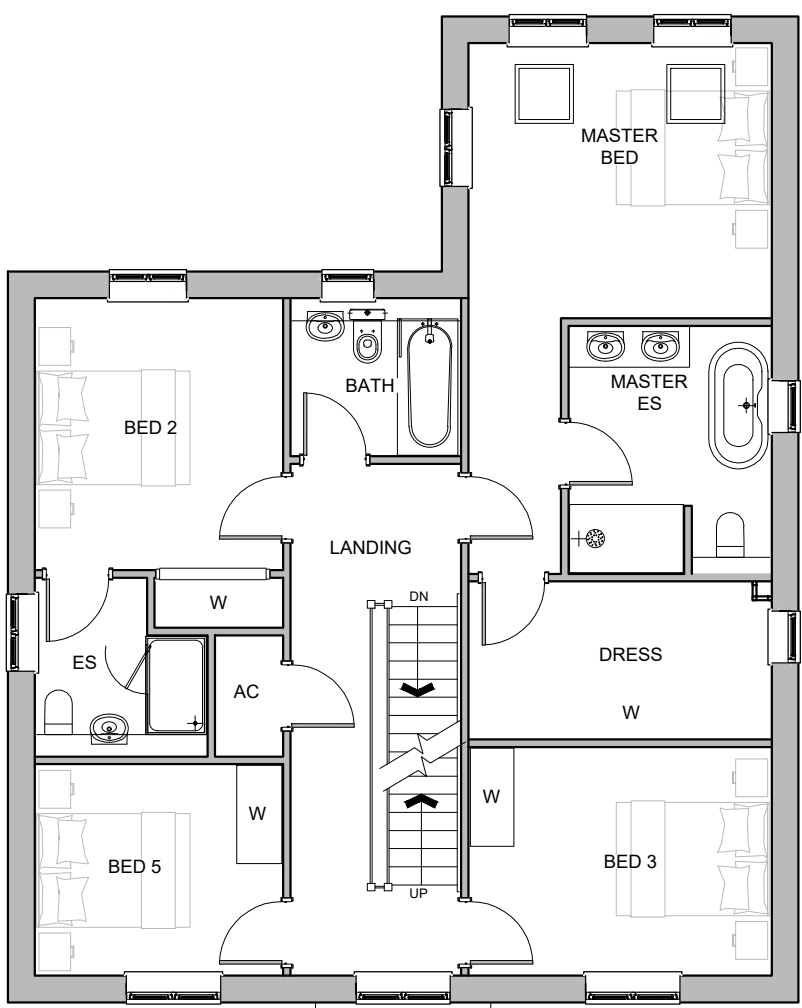

FIRST FLOOR PLAN

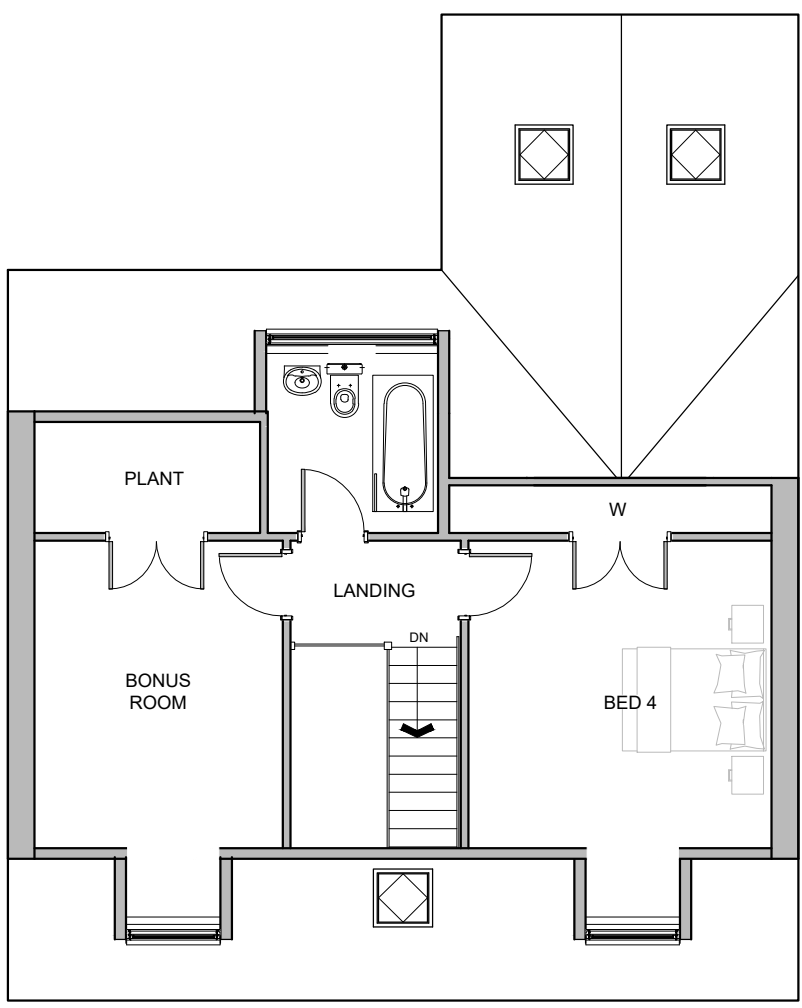

SECOND FLOOR PLAN

Rev	Date	Detail	Drwn	Chk	
0	2m	4m	6m	8m	10m
					
0 100mm					

PLANNING



ASCOT DESIGN
Timeless architecture

HEAD OFFICE
Ashurst Manor,
Ashurst Park, Church
Lane, Sunninghill,
Ascot, SL5 7DD
Tel: 01344 299 330

MANCHESTER
No. 1 Booths Park,
Chelford Road,
Knutsford,
WA16 9GS
Tel: 01565 756 147

LONDON
29 Farm Street,
Mayfair,
London,
W1J 5RL
Tel: 020 39940015

Email: info@ascotdesign.com
www.ascotdesign.com



Client
COUNTRY ESTATES LIMITED

Project Title
**LAND ADJACENT SONNING GOLF CLUB,
SONNING, READING, RG4 6GJ**

Drawing Title
PLOTS 7&8 FLOOR PLANS & ELEVATIONS

Scale 1:100 @ A1	Date MAR 2024	Drawn KJ	Rev
----------------------------	-------------------------	--------------------	-----

Drawing N°:
25 - J4742 - 02 - 004

The Copyright in this document and design is confidential to
and the property of Ascot Design Limited.