


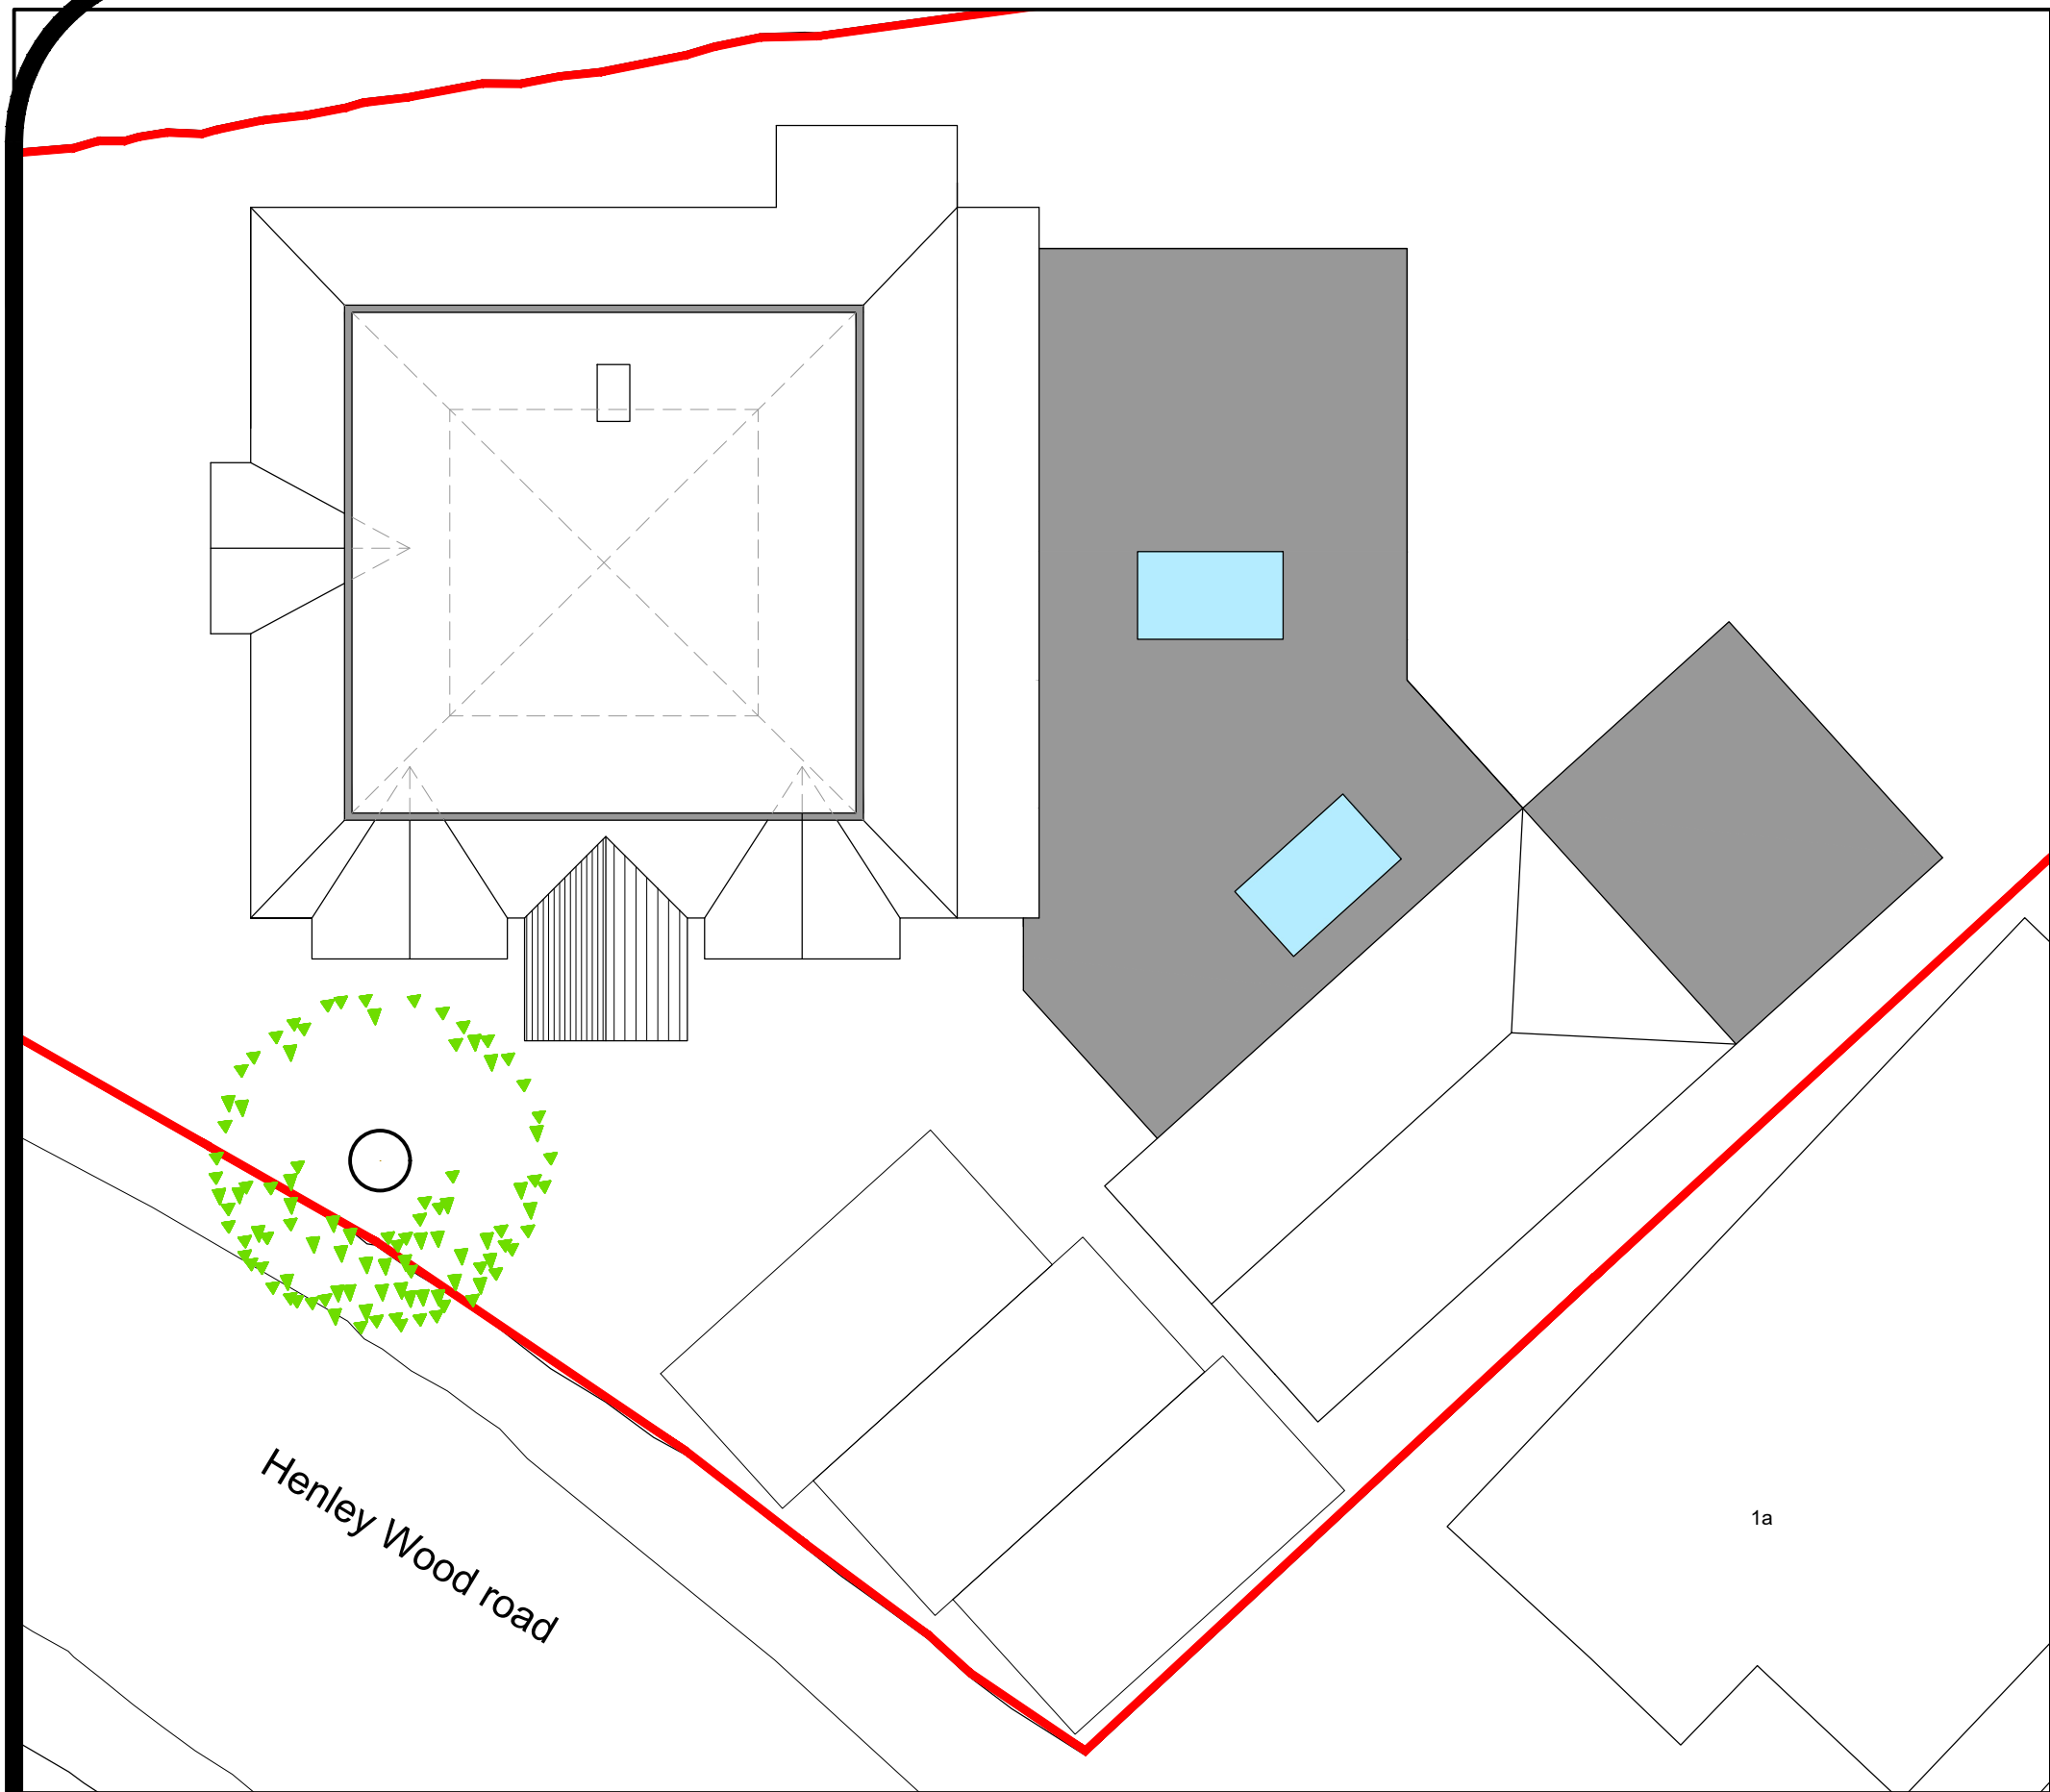


PROPOSED ROOF PLAN
scale 1:100




PROPOSED GROUND FLOOR PLAN
scale 1:100



PROPOSED FRONT ELEVATION (EAST)
scale 1:100

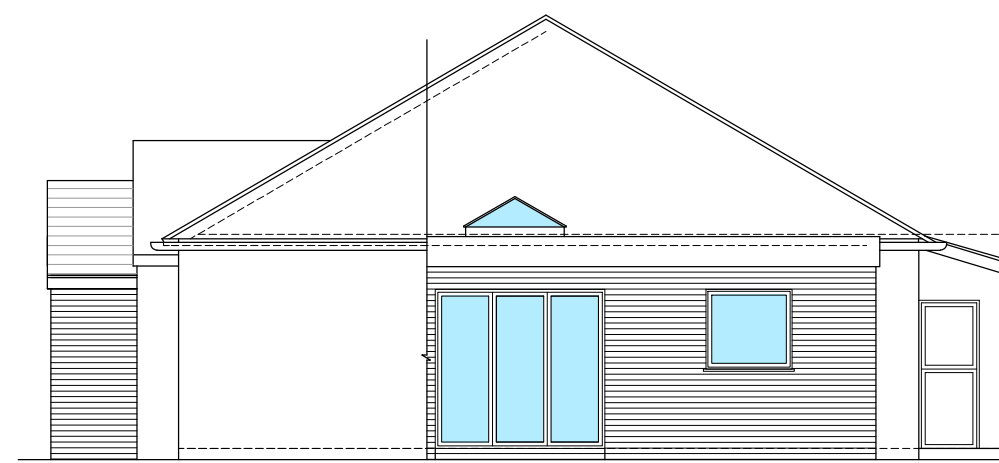

PROPOSED REAR ELEVATION (NORTH) PART
scale 1:100

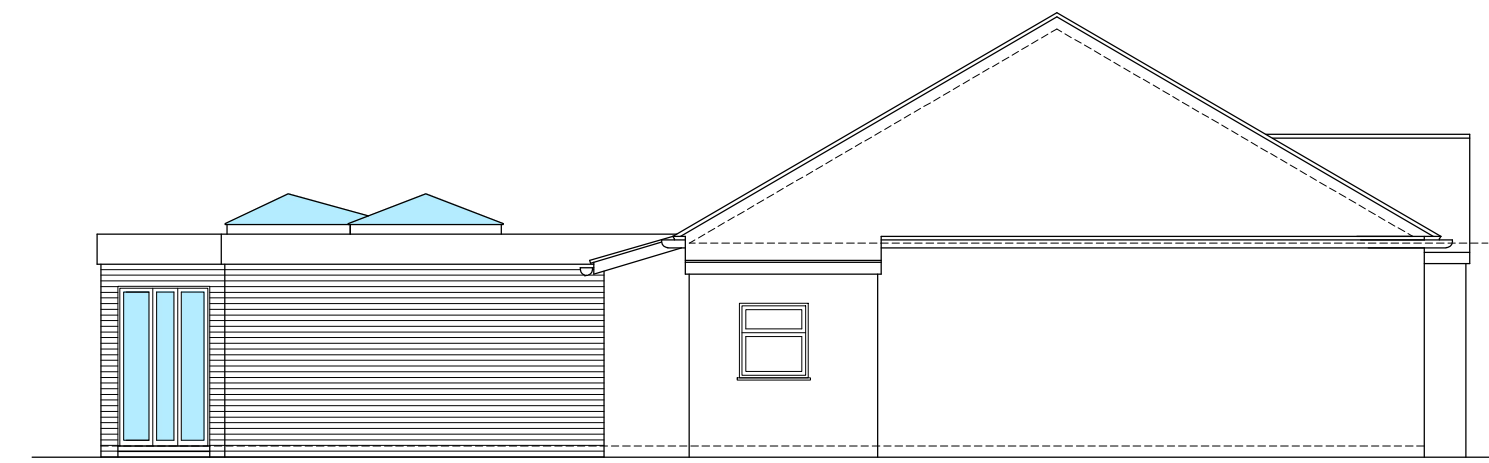


PROPOSED WEST SIDE ELEVATION
scale 1:100




PROPOSED FRONT ELEVATION
Garage
scale 1:100




PROPOSED REAR ELEVATION PART
Garage
scale 1:100

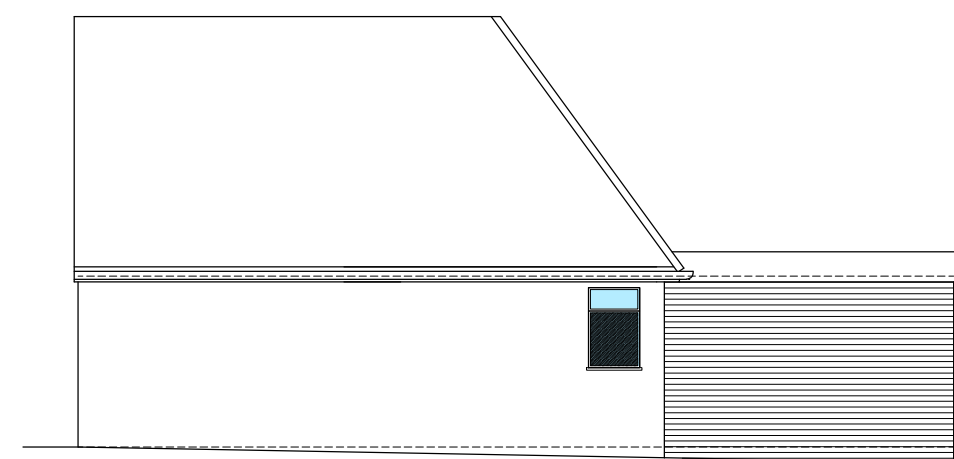


PROPOSED SIDE ELEVATION RHS
Garage
scale 1:100

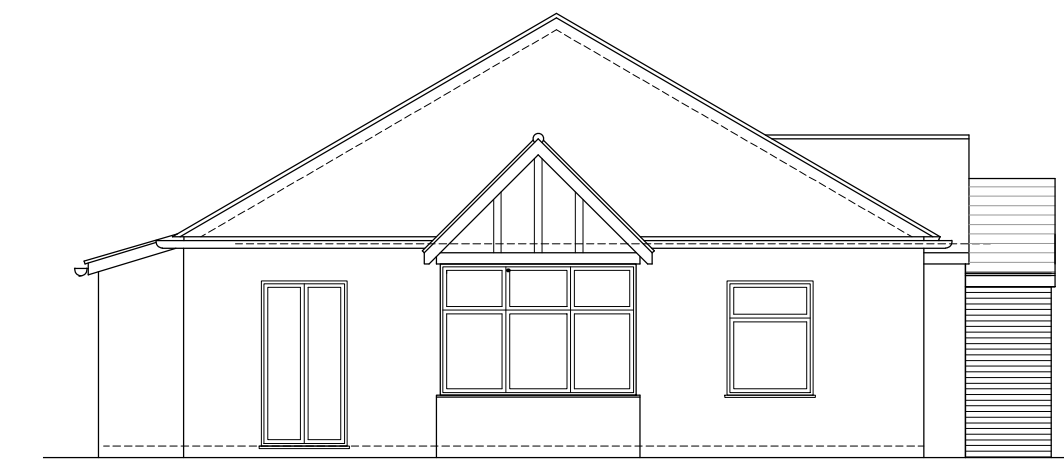

PROPOSED SOUTH SIDE ELEVATION
scale 1:100

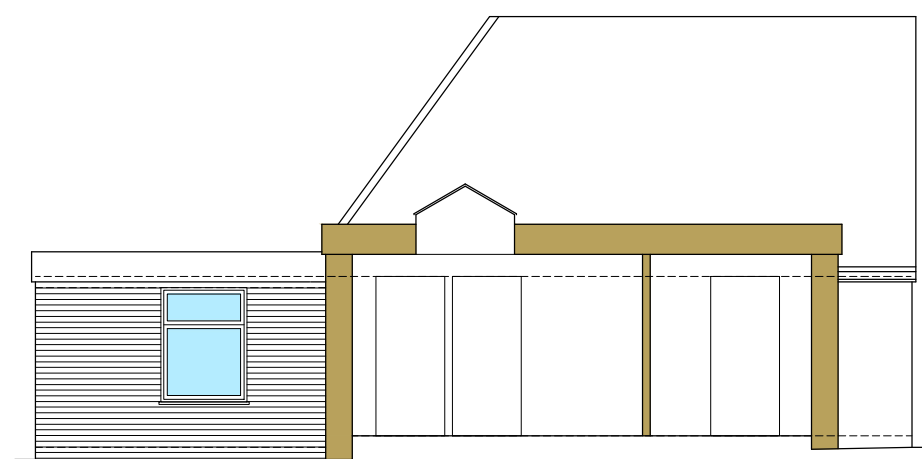




PROPOSED SECTION A-A Garage - PART
EXTENSION
scale 1:100

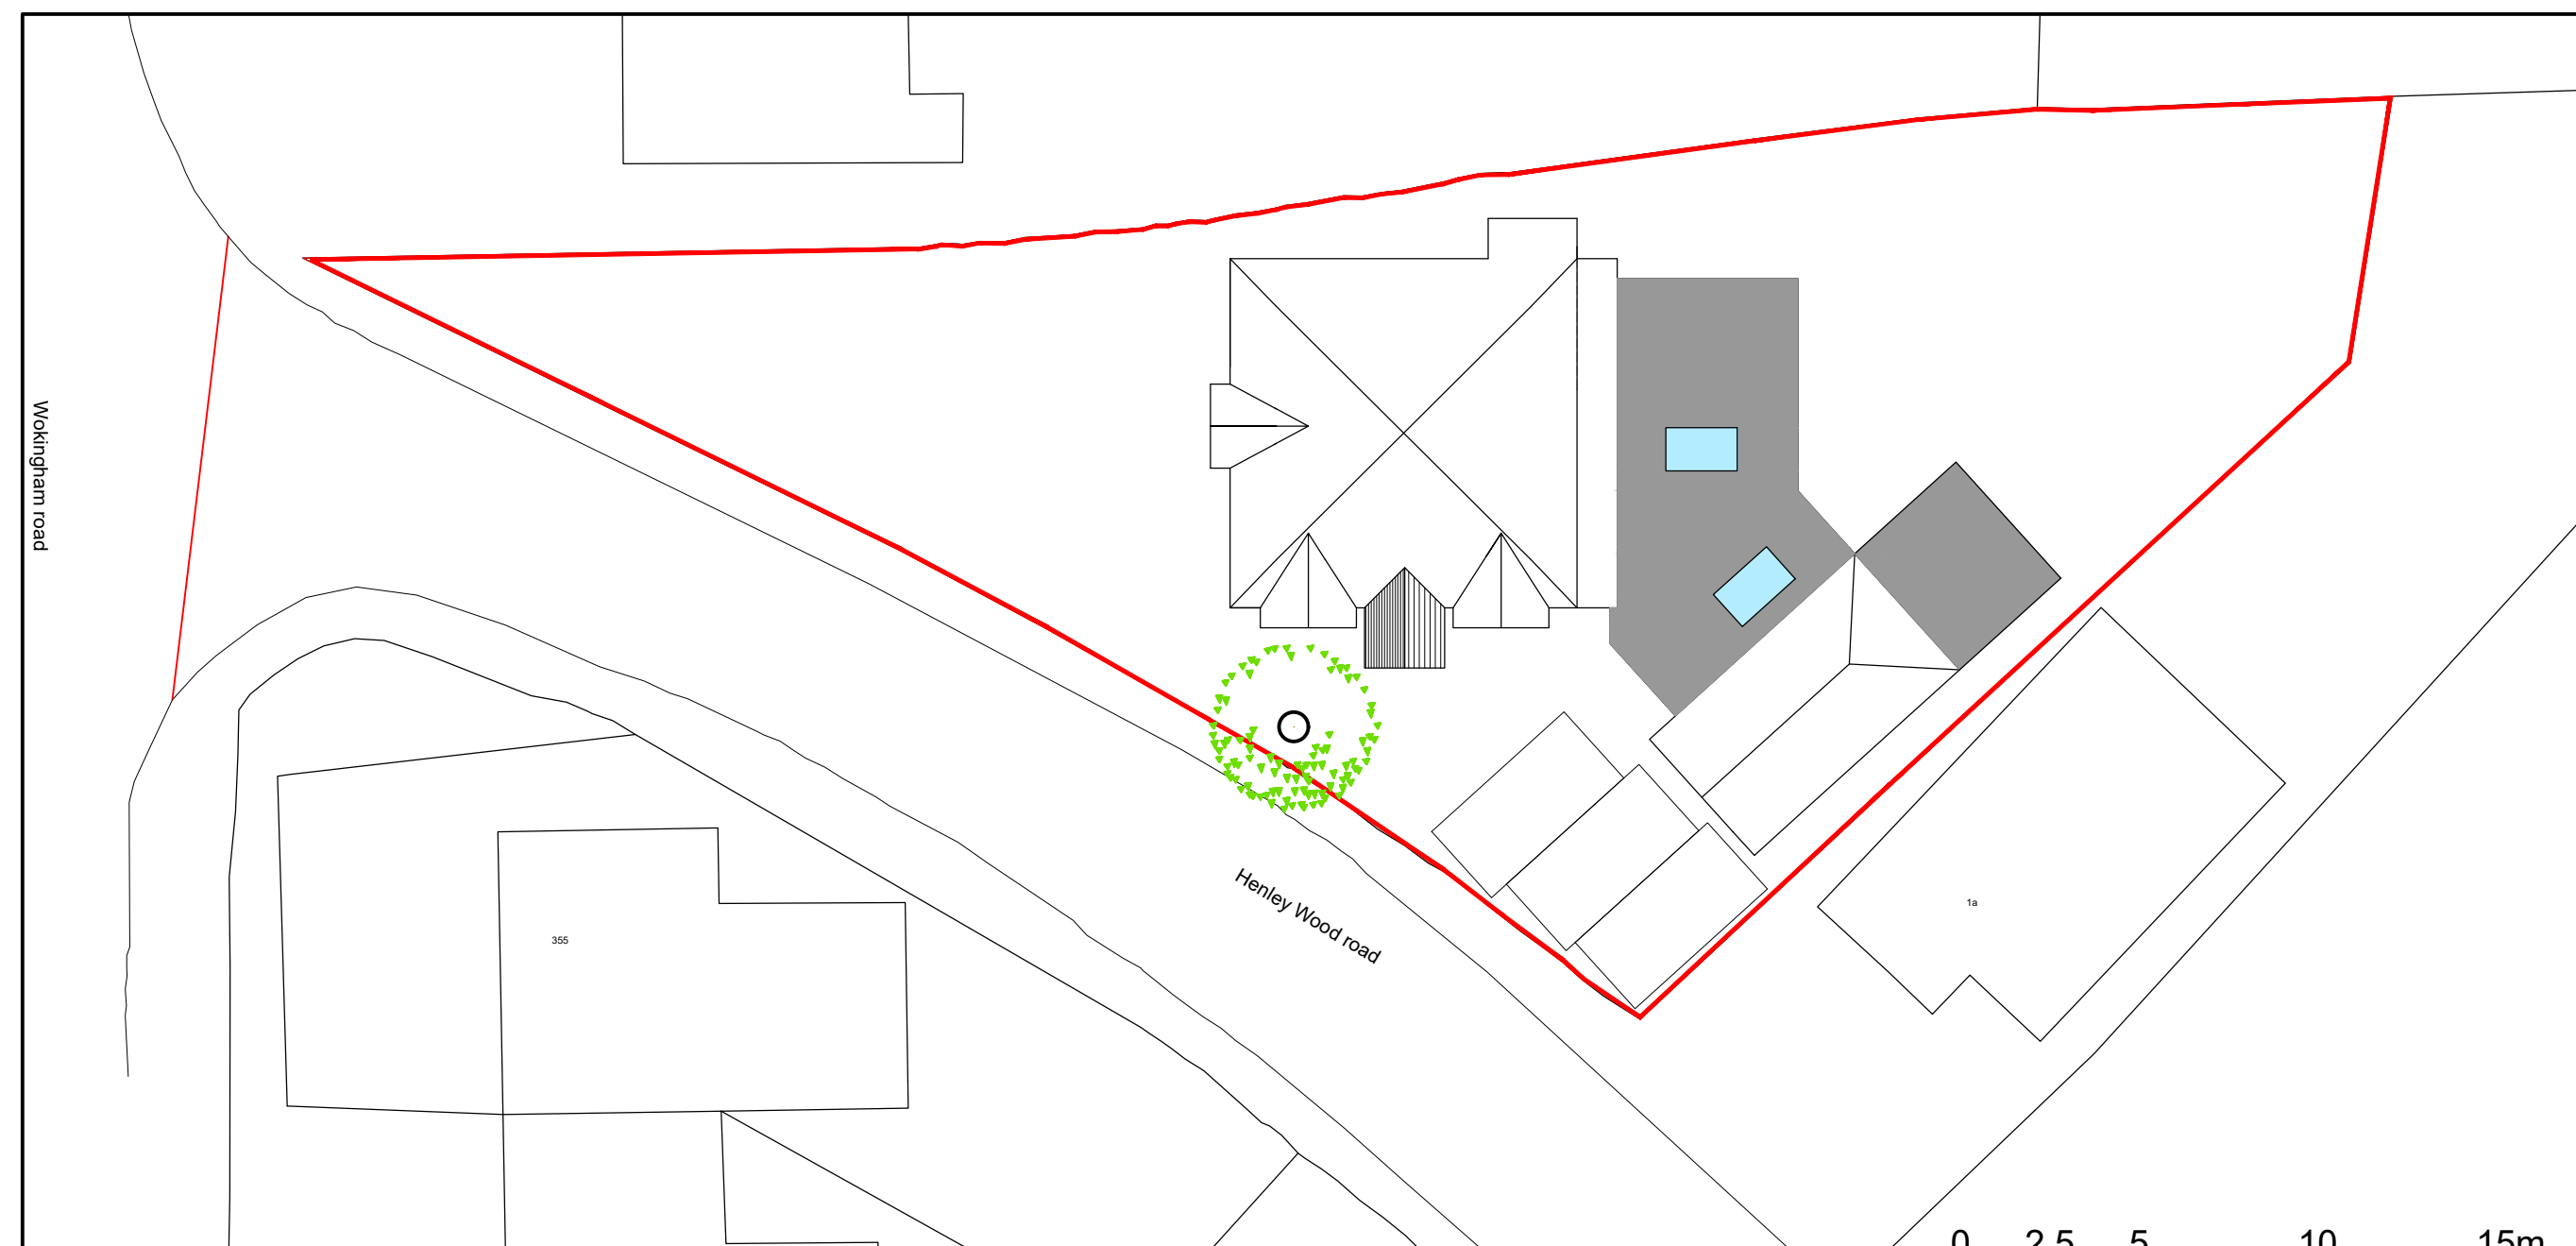

PROPOSED SITE PLAN
scale 1:200



General Notes

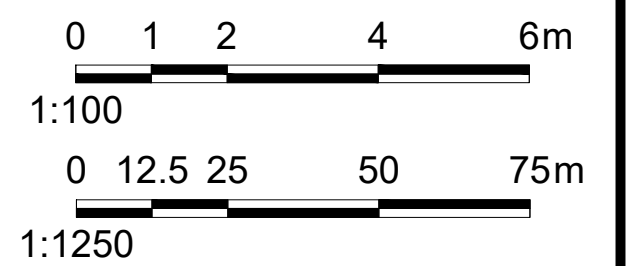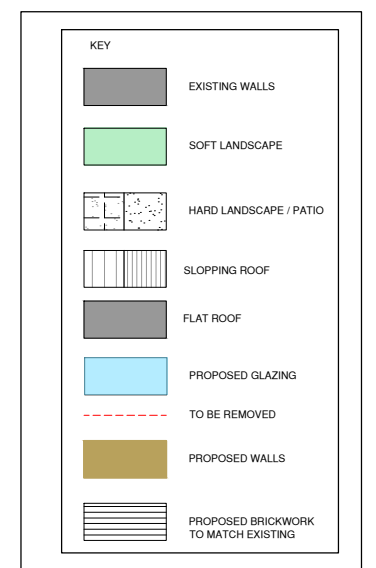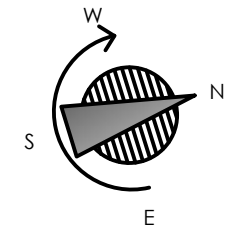

C	Amendment	30/03/2022
B	Amendment	25/03/2022
A	Amendment	16/03/2022
No.	Revision/Issue	Date

Firm Name and Address
Home extenDs
Architectural and Interior Design Service
www.homeextends.co.uk
**PROPOSED PLANS, ELEVATIONS
AND SITE PLAN**

Project Name and Address
Mr Vivek Jain
1 Henleywood
Earley

Project	HEN - 1	Sheet
Date	03.03.2026	PL- 11C
Scale	1:100 @ A1	