




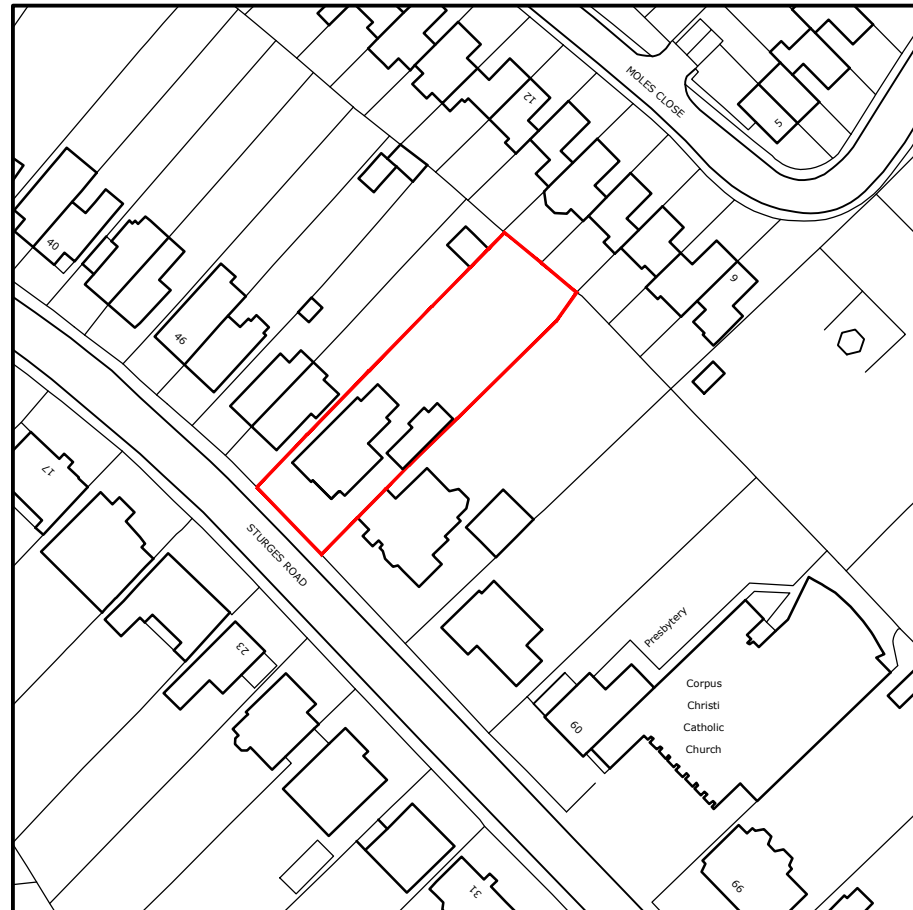


Ordnance Survey •
UKMapCentre.com
Serial Number: 329368
© Crown copyright and database right 2026
OS AC0000848283

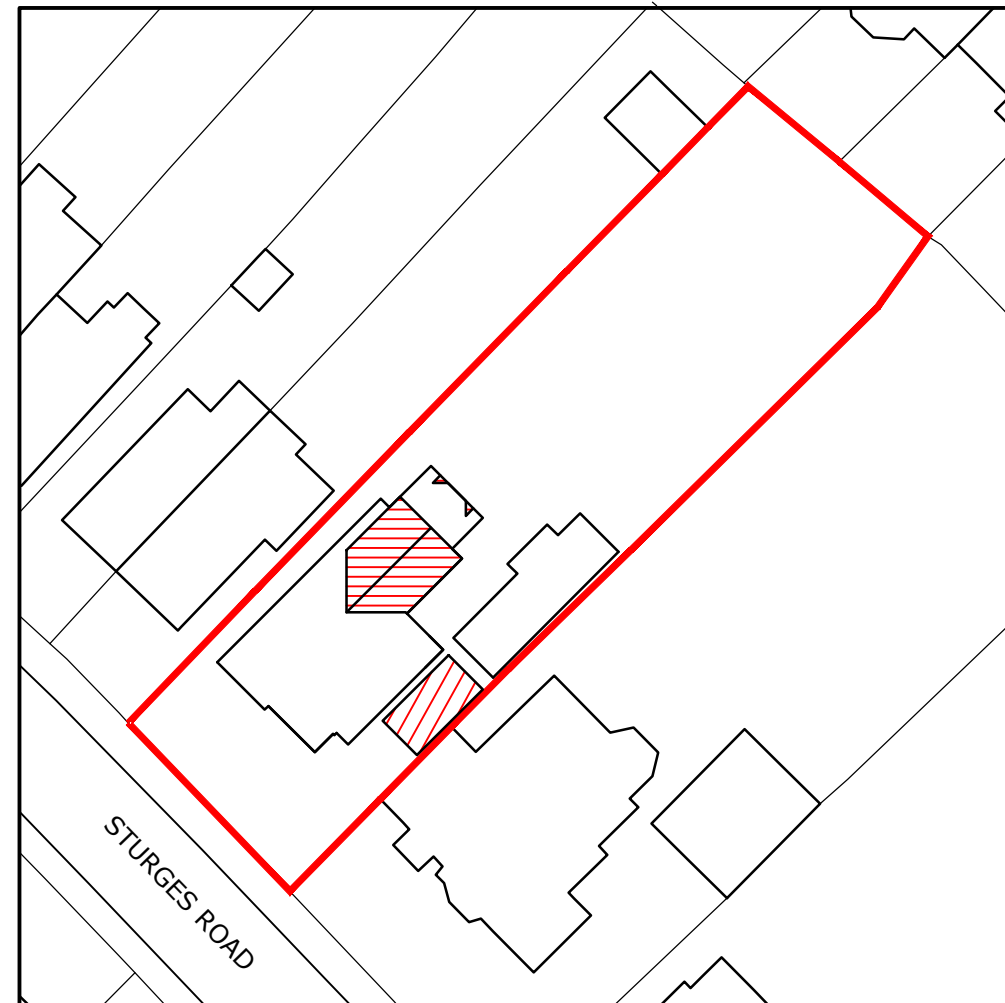

LOCATION PLAN
SCALE 1:1250

 

SITE PLAN - PROPOSED SHOWN HATCHED
SCALE 1:500

 

PROJECT: 54 STURGES ROAD, WOKINGHAM RG40 2HE	
DETAIL: LOCATION AND SITE PLANS	
PLANNING PERMISSION	
JOB No: 2523	DRG No: 001
SCALE @ A3: AS SHOWN	REV: A
CONTACT: JAKE UNDERWOOD Web: www.jakeunderwood.com Email: info@jakeunderwood.com Phone: 07784927778	