

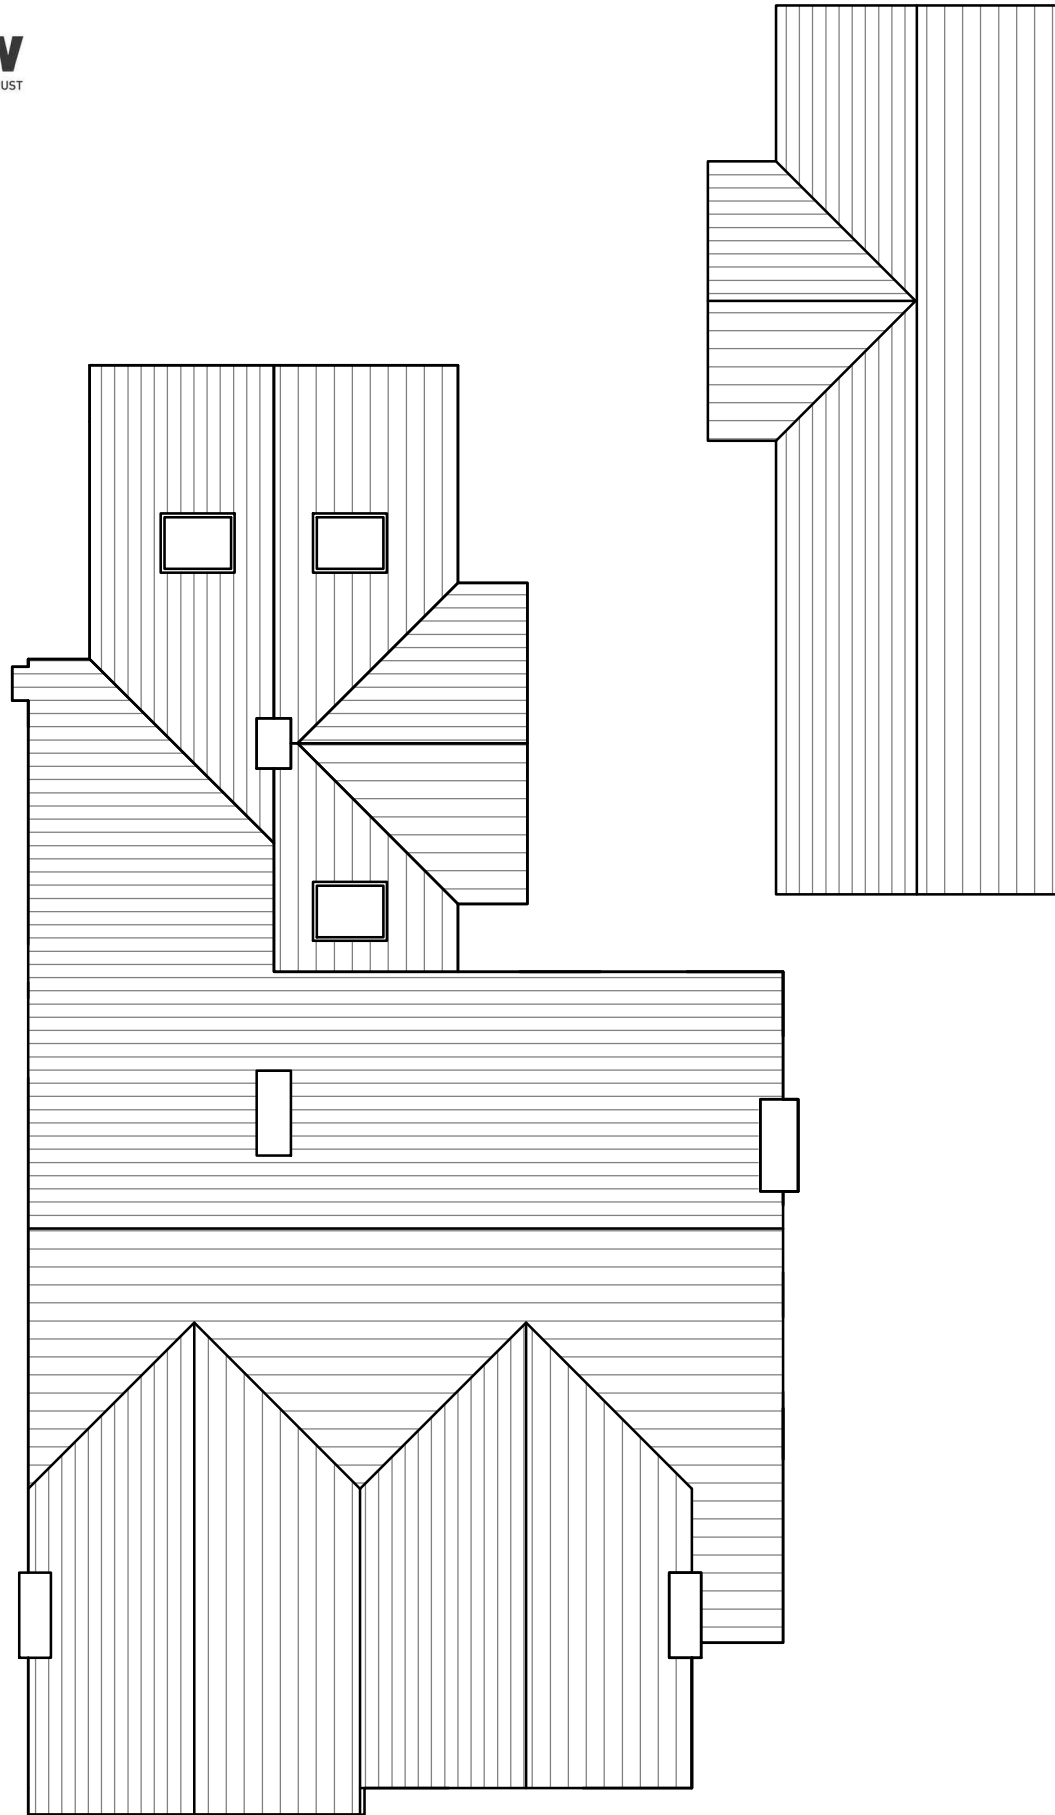


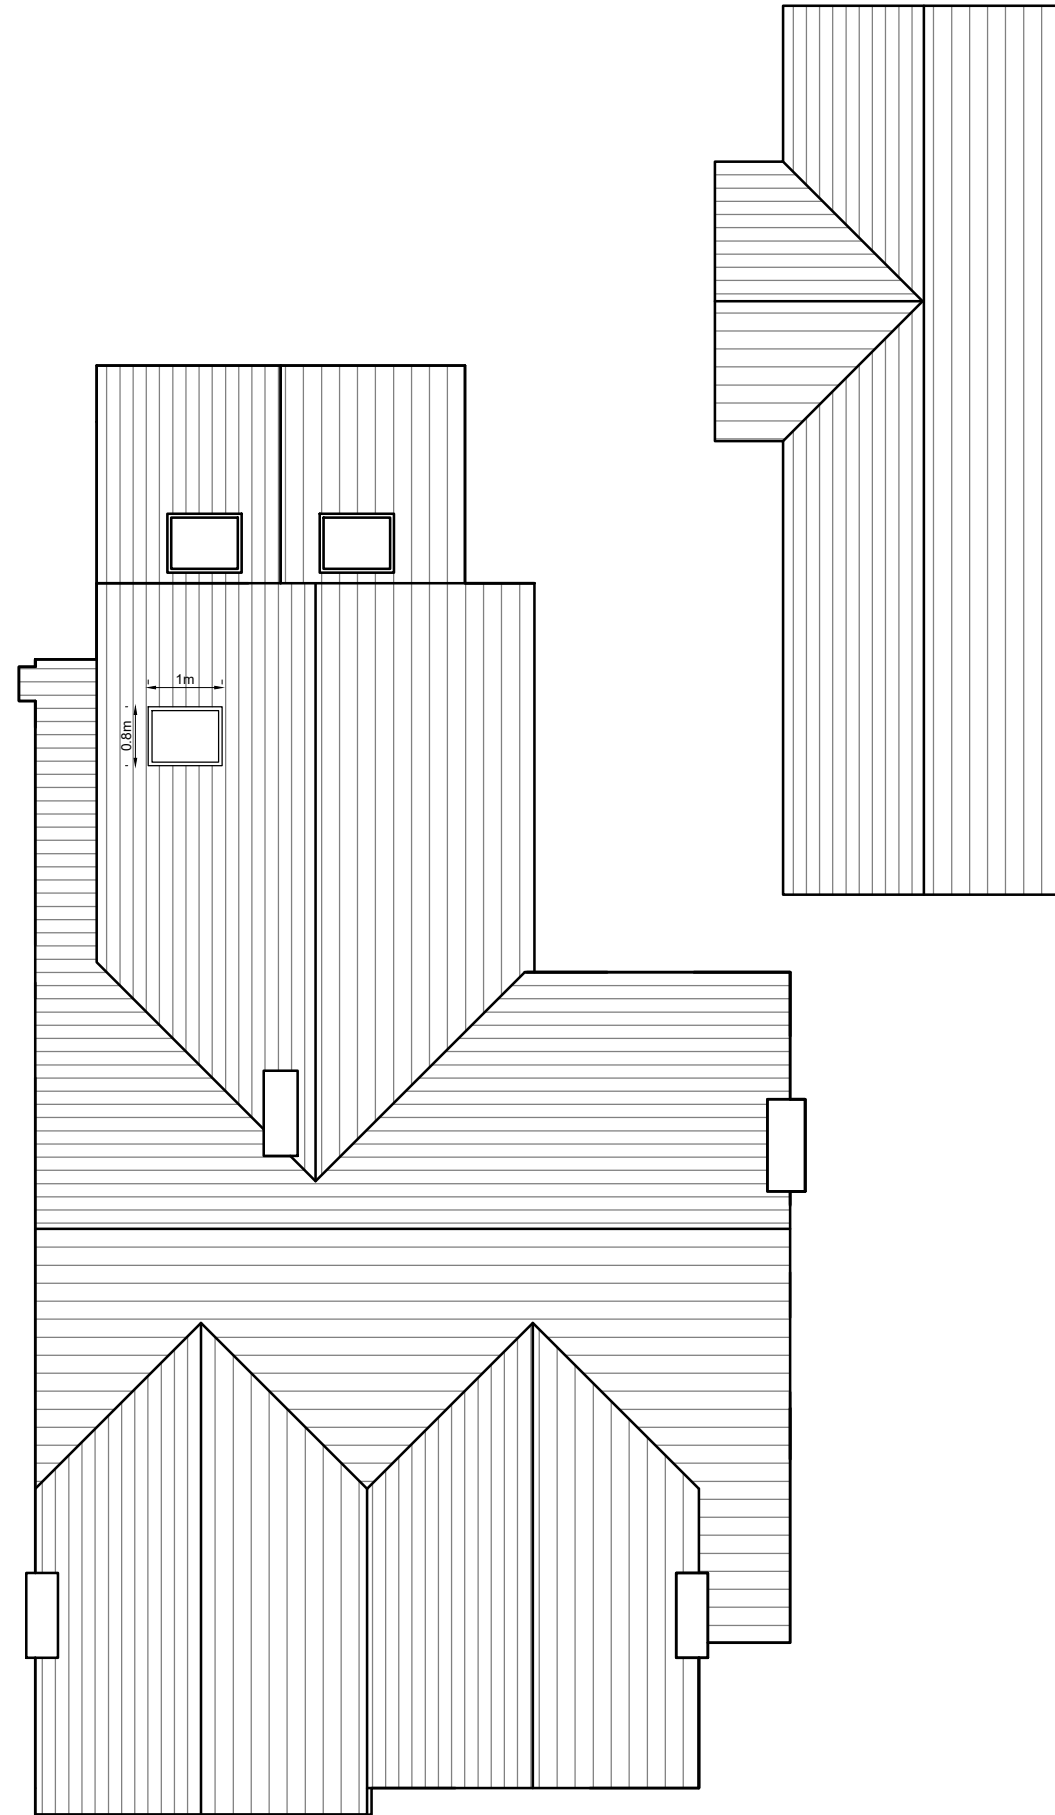

EXISTING ROOF PLAN
SCALE 1:100

 

PROPOSED ROOF PLAN
SCALE 1:100

1 : 100 @ A3 



JAKE
UNDERWOOD
PLANNING & BUILDING DRAWINGS

PROJECT:
54 STURGES ROAD,
WOKINGHAM RG40 2HE
DETAIL:
EXISTING AND PROPOSED
ROOF PLANS

PLANNING PERMISSION

JOB No: 2523	DRG No: 007
SCALE @ A3: 1:50	REV: A

CONTACT:
JAKE UNDERWOOD
Web: www.jakeunderwood.com
Email: info@jakeunderwood.com
Phone: 07784927778