



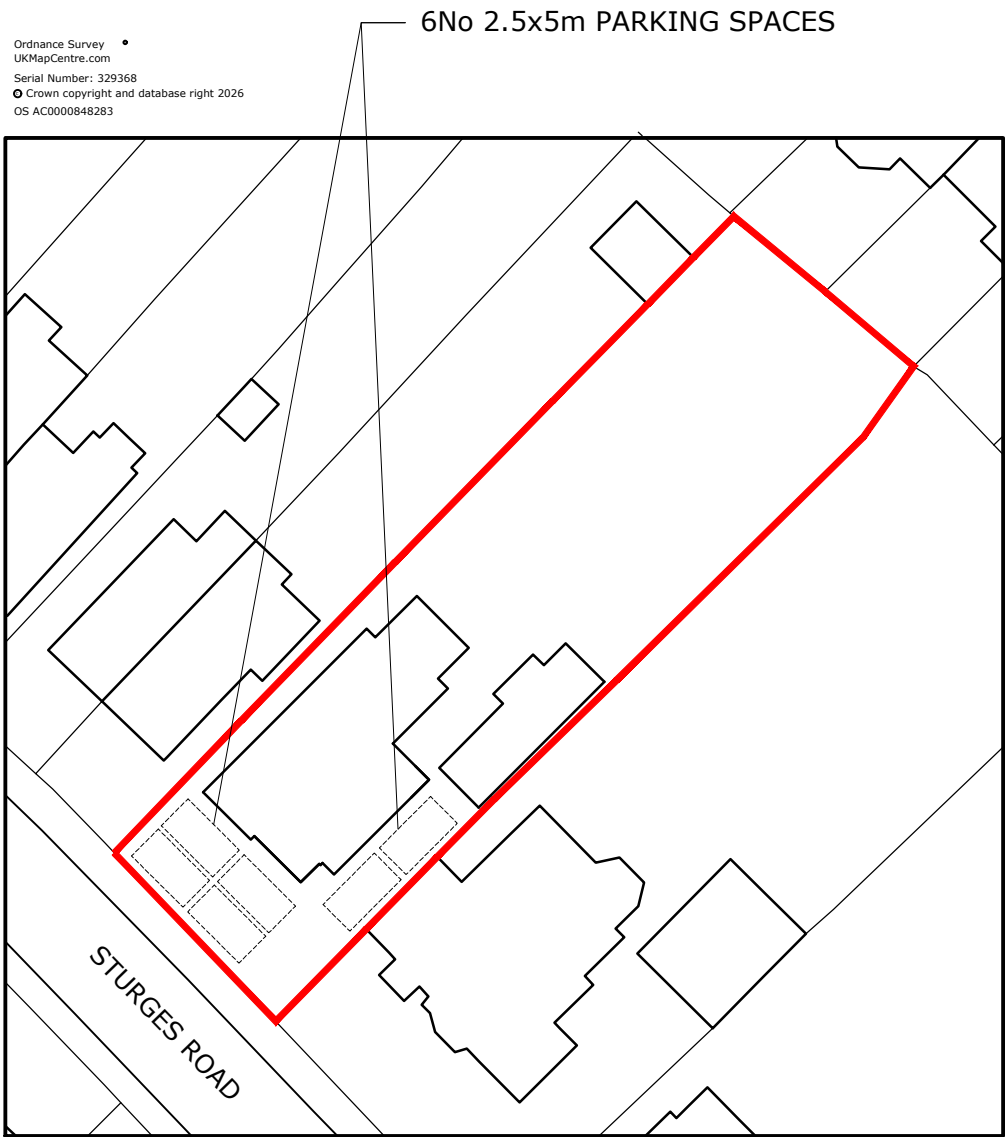

SITE PLAN - EXISTING PARKING PLAN
SCALE 1:500

0m 10m 20m 30m 40m 50m

SCALE BAR 1:500

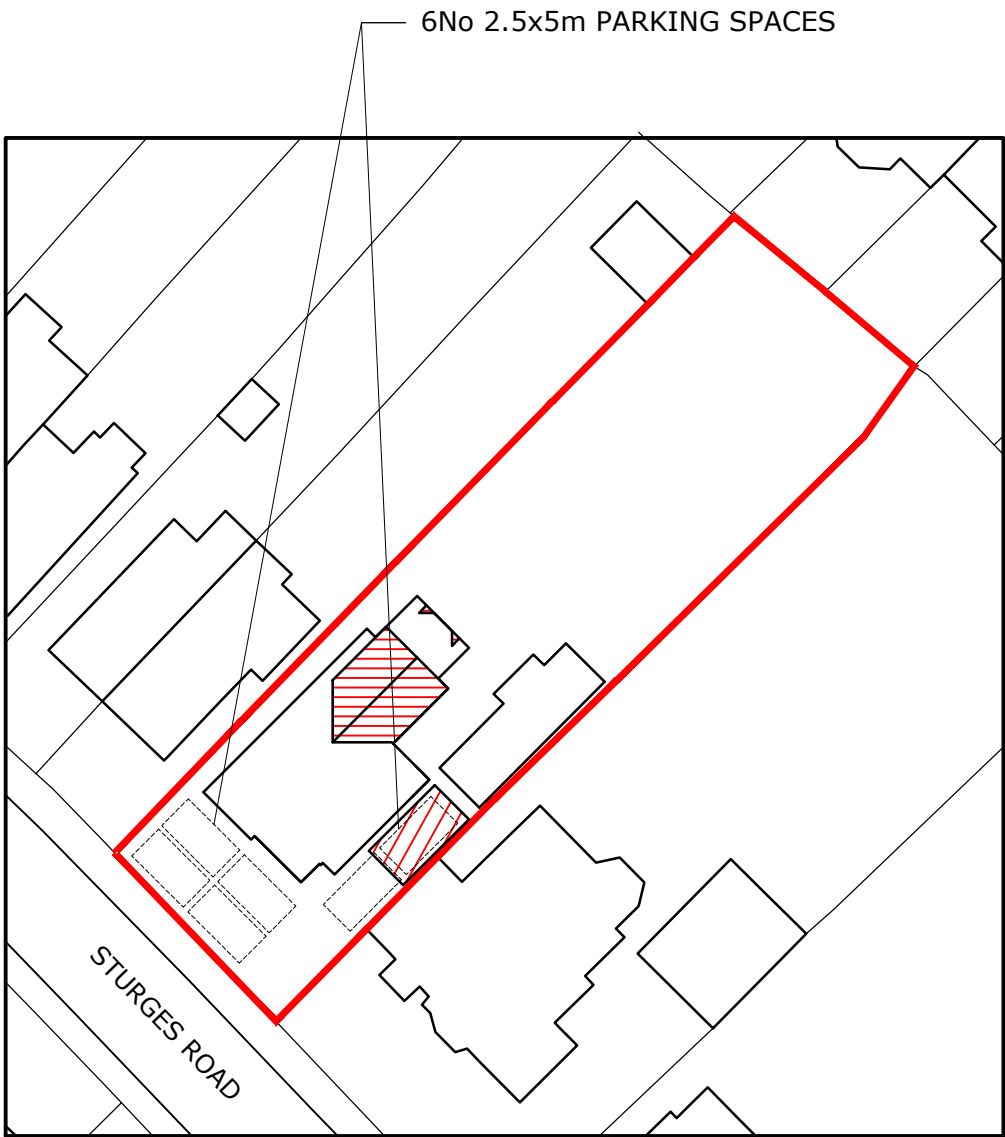

SITE PLAN - PROPOSED PARKING PLAN
SCALE 1:500

JAKE
UNDERWOOD
PLANNING & BUILDING DRAWINGS

PROJECT: 54 STURGES ROAD, WOKINGHAM RG40 2HE	
DETAIL: PARKING PLANS	
PLANNING PERMISSION	
JOB No: 2523	DRG No: 008
SCALE @ A3: 1:500	REV: A
CONTACT: JAKE UNDERWOOD Web: www.jakeunderwood.com Email: info@jakeunderwood.com Phone: 07784927778	