

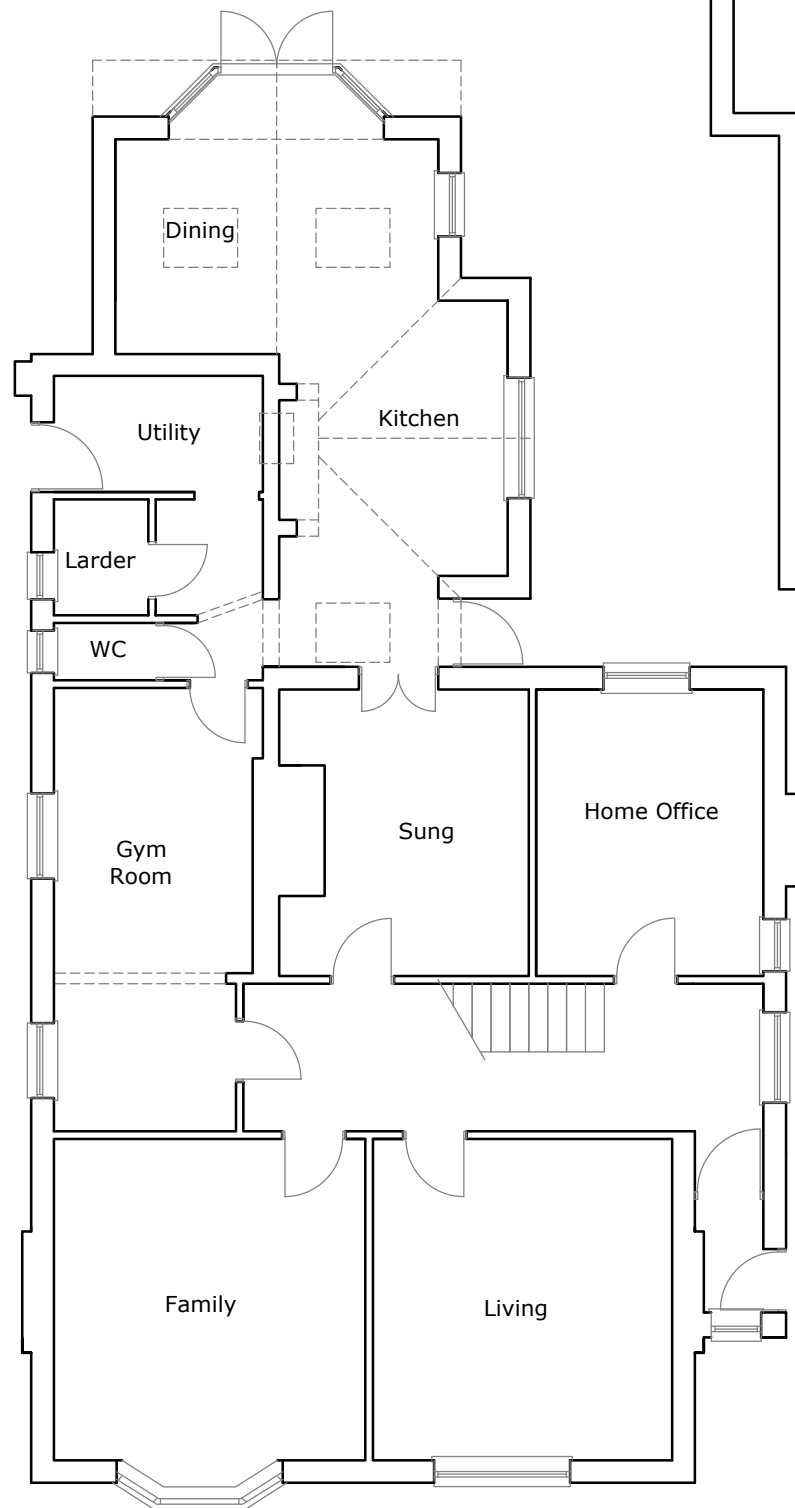
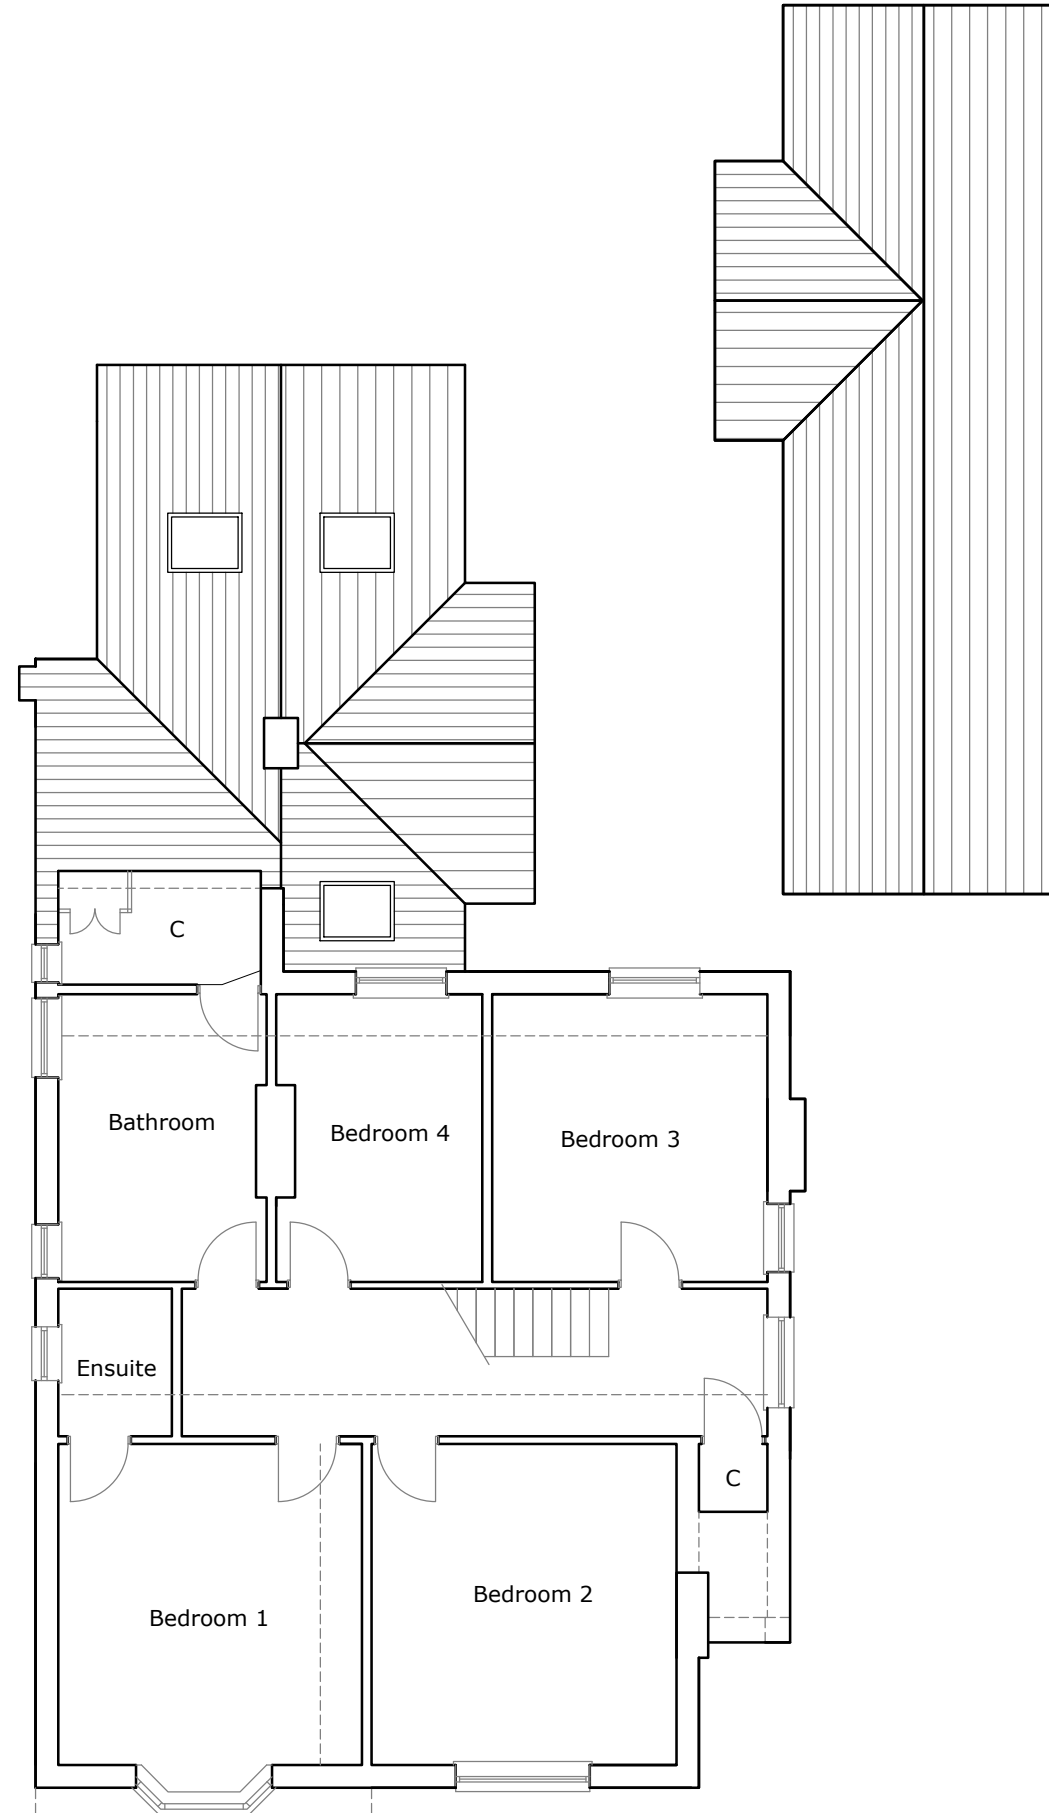


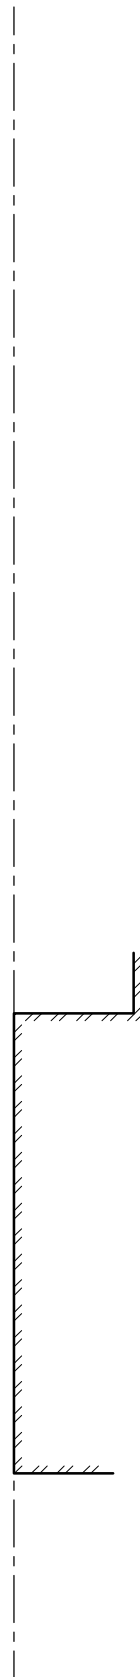


EXISTING GROUND FLOOR PLAN
SCALE 1:100

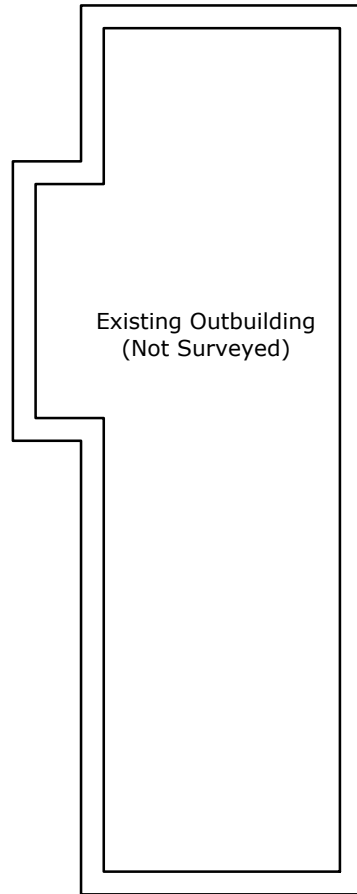

EXISTING FIRST FLOOR PLAN
SCALE 1:100

1 : 100 @ A3

 



JAKE UNDERWOOD
PLANNING & BUILDING DRAWINGS

PROJECT: 54 STURGES ROAD, WOKINGHAM RG40 2HE	
DETAIL: EXISTING PLANS	
PLANNING PERMISSION	
JOB No: 2523	DRG No: 002
SCALE @ A3: 1:50	REV: A
CONTACT: JAKE UNDERWOOD Web: www.jakeunderwood.com Email: info@jakeunderwood.com Phone: 07784927778	