
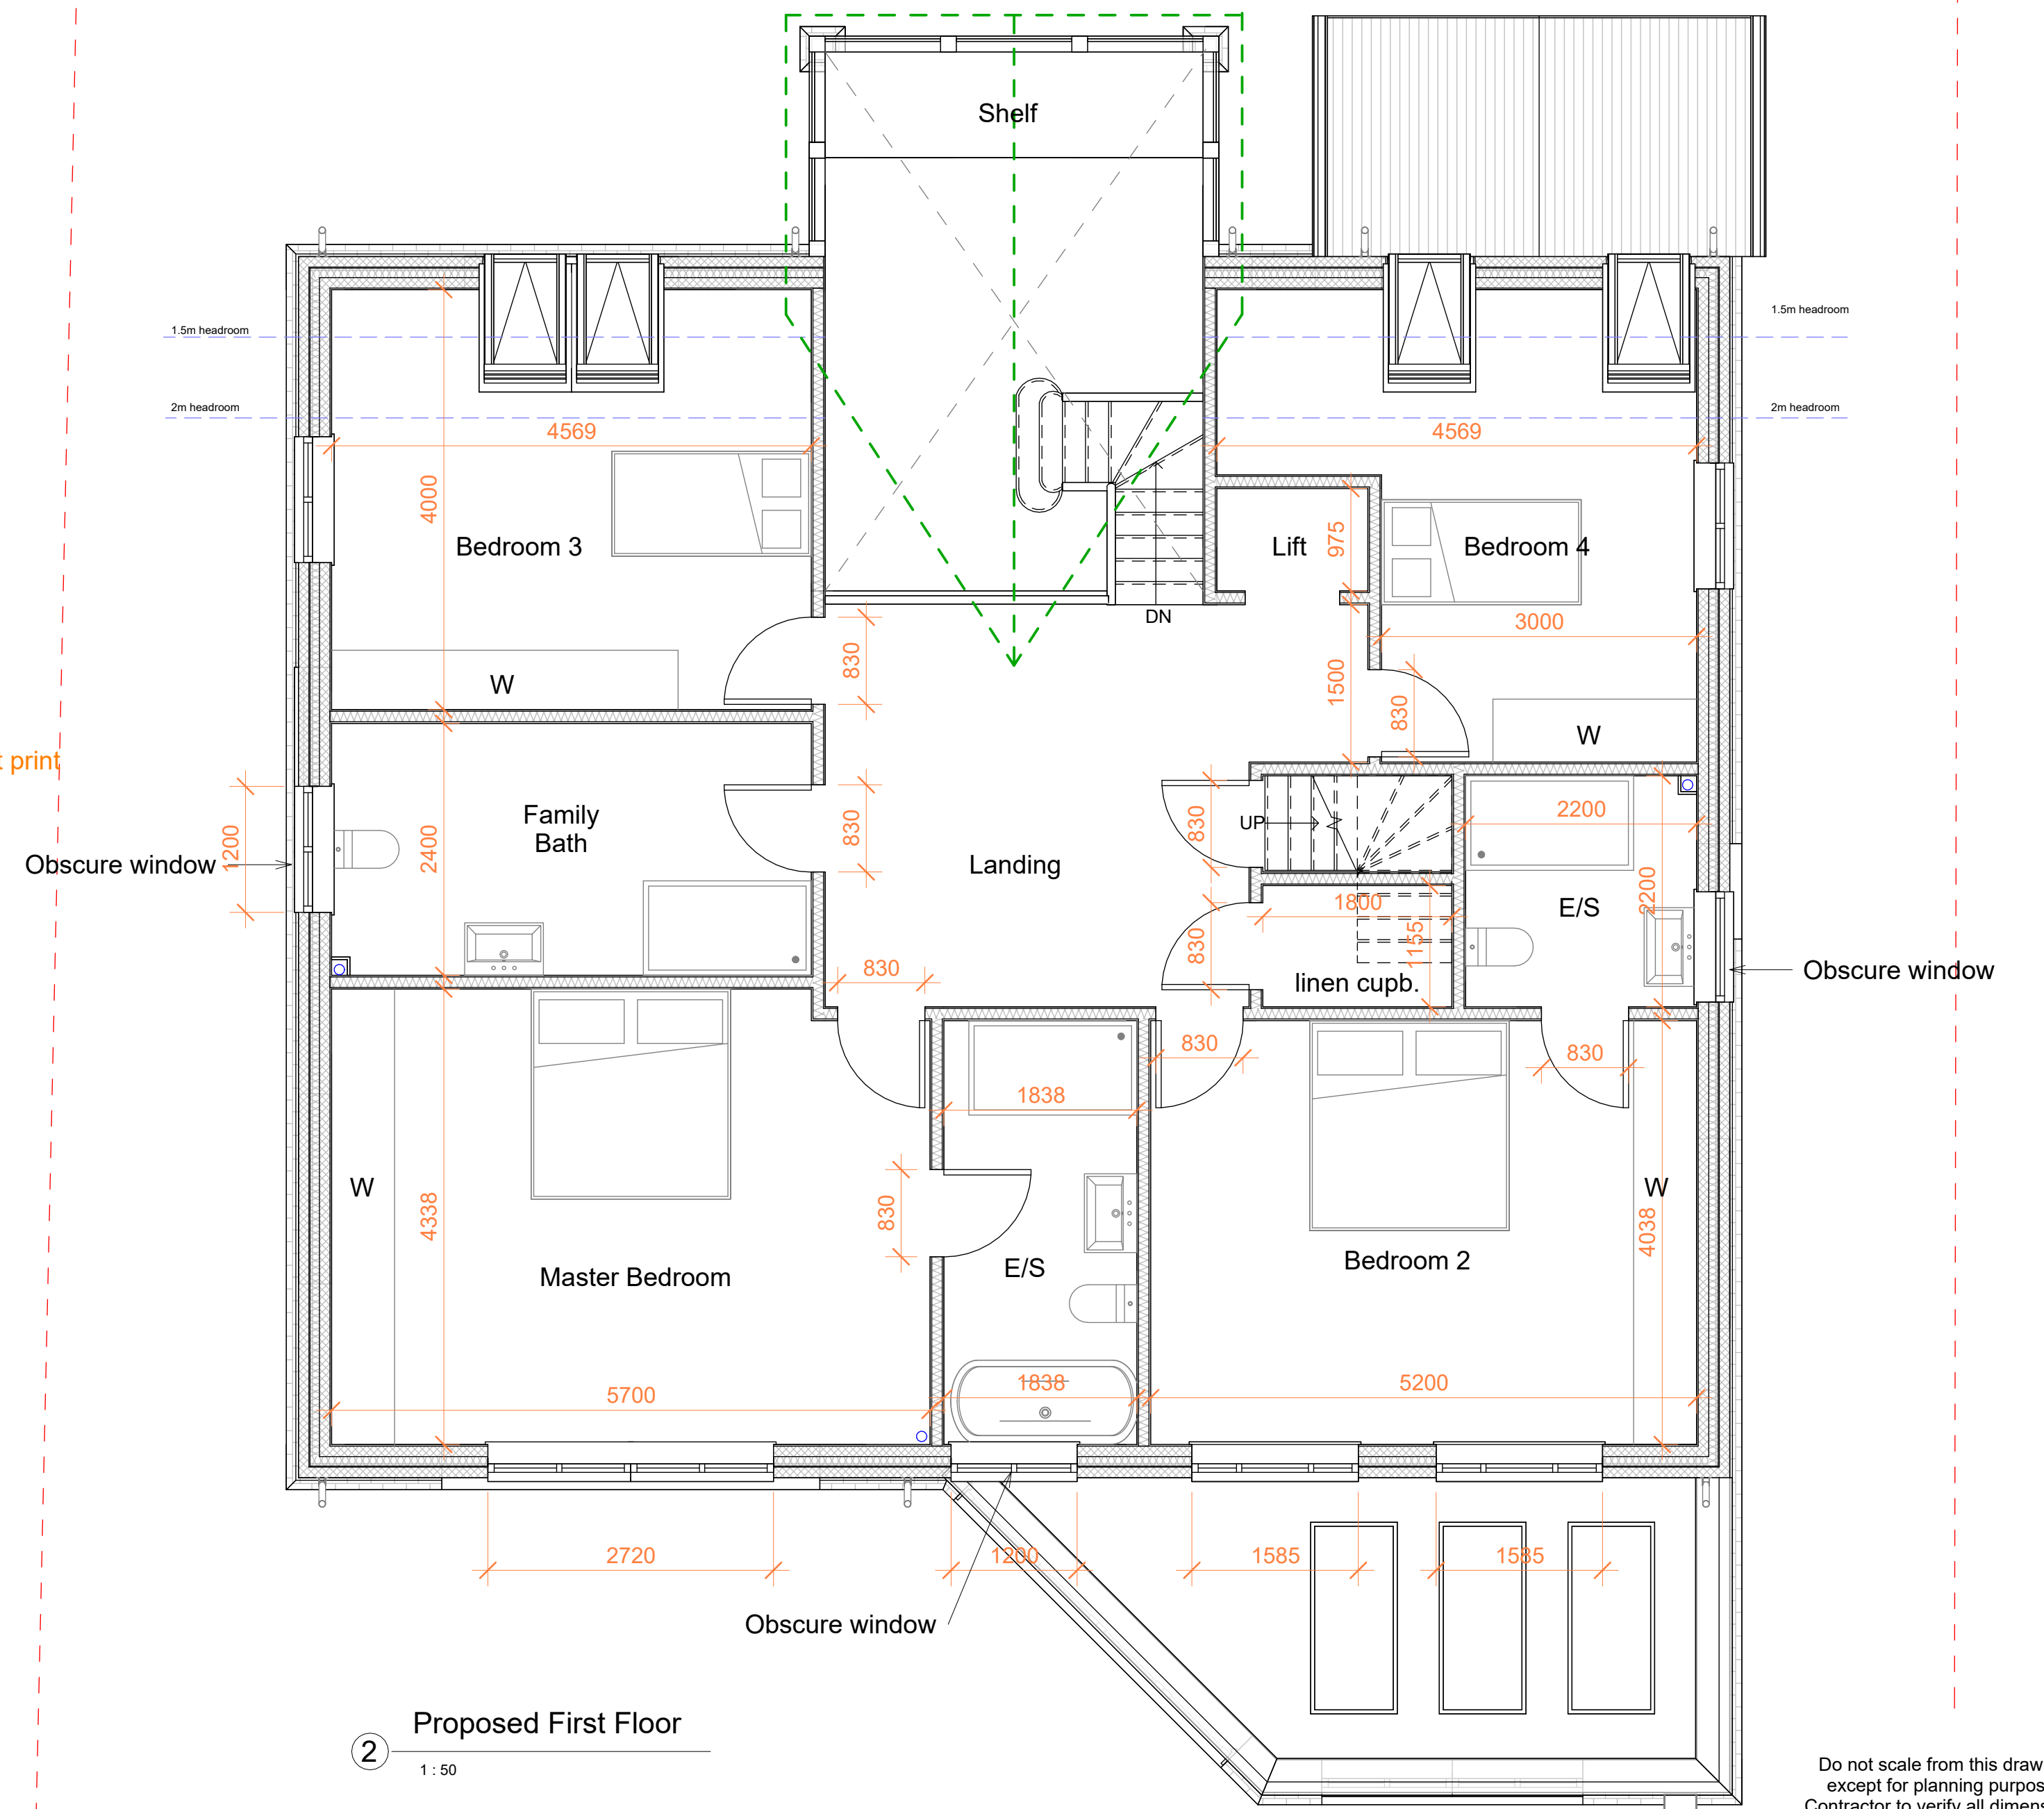


Do not scale from this drawing
except for planning purpose.
Contractor to verify all dimensions
before setting out,
commencing work or placing order

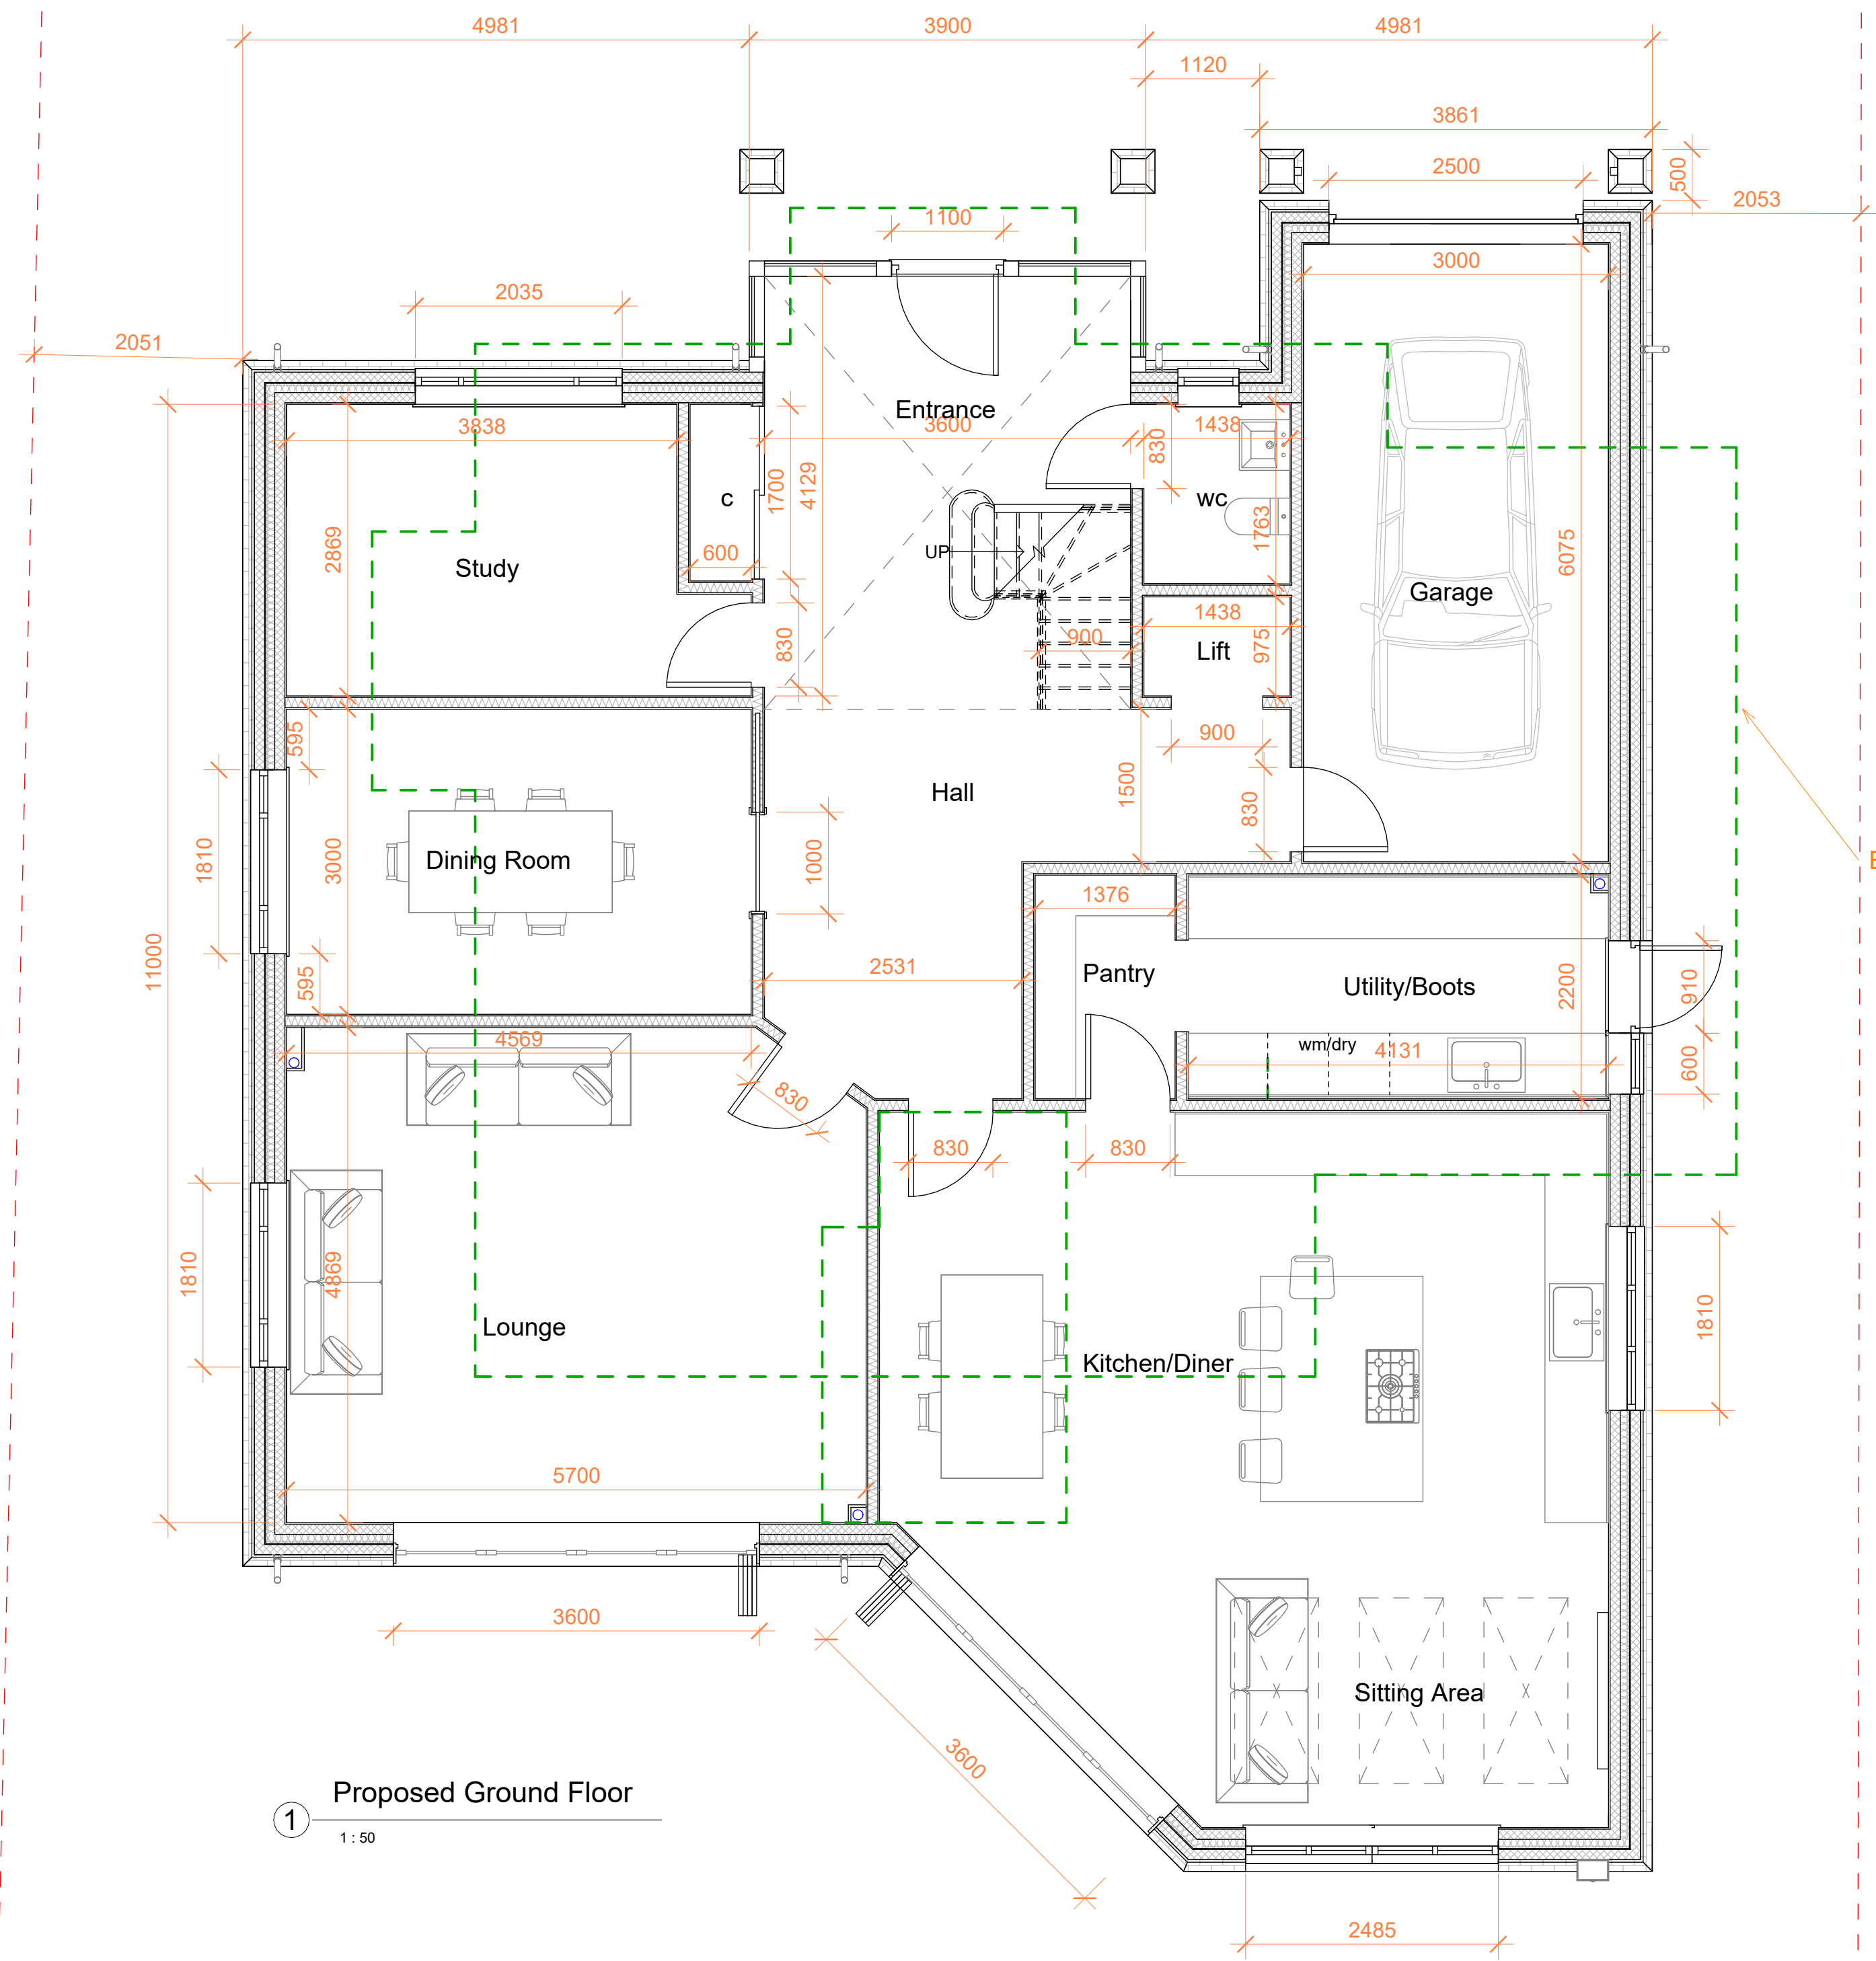

Project

30 Wiltshire Avenue
Crowthorne
RG45 6NQ

Client Kevin & Angela



Drawing Title
Proposed Ground and First Floor

Project Ref	Layout Id	Rev.
4015	GA.02	04

Date: 11/02/2025 Scale @A1: 1 : 50

M3 Architectural Design Ltd
Basepoint Centres Limited
377-399 London Road
Camberley GU15 3HL

t: 01276 300024
e: info@m3architecturaldesign.co.uk
w: www.m3architecturaldesign.co.uk
© 2025 M3 Architectural Design Ltd

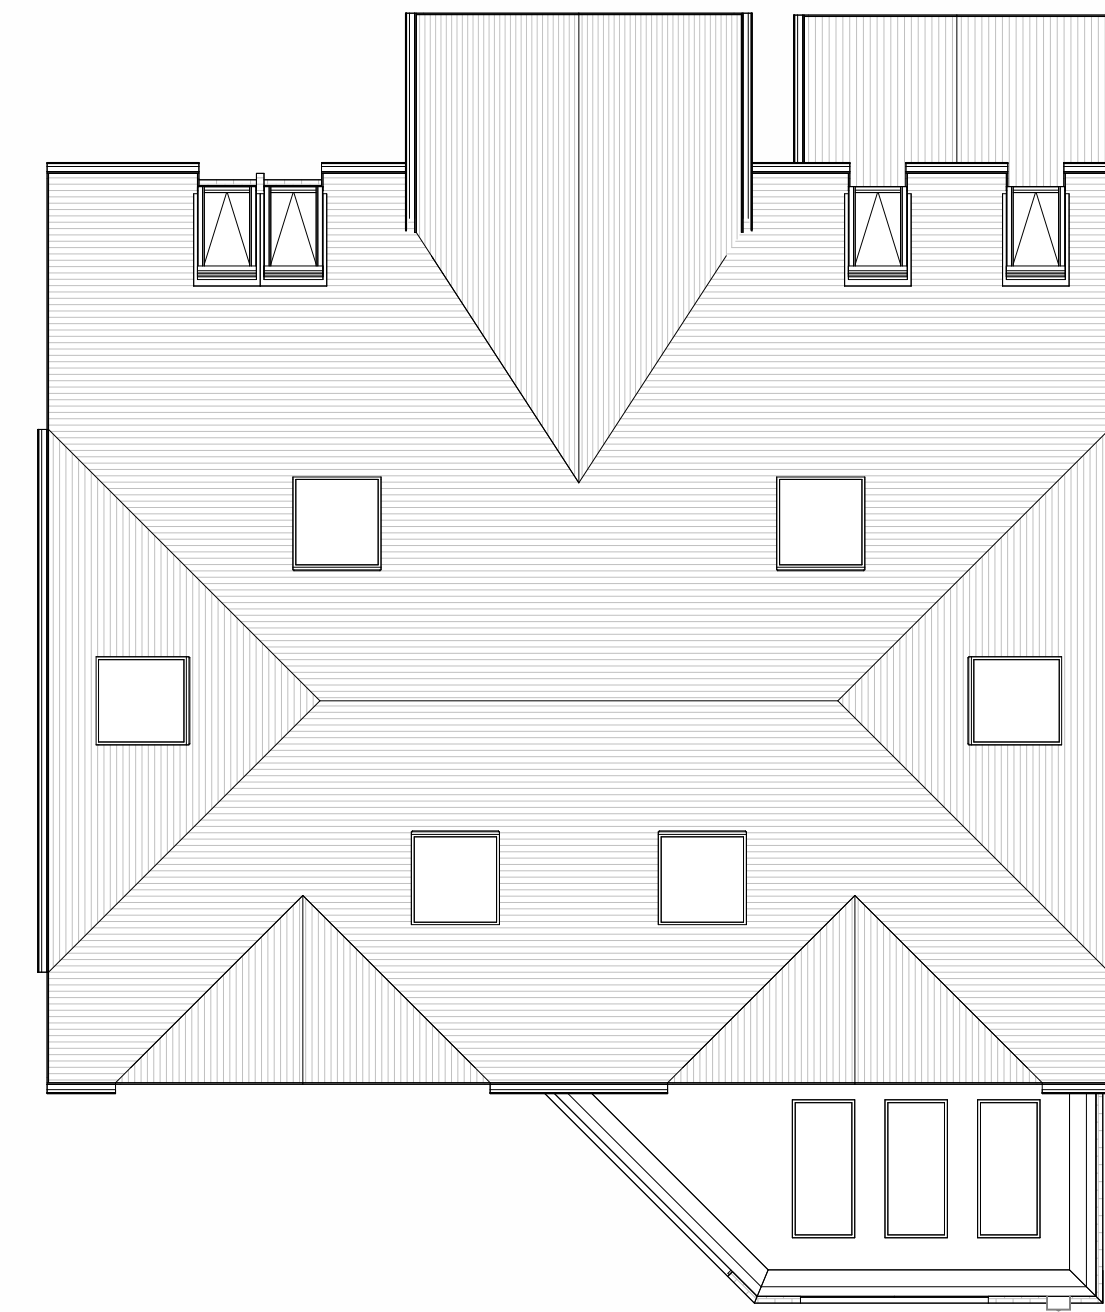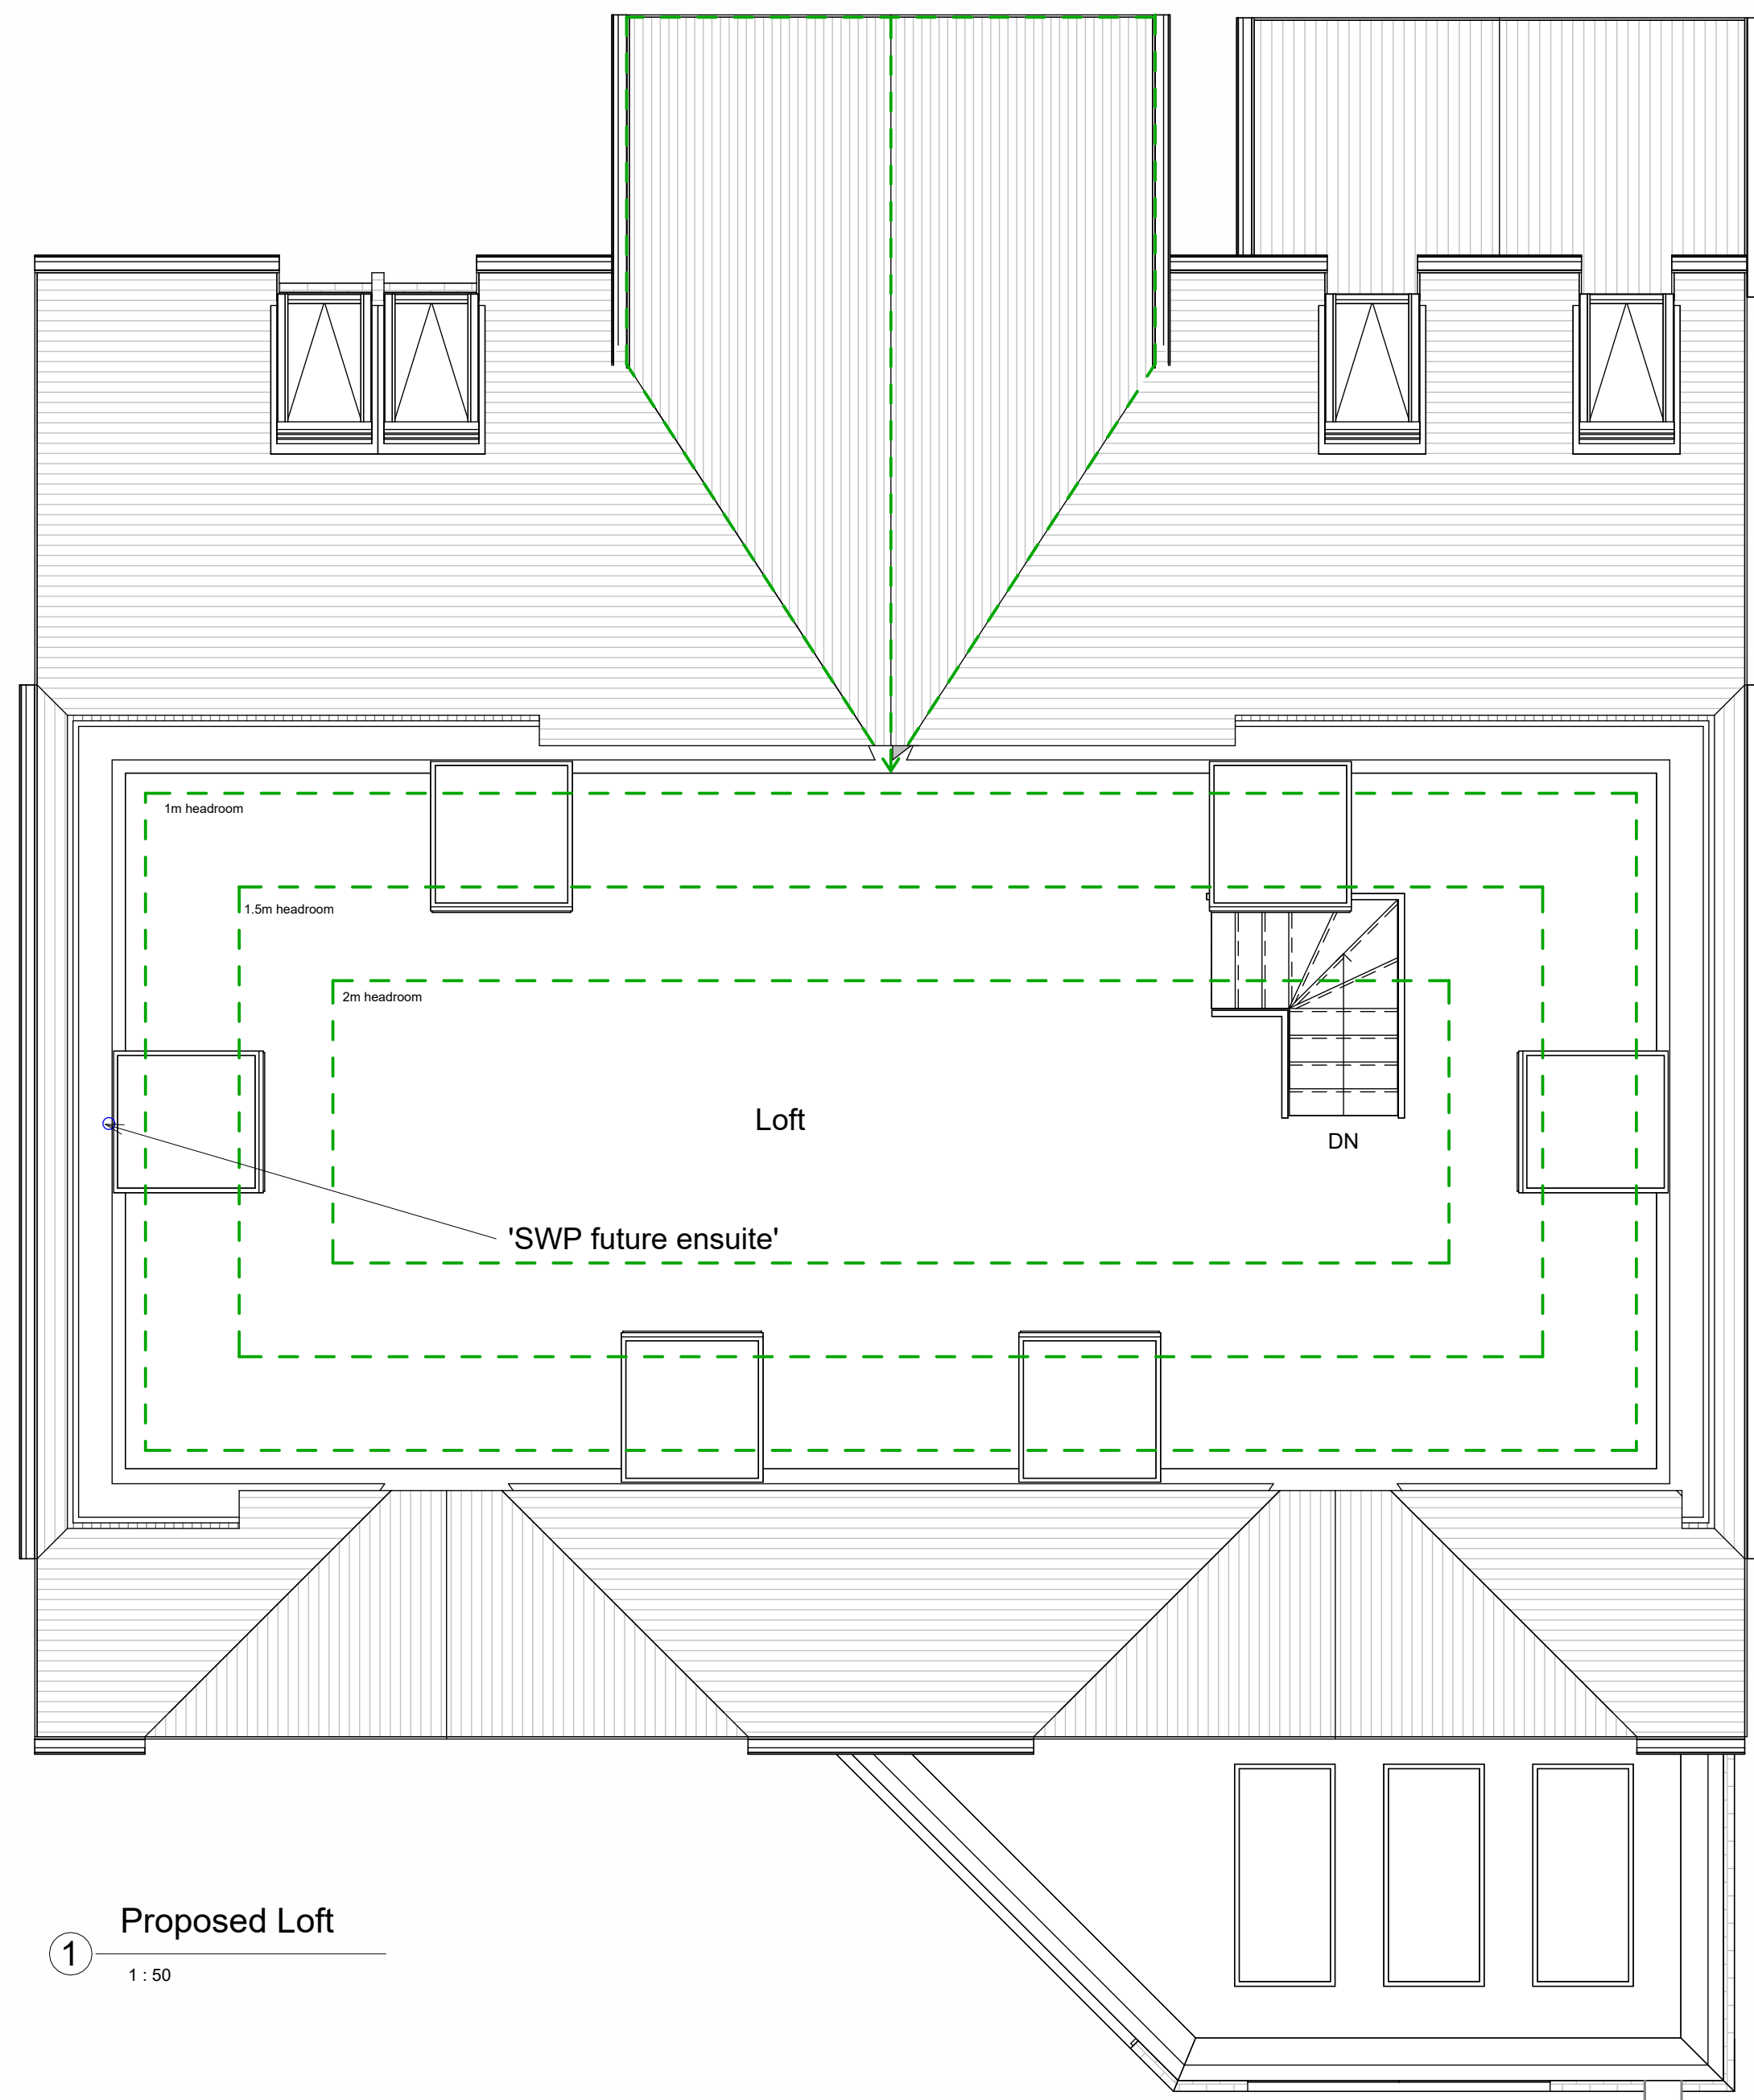

Do not scale from this drawing except for planning purpose. Contractor to verify all dimensions before setting out, commencing work or placing order



Project

30 Wiltshire Avenue
Crowthorne
RG45 6NQ

Client Kevin & Angela



Drawing Title
Proposed Loft, Roof Plan and Elevations




Project Ref	Layout Id	Rev.
4015	GA.03	04

Date: 11/02/2025 Scale @A1: As indicated

M3 Architectural Design Ltd
Basepoint Centres Limited
377-399 London Road
Camberley GU15 3HL

t: 01276 300024
e: info@m3architecturaldesign.co.uk
w: www.m3architecturaldesign.co.uk
© 2025 M3 Architectural Design Ltd

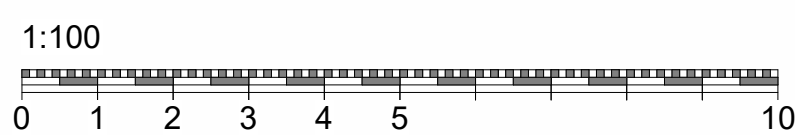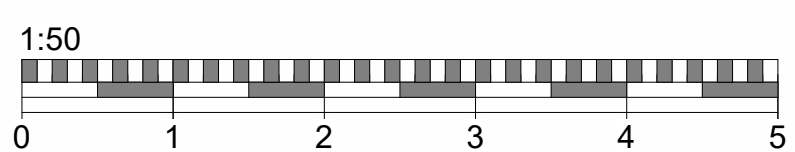

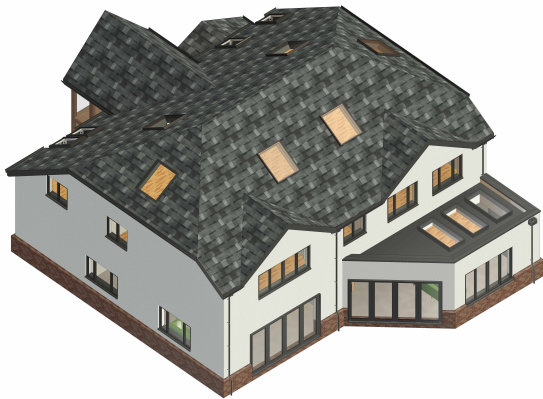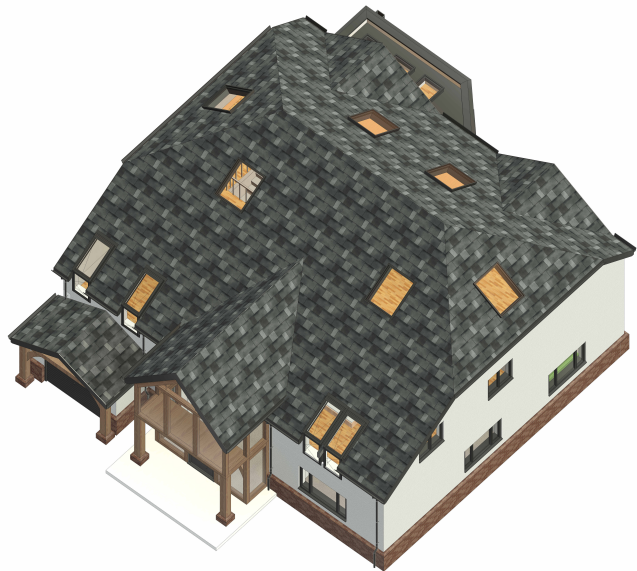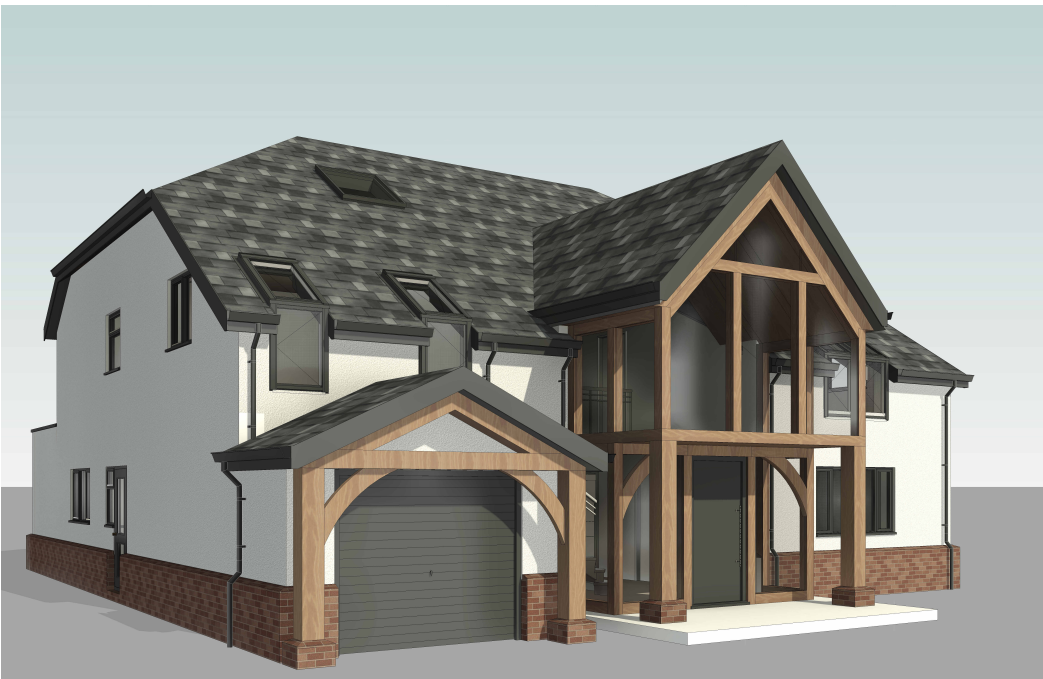

Do not scale from this drawing except for planning purpose.
Contractor to verify all dimensions before setting out,
commencing work or placing order



Project

30 Wiltshire Avenue
Crowthorne RG45 6NQ

Client Kevin & Angela

Drawing Title
3D Views

Project Ref	Layout Id	Rev.
4015	GA.04	04

Date: 11/02/2025	Scale @A3:	1 : 1
------------------	------------	-------

M3 Architectural Design Ltd
Basepoint Centres Limited
377-399 London Road
Camberley GU15 3HL
t: 01276 300024
e: info@m3architecturaldesign.co.uk
w: www.m3architecturaldesign.co.uk

© 2025 M3 Architectural Design Ltd

