



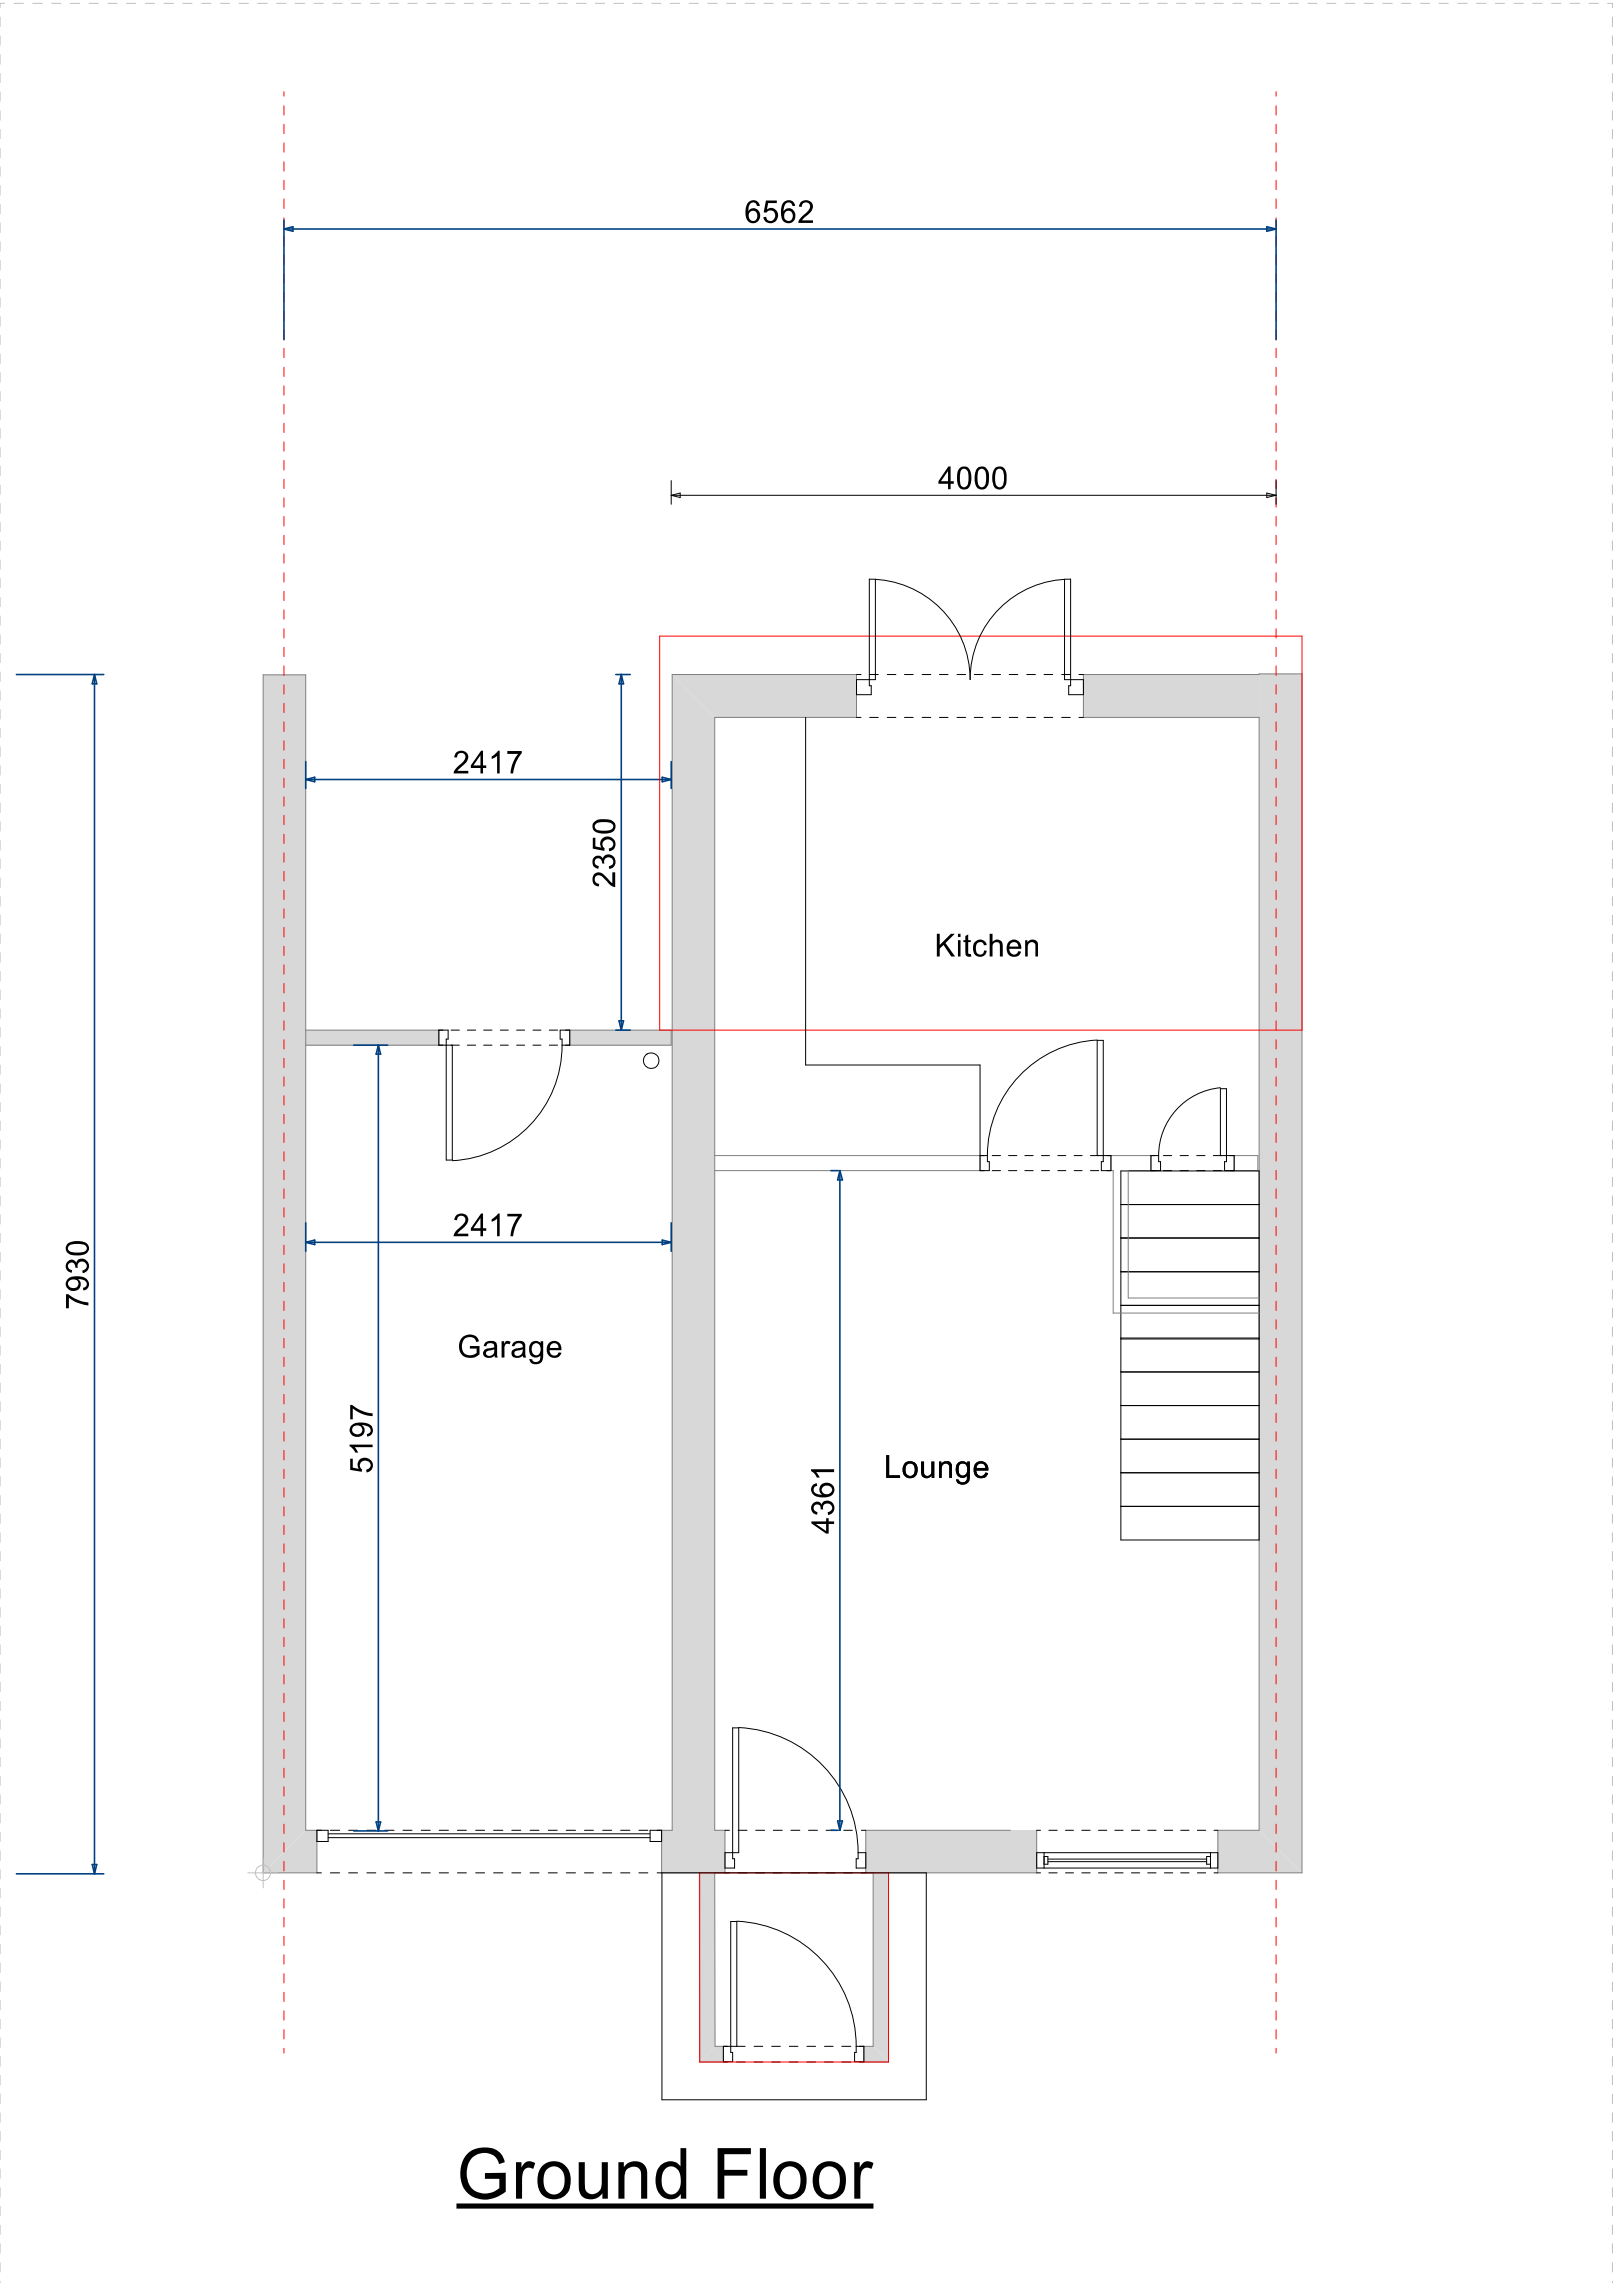


Ground Floor

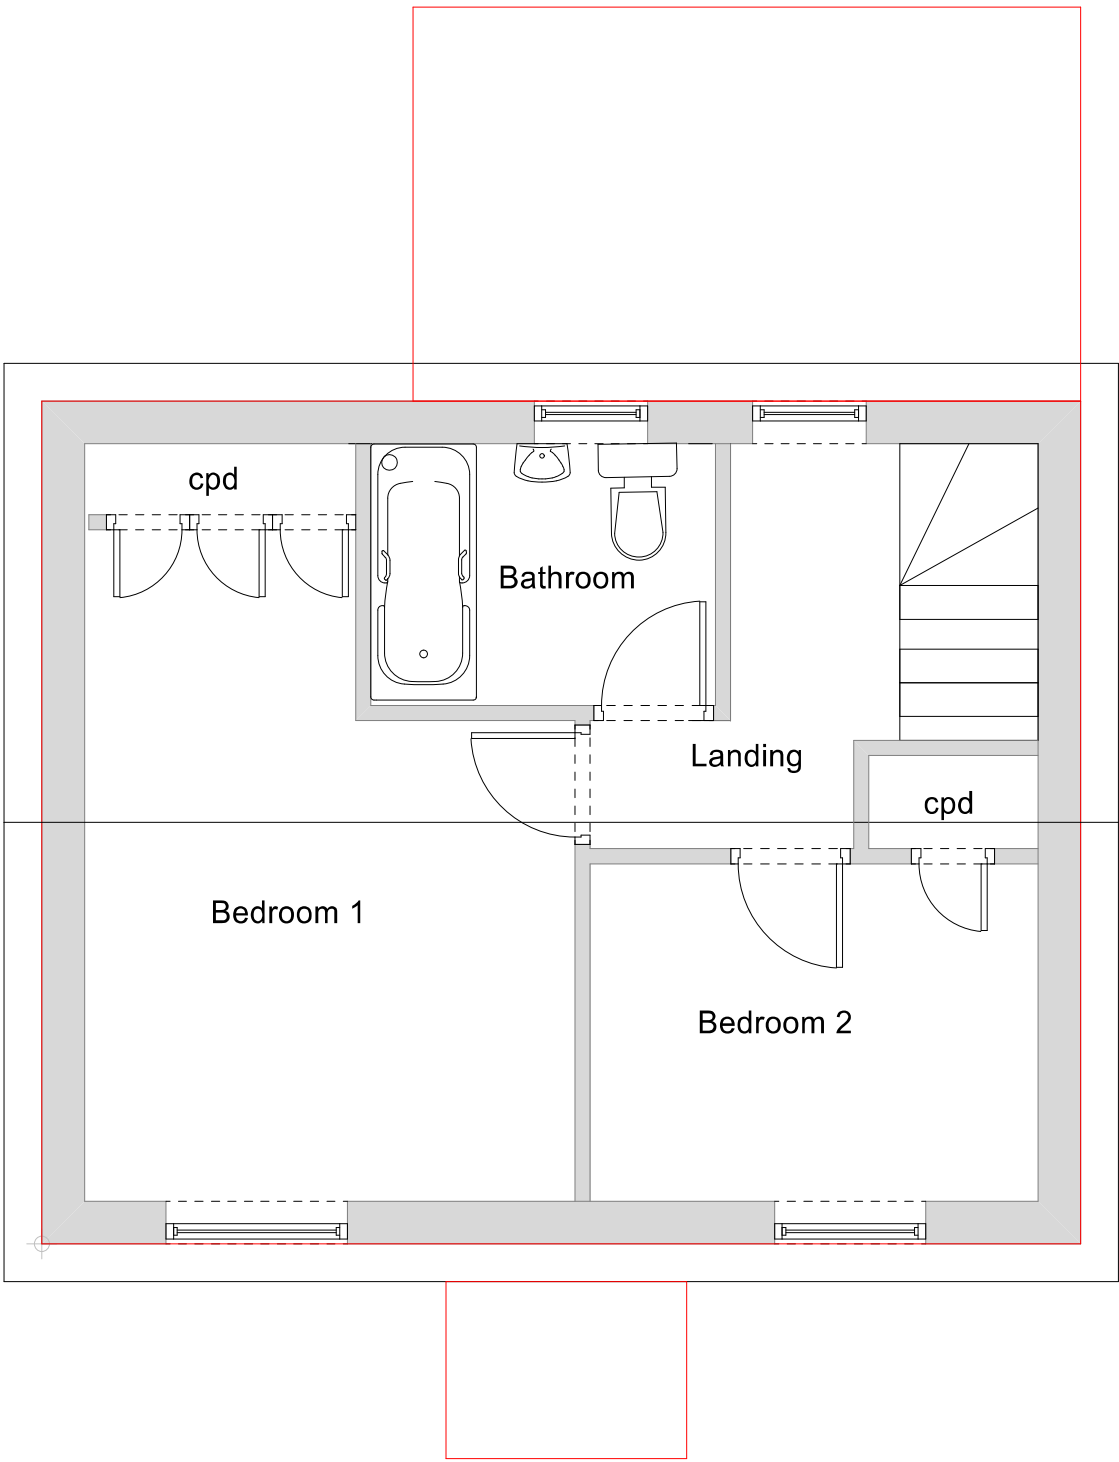

First Floor

Existing Elevations

1: 100 @ A1

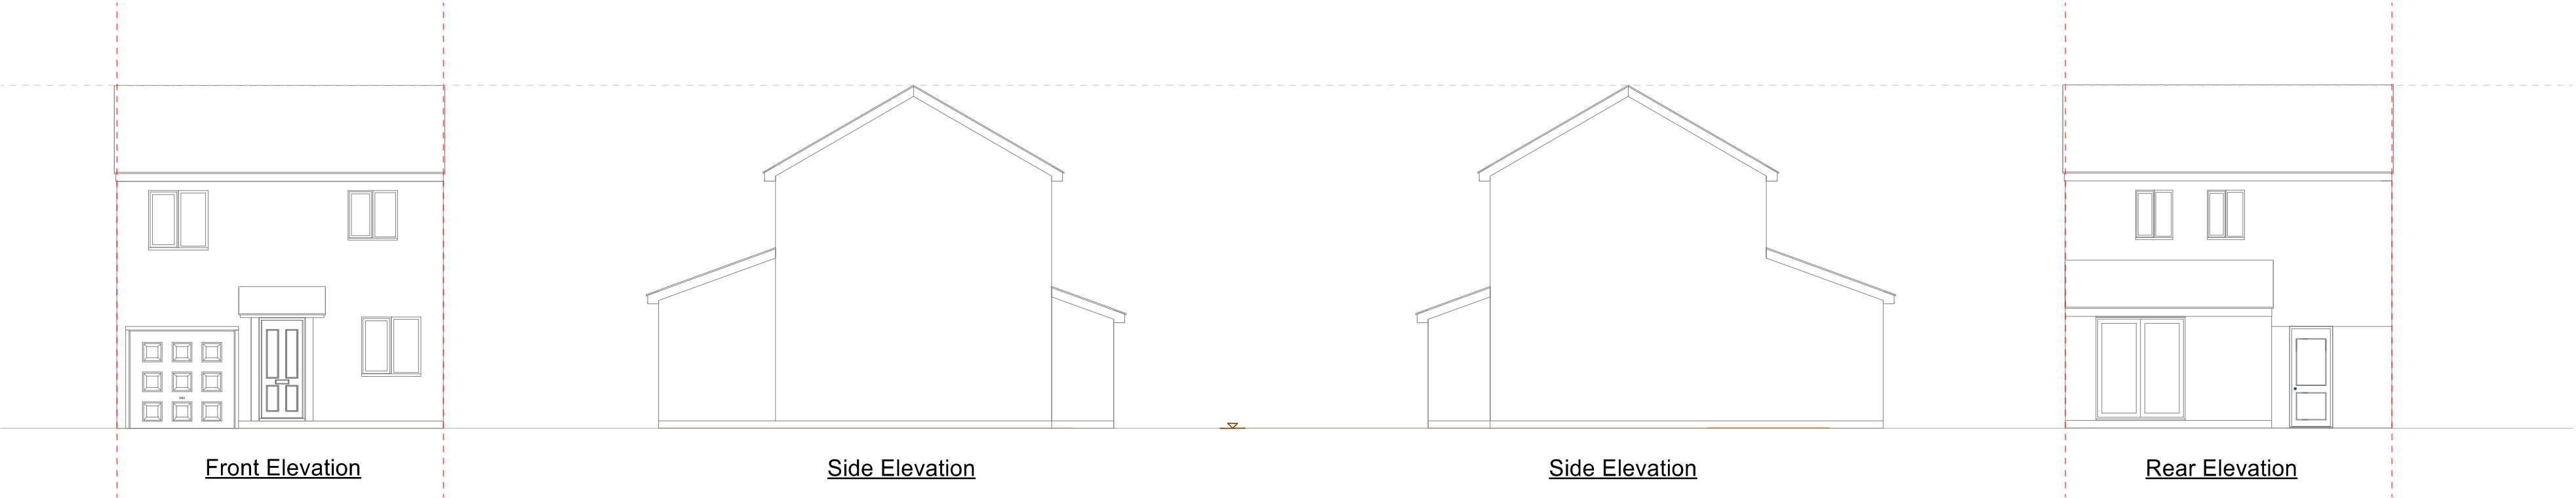

Front Elevation

Side Elevation

Side Elevation

Rear Elevation

Cantley Design

Cantley Design

Project
Garage Conversion
22 Ravensglass Close
Lower Earley
RG6 3BX

Existing
Client
Mr Talha Abdul
Drawing No.
20/10/2024/RDO/nco/EP

Date
October 2024
Drawn by
Bob Owles
Scale
1:50
Checked by
NCO

Page Size - A1 3000 mm

Cantley Drawing Services
20 Cantley Crescent
Wokingham
RG41 1NX
0781 803 2212

Page Size - A1
1: 50 @ A1

