


© This drawing remains the property of Groom Design Ltd and shall not be copied without prior written consent.
All dimensions to be checked on site and any discrepancies to be reported before work commences.


Notes:

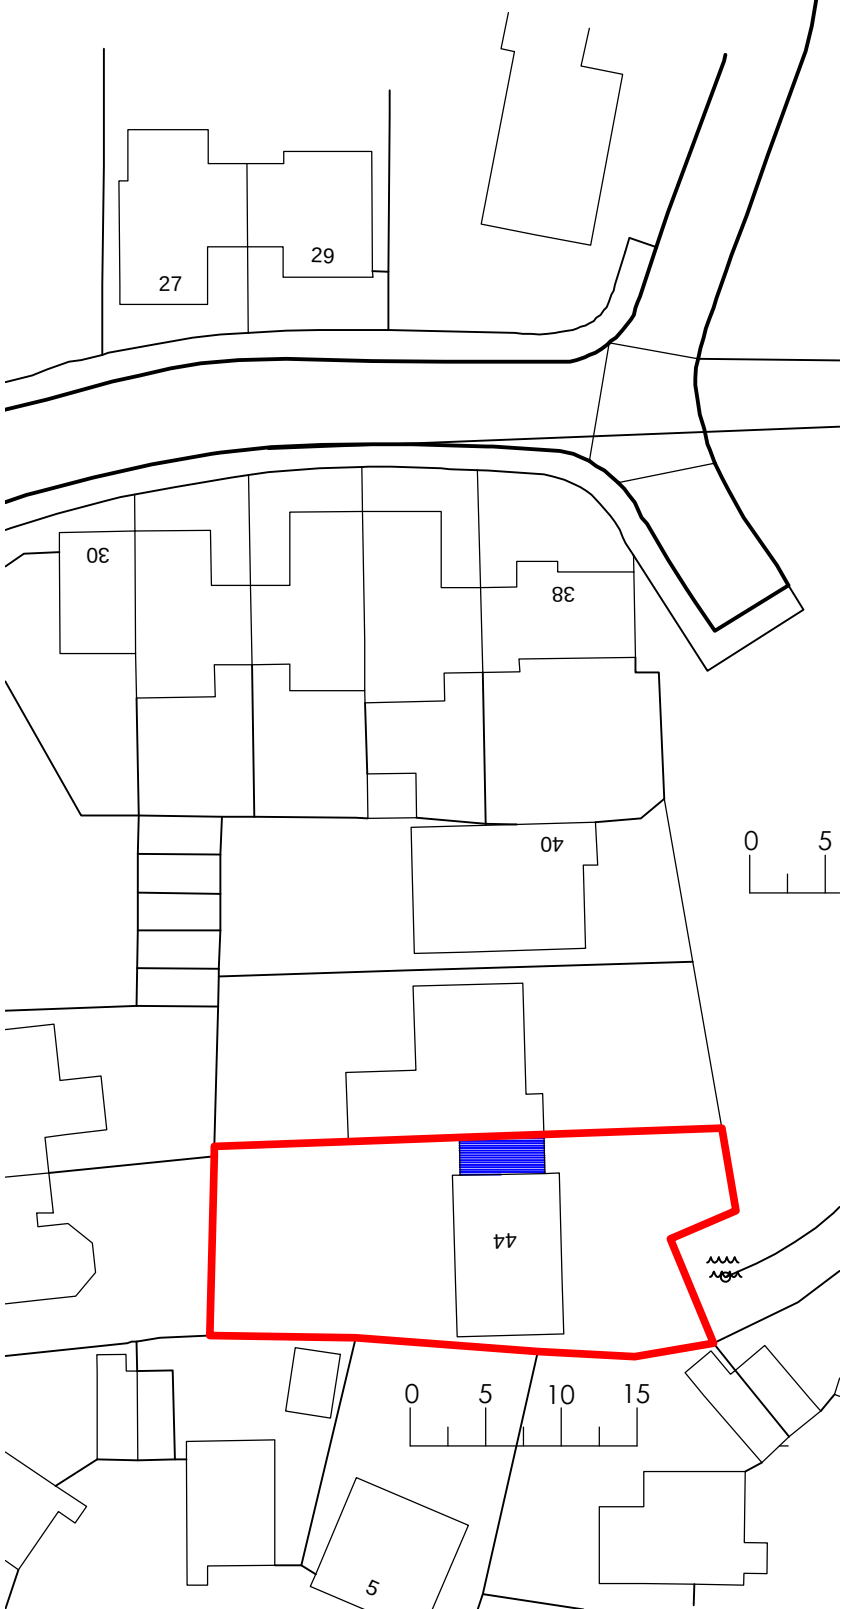

SITE PLAN 1-500

LOCATION PLAN 1-1250

Rev	Comment	By	Date
 GROOM DESIGN			
GROOM DESIGN LTD 27 Lambridge Wood Road Henley on Thames RG9 3BP Mobile: 07881952315 Email: mhg@groomdesign.co.uk			
Client: Mr M Sakamoto			
Job Title: 44 Ifracombe Way Lower Earley RG6 3AQ			
Drawing Title: Composite Drawing			
Status: PLANNING			
Date Drawn: May 25	Drawn By:	Scale: varies	
Job No: 8030	Drg No: 1	Rev: --	

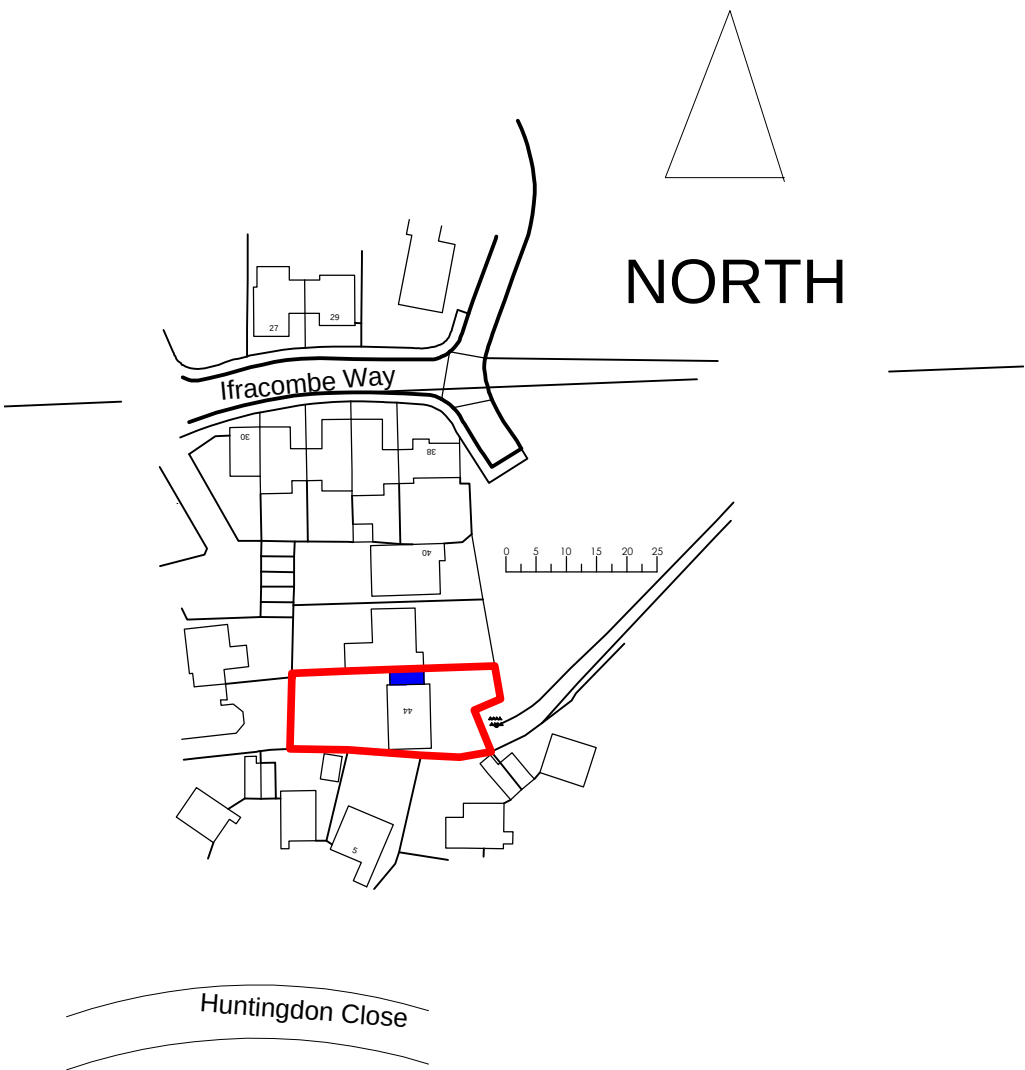


LOCATION PLAN 1-1250




EXISTING FRONT ELEVATION
scale 1-100



EXISTING REAR ELEVATION scale
1-100

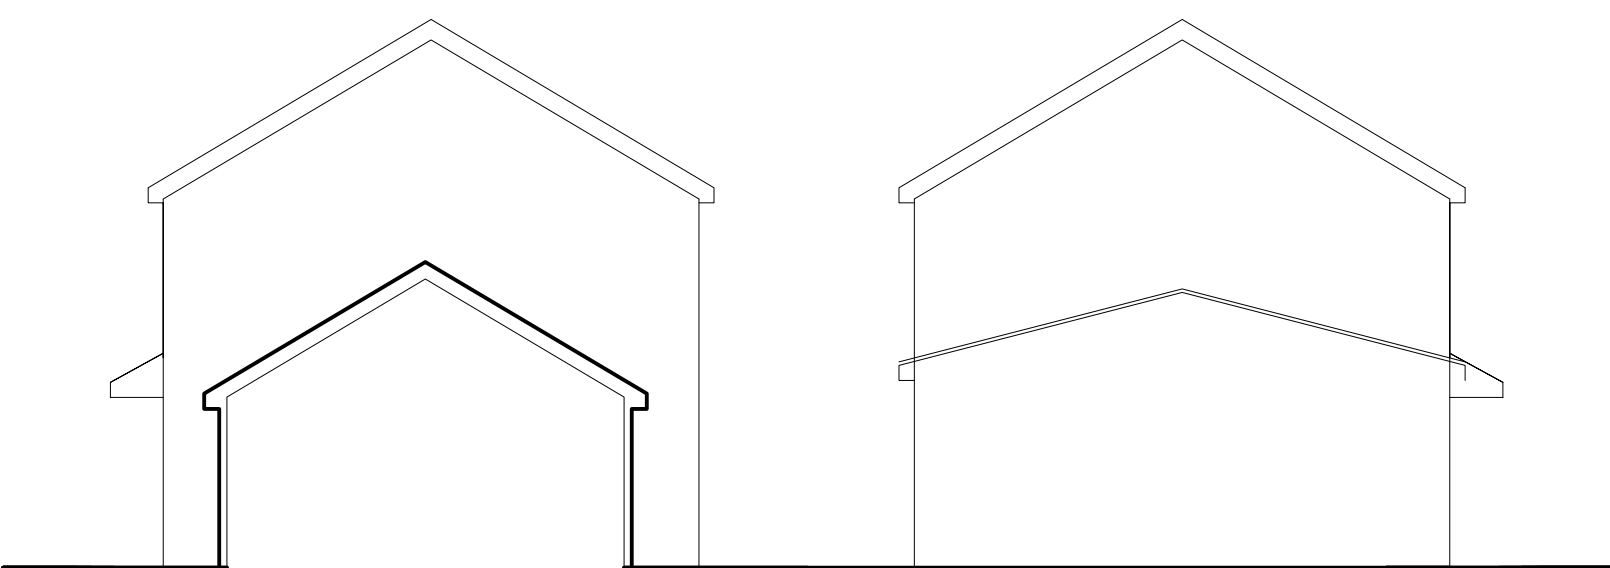


EXISTING SIDE ELEVATION scale
1-100

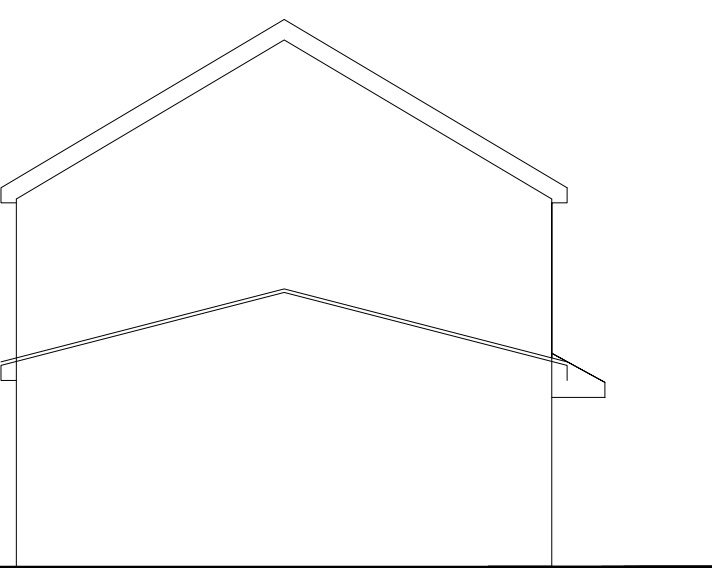


EXISTING SIDE ELEVATION scale
1-100




PROPOSED FRONT ELEVATION
scale 1-100

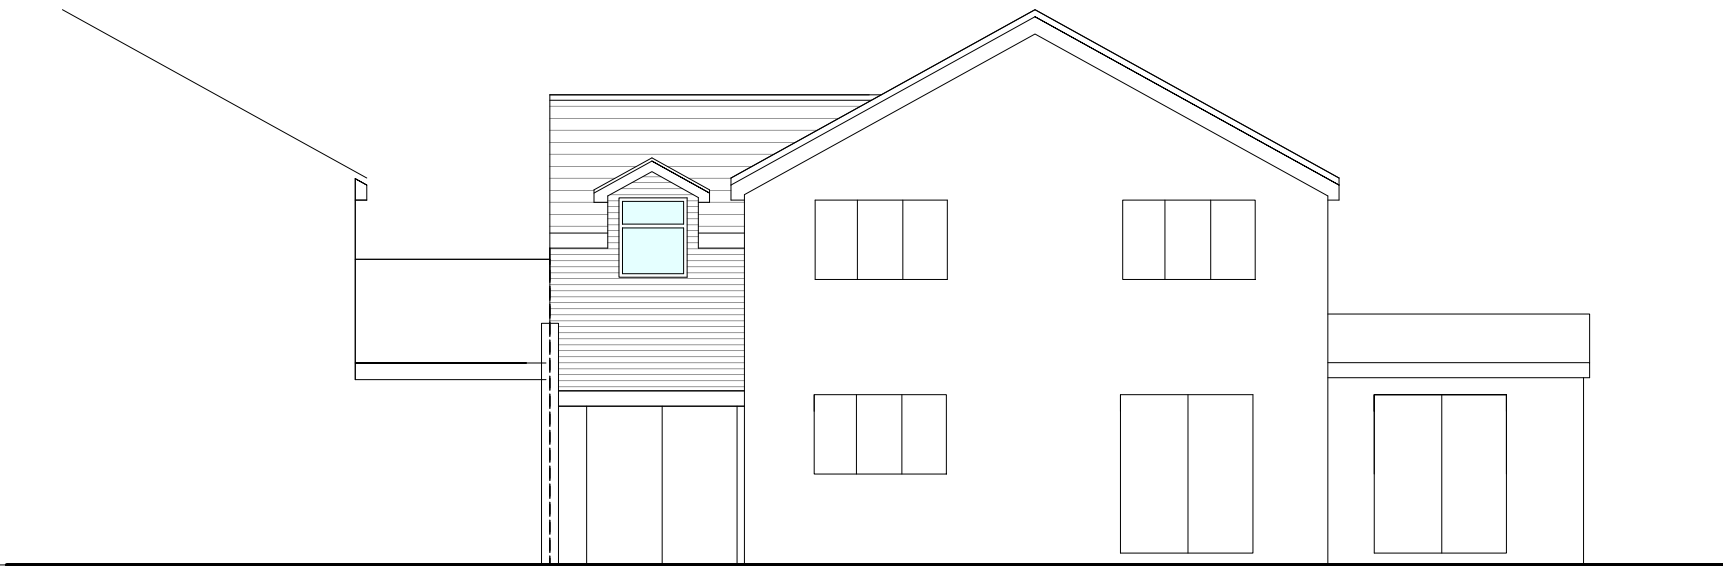


PROPOSED REAR ELEVATION
scale 1-100

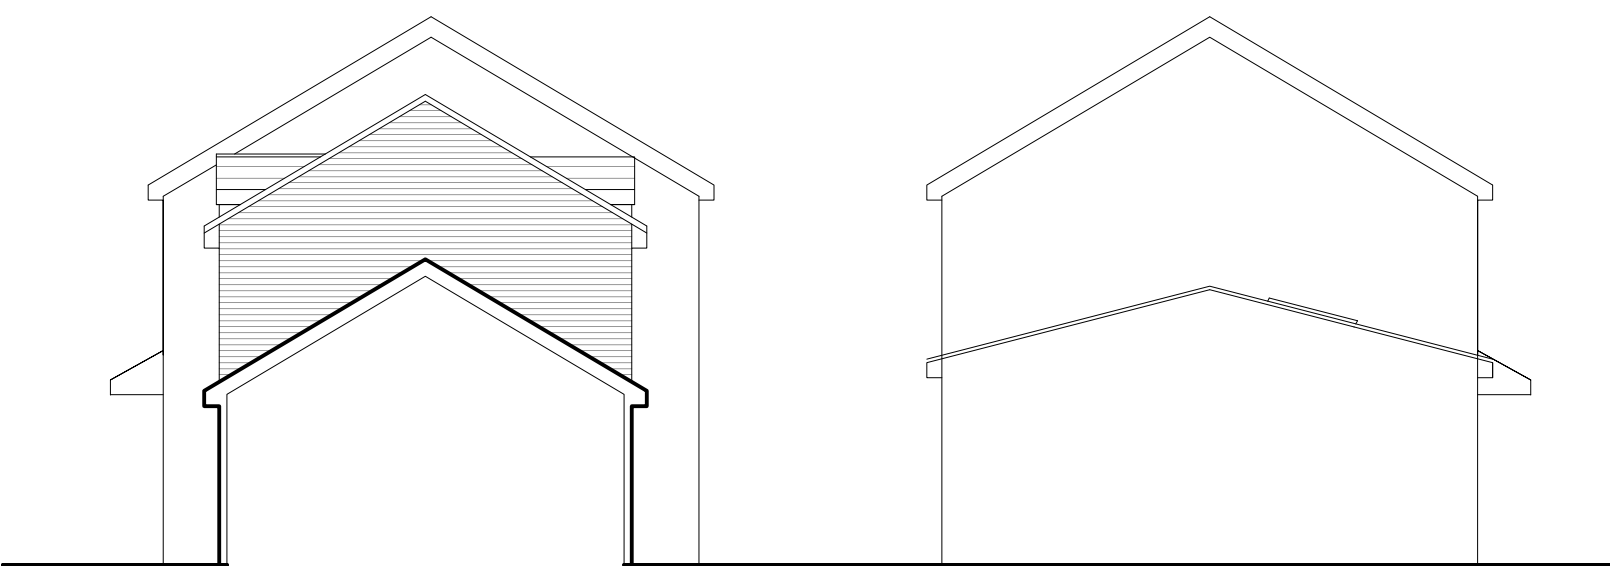


PROPOSED SIDE ELEVATION
scale 1-100

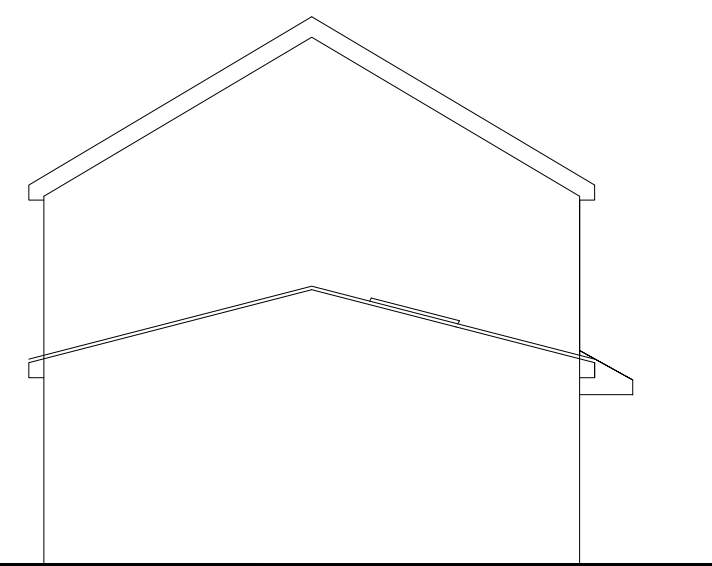


PROPOSED SIDE ELEVATION
scale 1-100

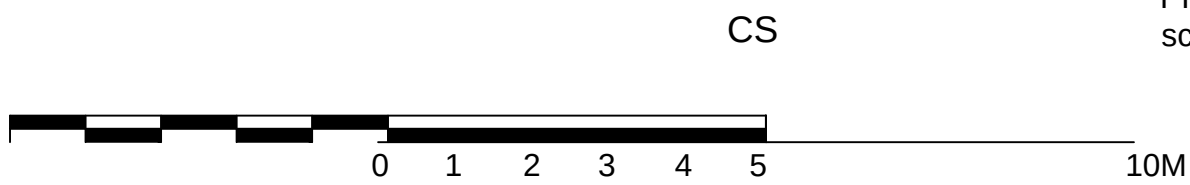


CS

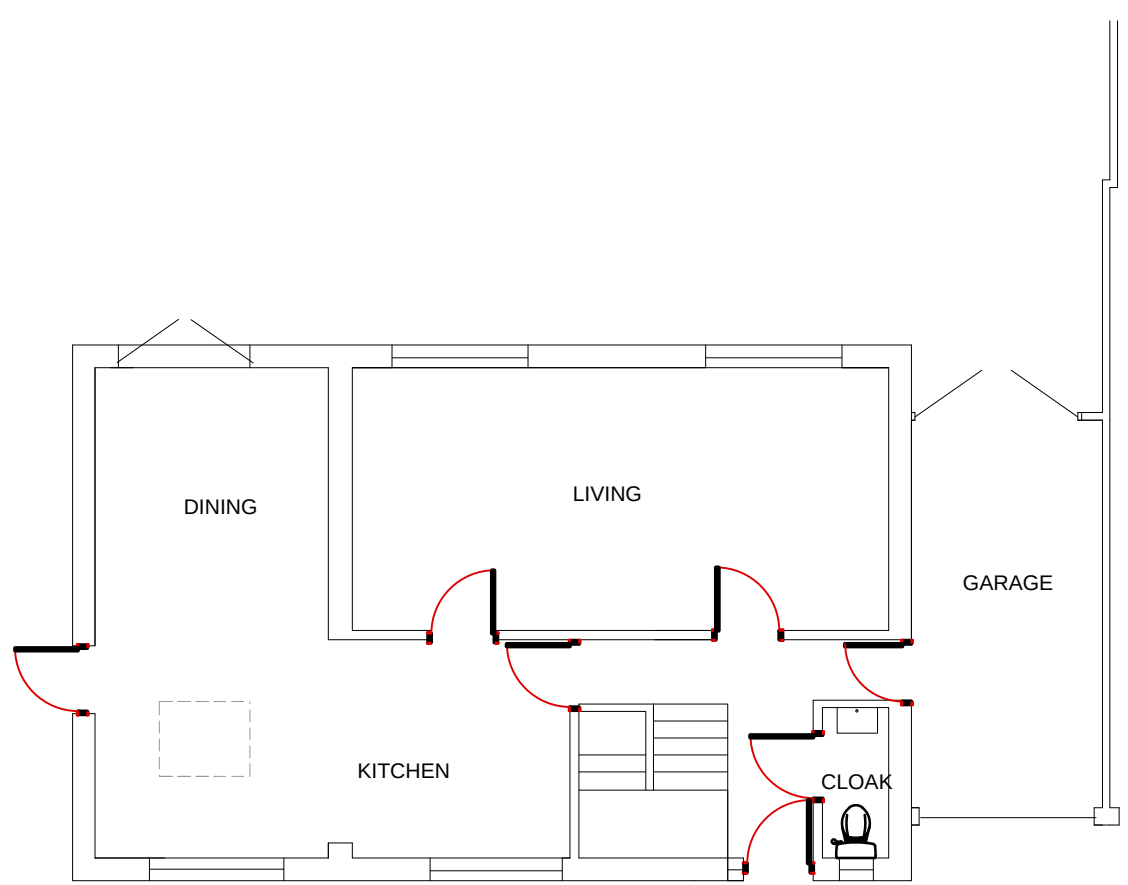


EXISTING GROUND FLOOR PLAN
scale 1-100

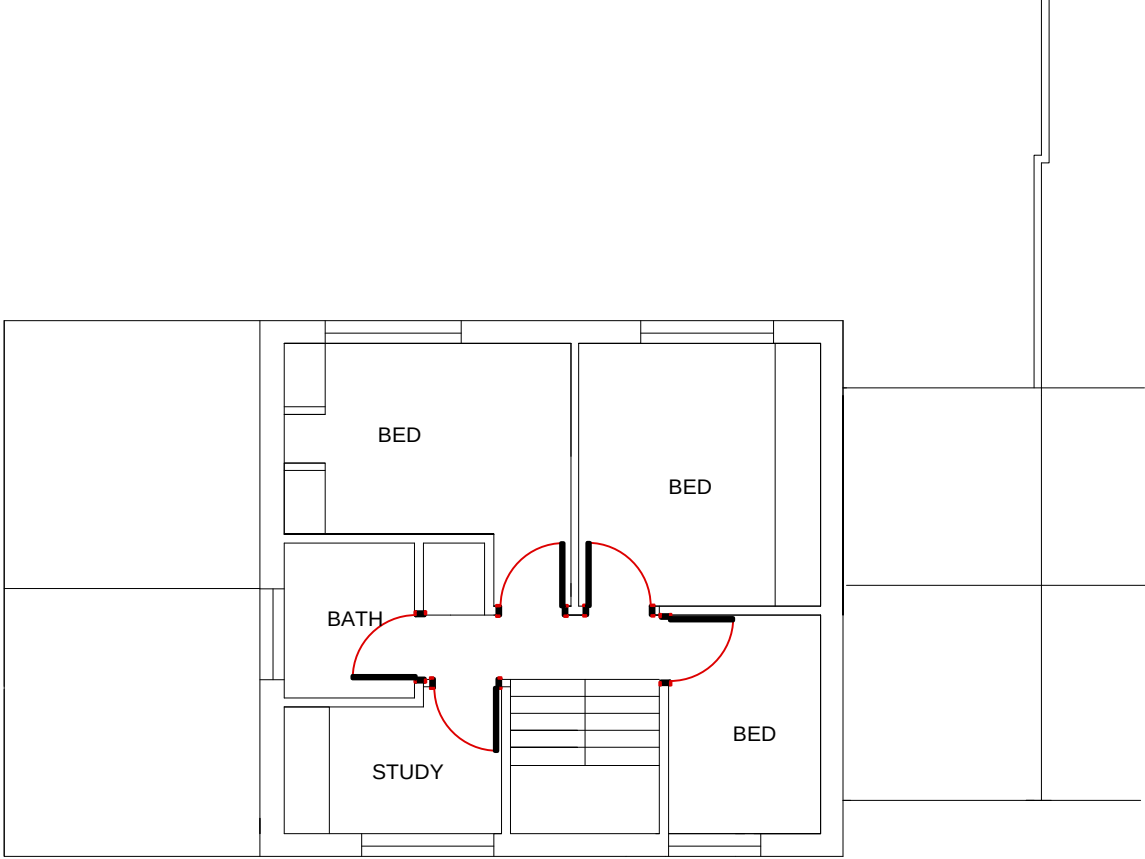


EXISTING FIRST FLOOR PLAN
scale 1-100

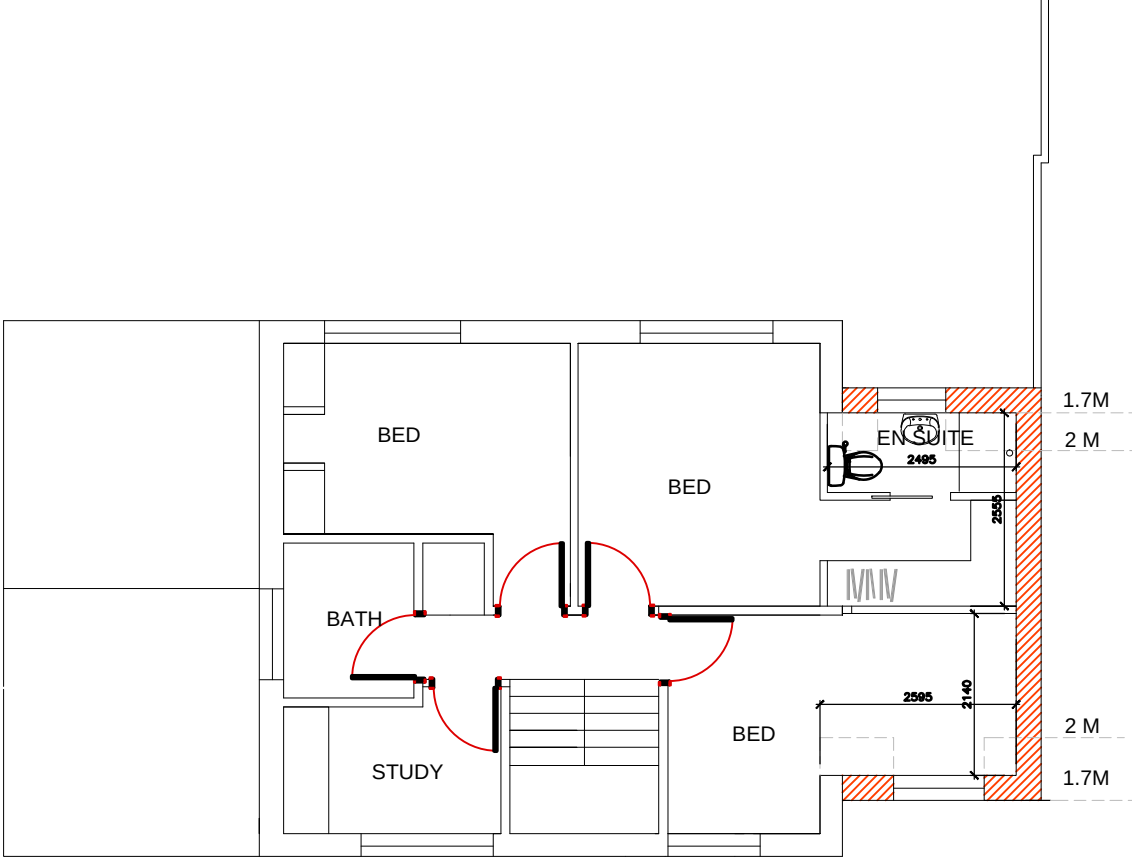

PROPOSED FIRST FLOOR PLAN
scale 1-100

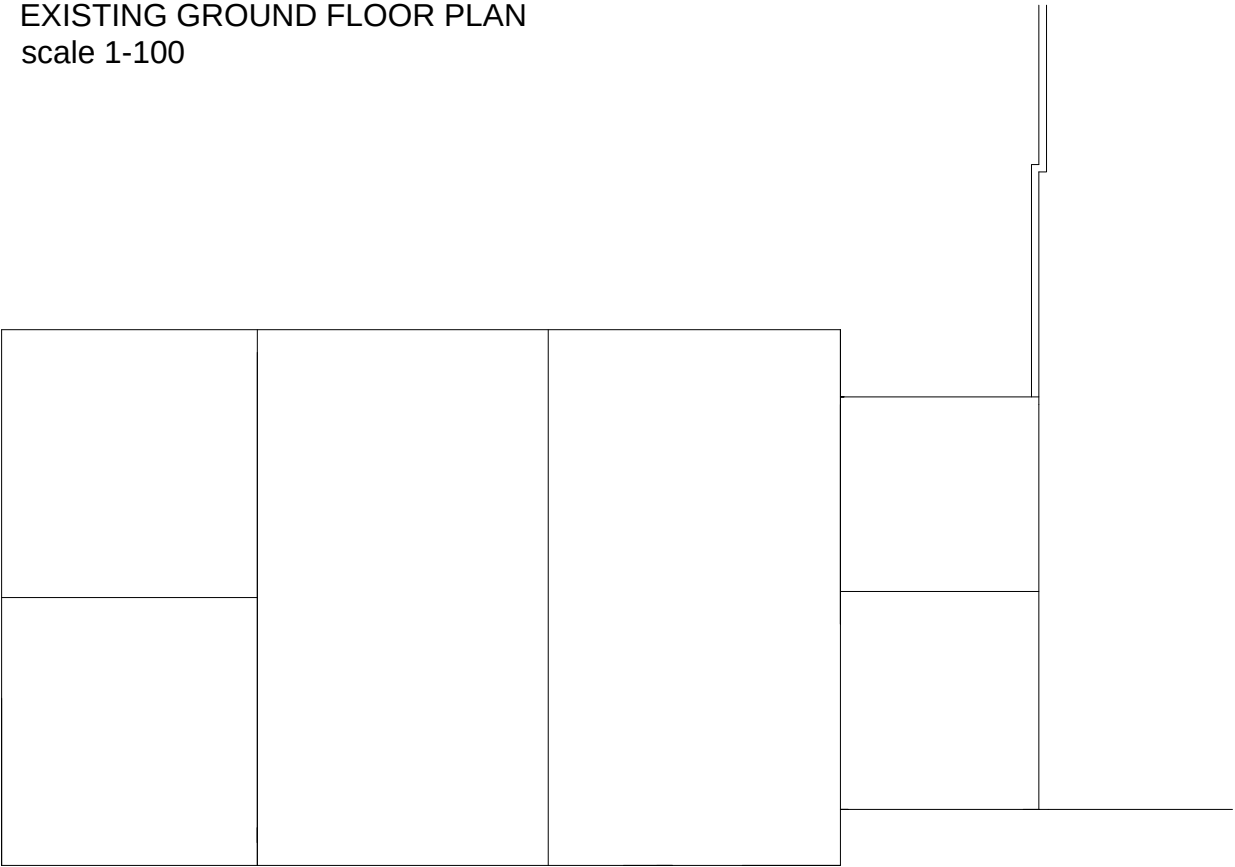

EXISTING ROOF PLAN scale 1-100

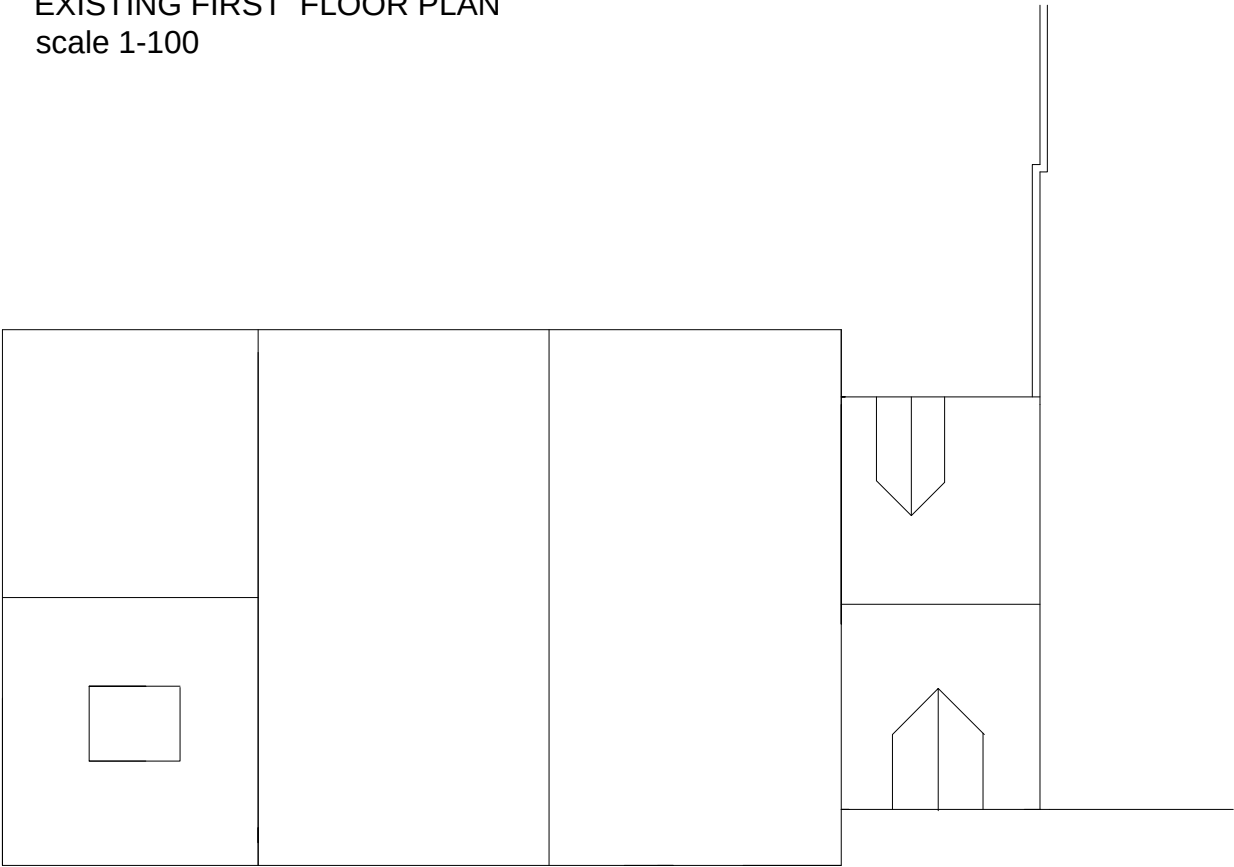

PROPOSED ROOF PLAN scale
1-100