



DO NOT SCALE FROM THIS DRAWING, VERIFY ALL DIMENSIONS BEFORE SETTING OUT, COMMENCING WORK OR MAKING ANY SHOP DRAWINGS. REPORT ANY DISCREPANCIES TO SUPERVISING OFFICER IMMEDIATELY. COPYRIGHT ©

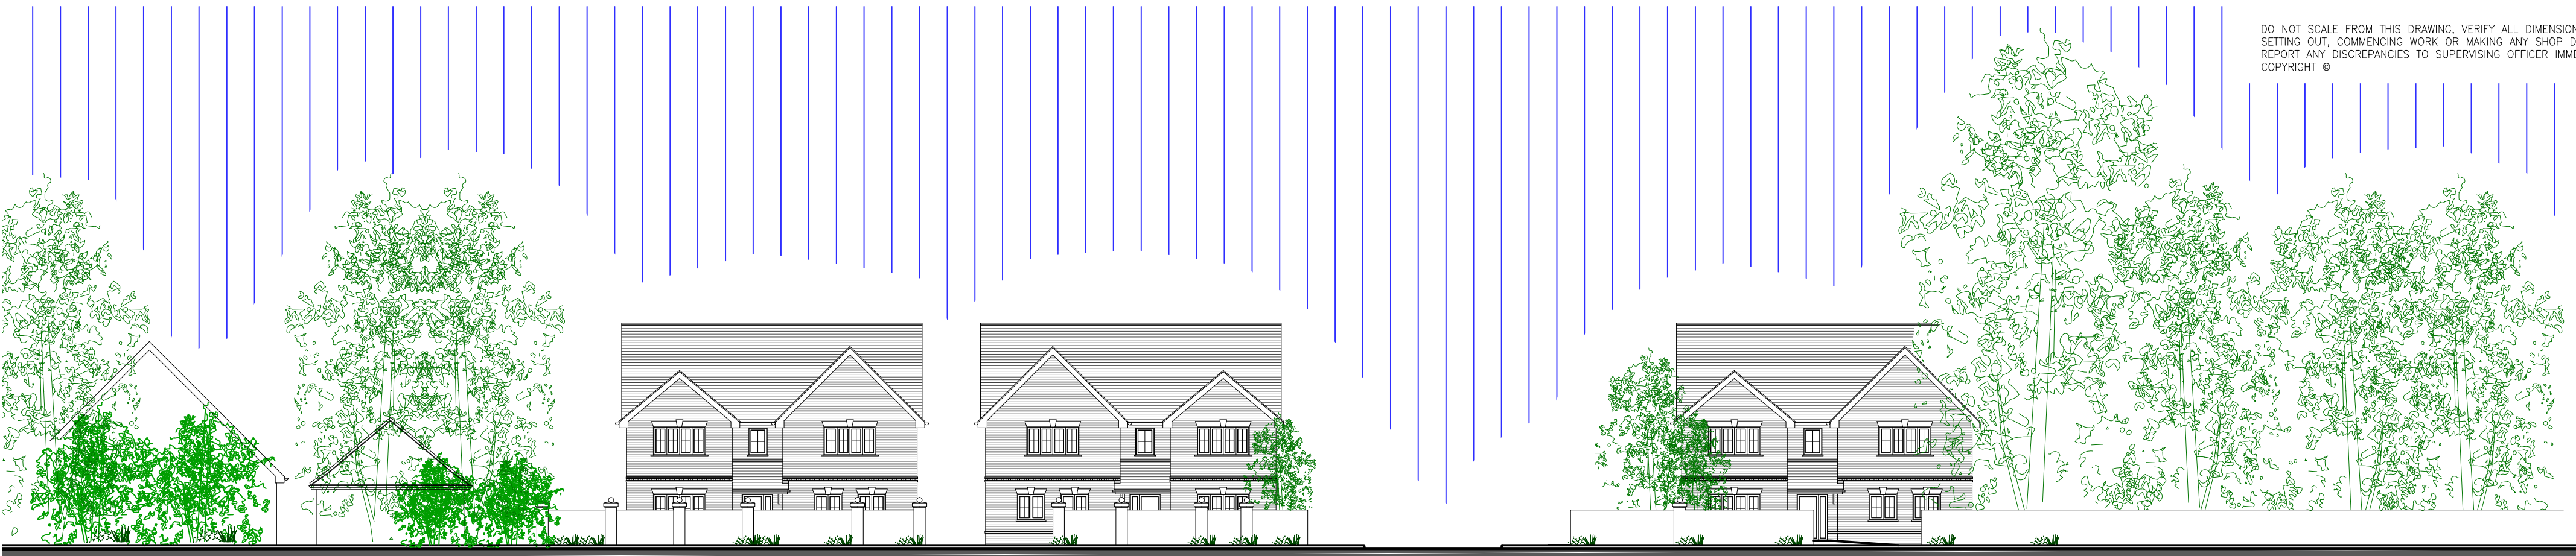


Woodpeckers X The Site X No.28 Lower Wokingham Road

Street Scene - Typical Elevation along Lower Wokingham Road Scale 1:200


Plot Style 1

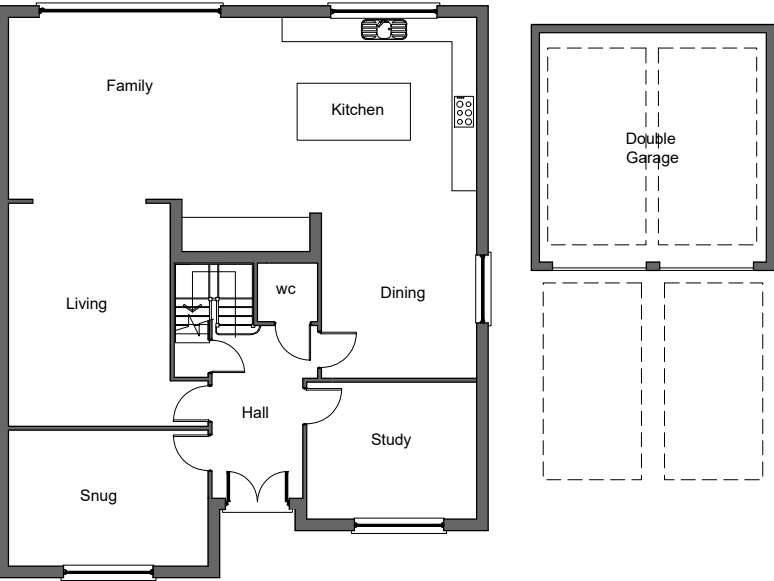


Ground Floor Plan 1:200 Scale

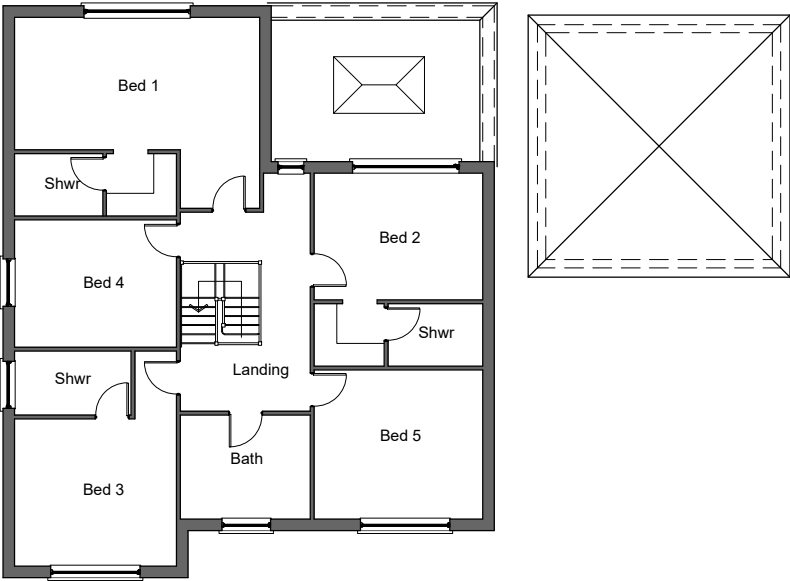


First Floor Plan 1:200 Scale

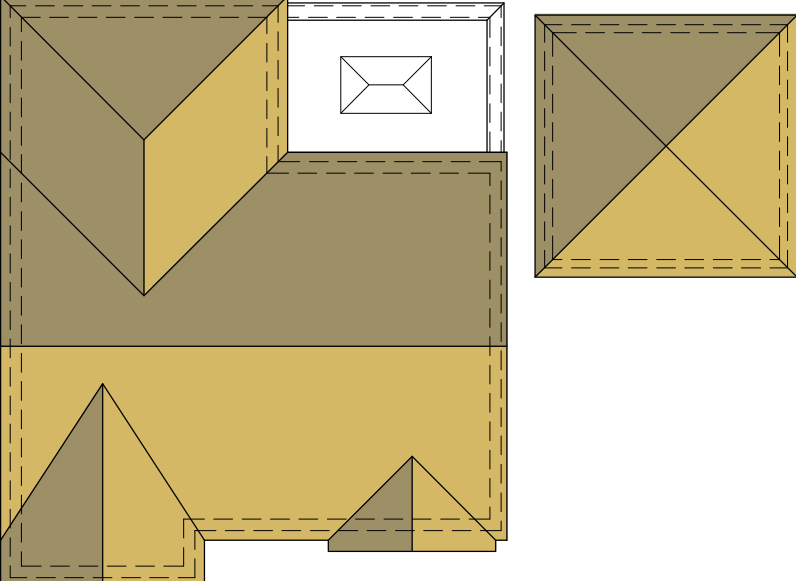

Roof Plan 1:200 Scale

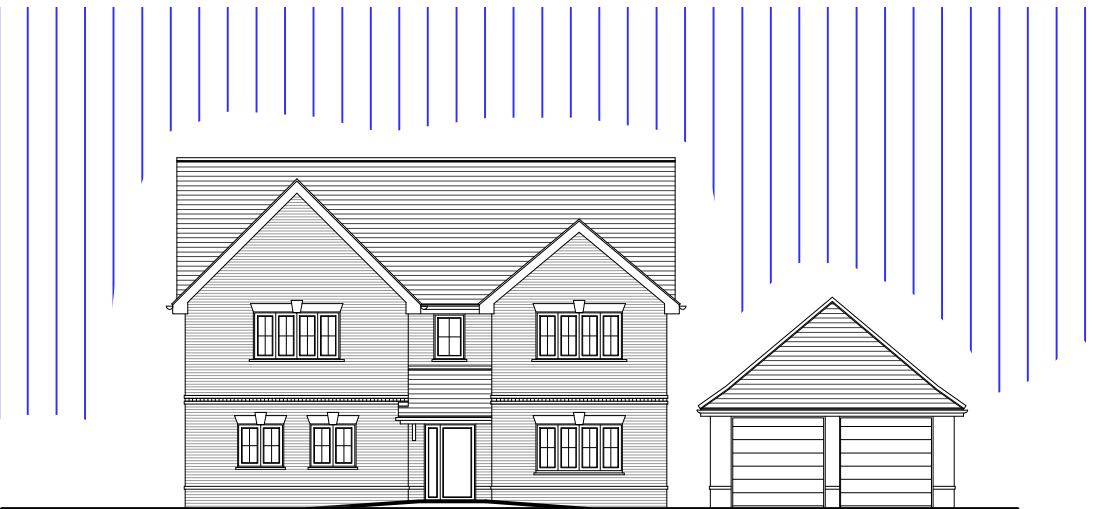


Plot Style 1 - Typical Elevation

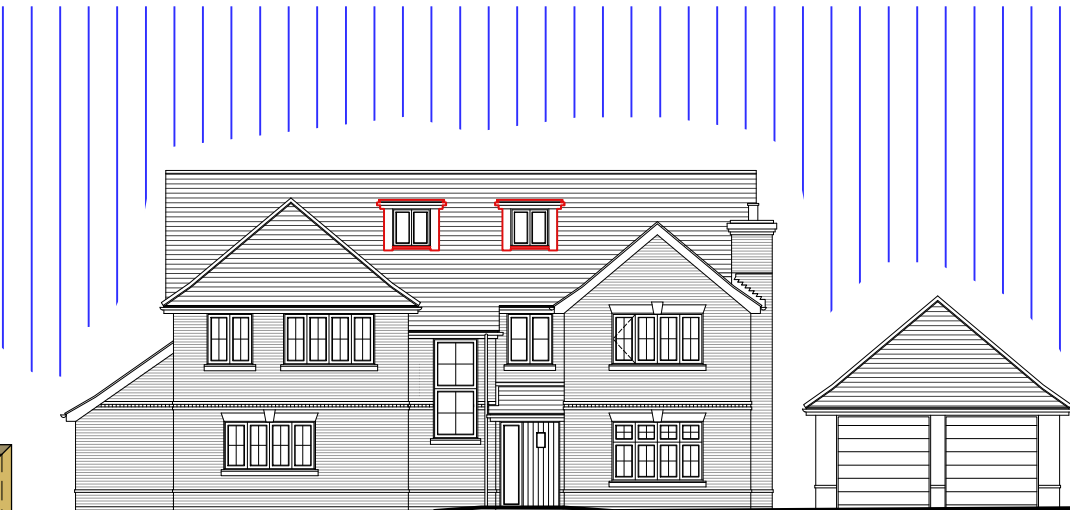


Plot Style 2 - Typical Elevation


Plot Style 2

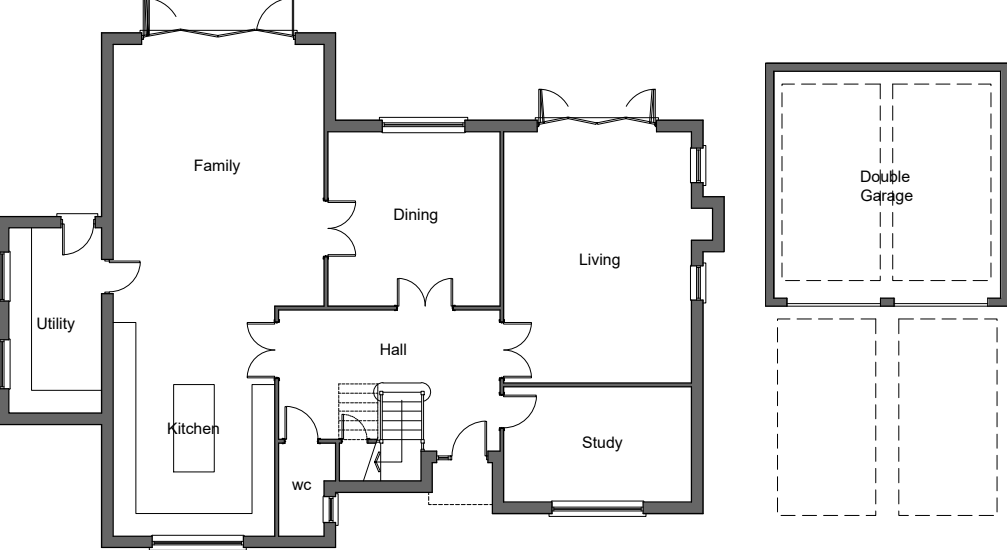

Ground Floor Plan 1:200 Scale

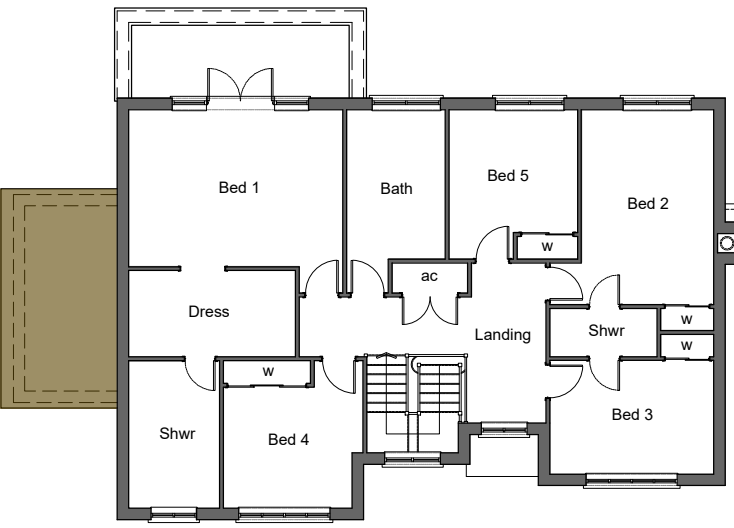

First Floor Plan 1:200 Scale

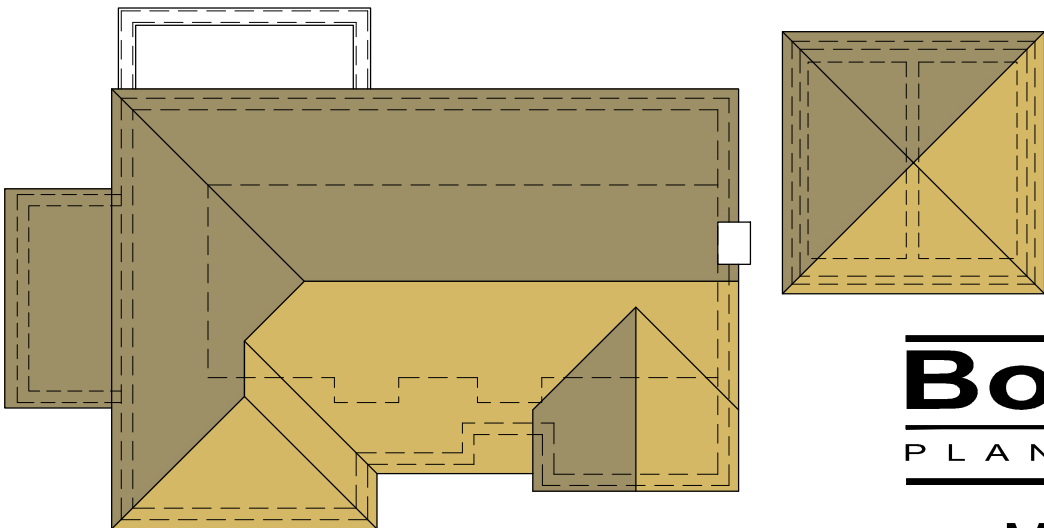

Roof Plan 1:200 Scale

Bonney Architecture

PLANNING & TECHNICAL SERVICES

CLIENT Mr & Mrs B Cole 14 Hornbeam Close
Barkham
Wokingham
RG41 4UR

JOB Hillside, Lower Wokingham Road,
Wokingham, Berkshire

DRG OUTLINE PROPOSAL
ILLUSTRATIVE PLANS & ELEVS bonneyarchitecture@gmail.com

SCALE 1:200 @ A2 DRAWN P Bonney DATE MAY 2026 BA 021811

1:200 scale Bar
This Drawing has been produced for printing onto A2 size paper,
If printing on A3 please use the scale below for reference.

