



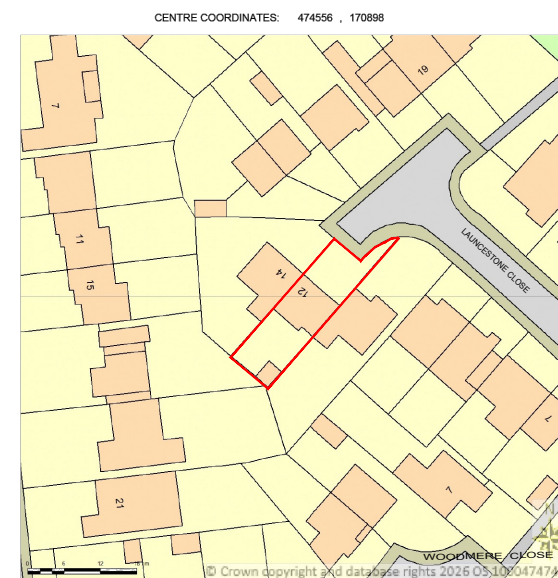


LOCATION PLAN
SCALE 1:1250@A3

Supplied by Streetwise Maps Ltd
www.streetwise.net
Licence No: 100047474

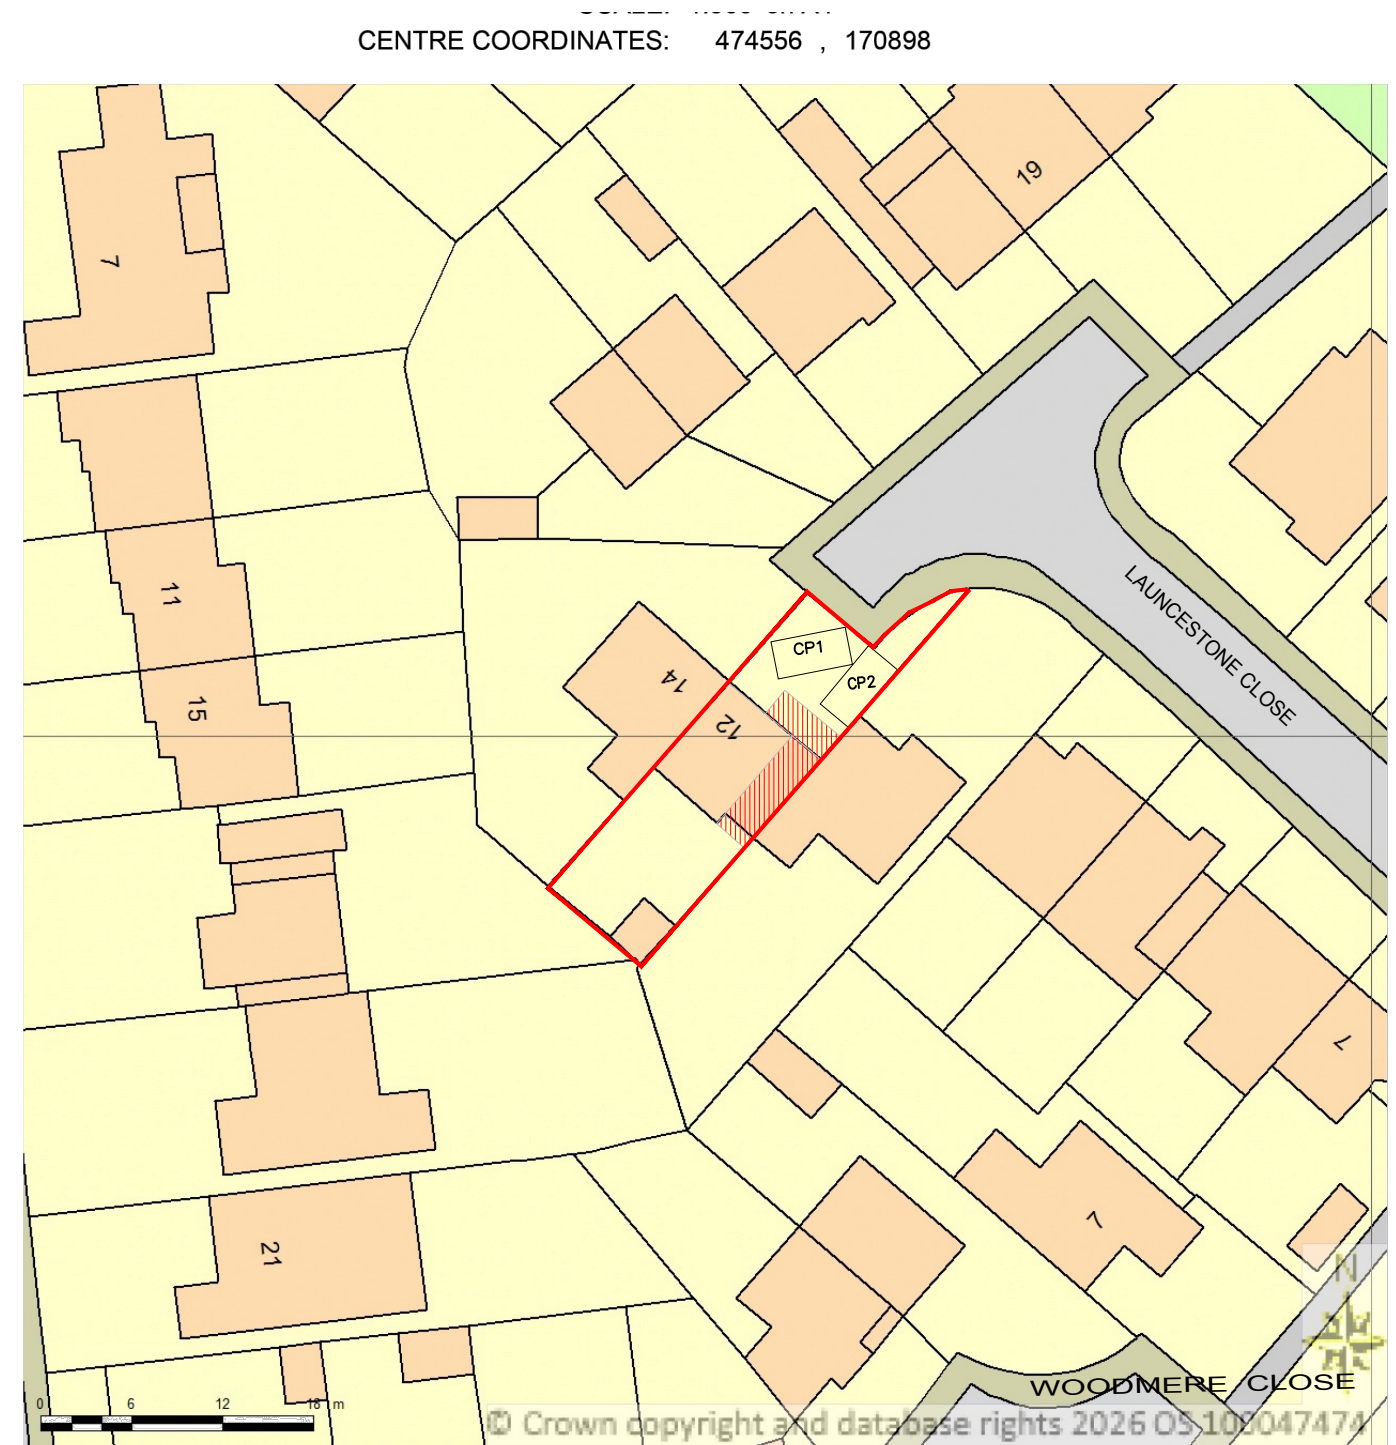


BLOCK PLAN
SCALE 1:500@A3

Supplied by Streetwise Maps Ltd
www.streetwise.net
Licence No: 100047474

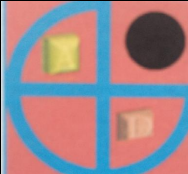
	PROJECT:	12 Launceston Close Earley	DRAWN BY:	P.S.	DRAWING TITLE:		ArchDezine Limited archdeziner7@gmail.com
	PROPOSED GARAGE CONVERSION AND EXTENSIONS		DATE:	07/03/2026	LOCATION AND BLOCK PLAN		
			SCALE:	AS SHOWN@A3	DRAWING NUMBER:		
			FILENAME:	26002	LC-01		




EXISTING FRONT ELEVATION

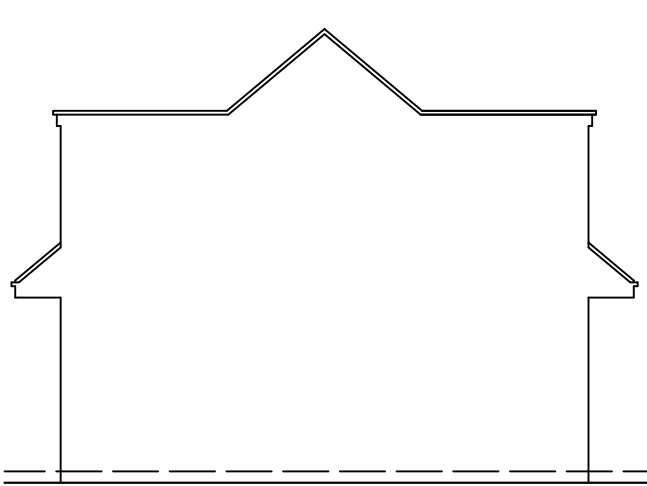


EXISTING SIDE-1 ELEVATION

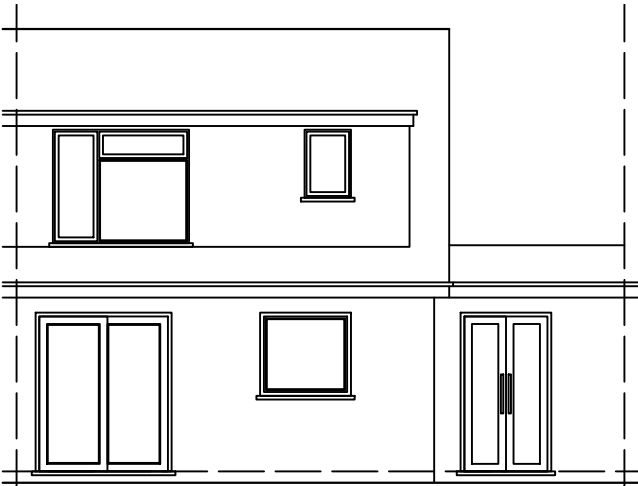


EXISTING REAR ELEVATION

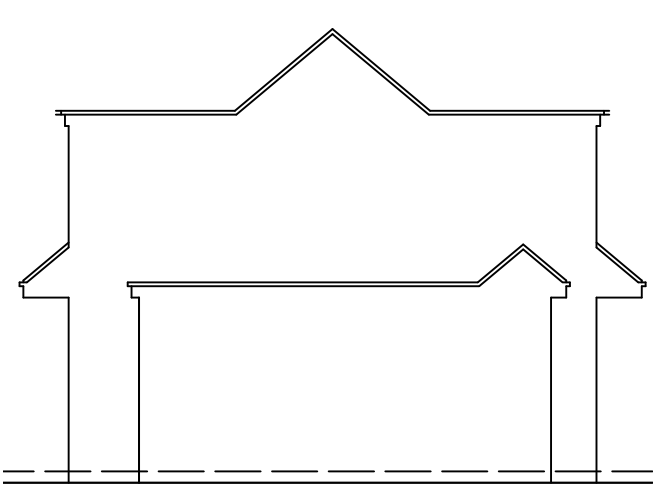


EXISTING SIDE-2 ELEVATION

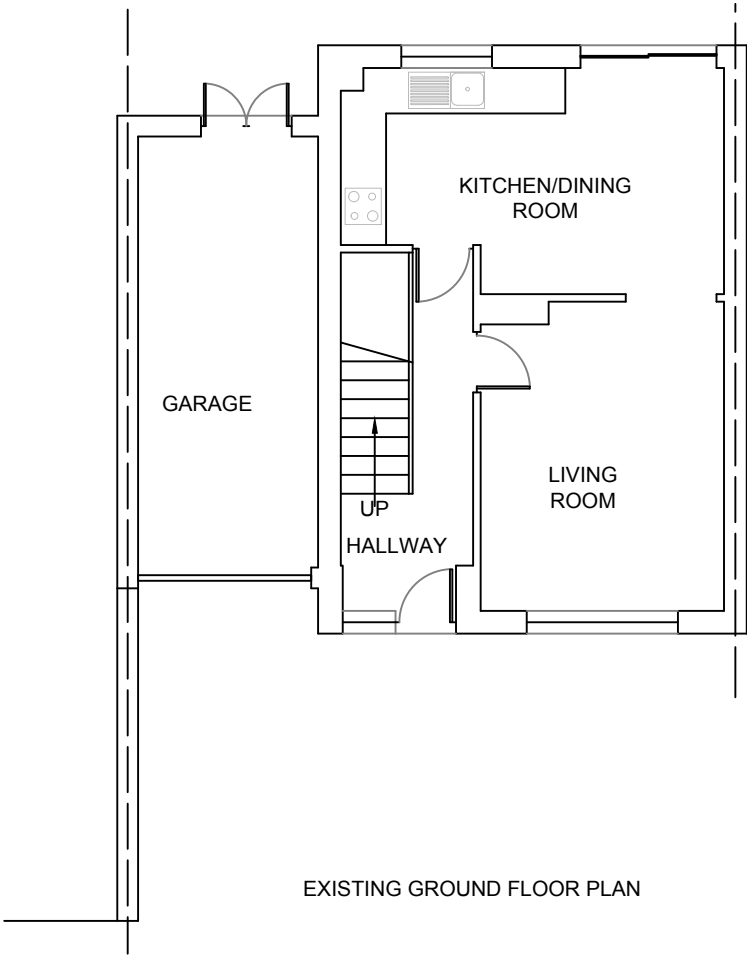


EXISTING GROUND FLOOR PLAN

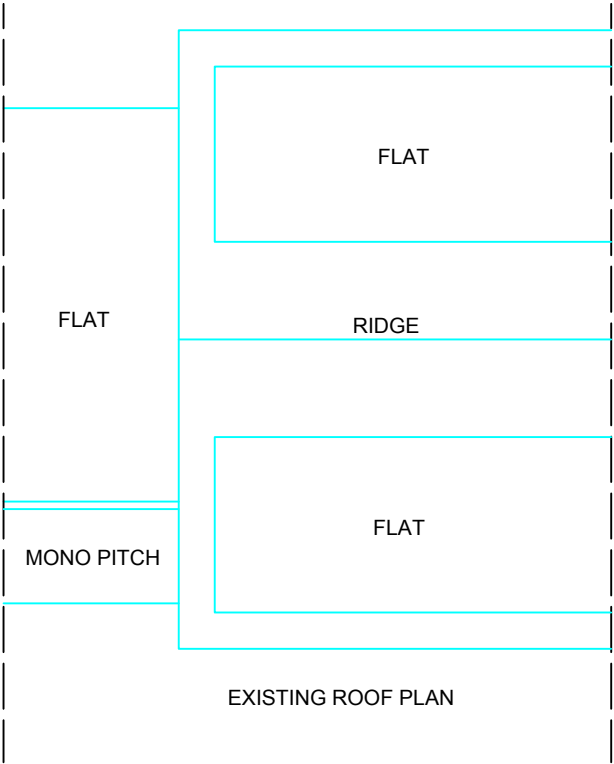


EXISTING ROOF PLAN

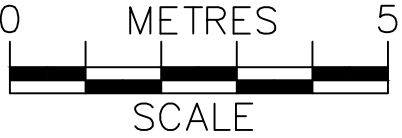

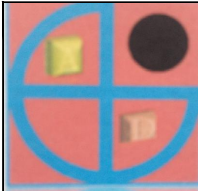	PROJECT:	12 Launceston Close Earley	DRAWN BY:	P.S.	DRAWING TITLE:		ArchDezine Limited archdeziner7@gmail.com
	PROPOSED GARAGE CONVERSION AND EXTENSIONS		DATE:	07/03/2026	EXISTING PLAN & ELEVATIONS		
			SCALE:	1:100@A3	DRAWING NUMBER:	LC-02	
			FILENAME:	26002			




PROPOSED FRONT ELEVATION

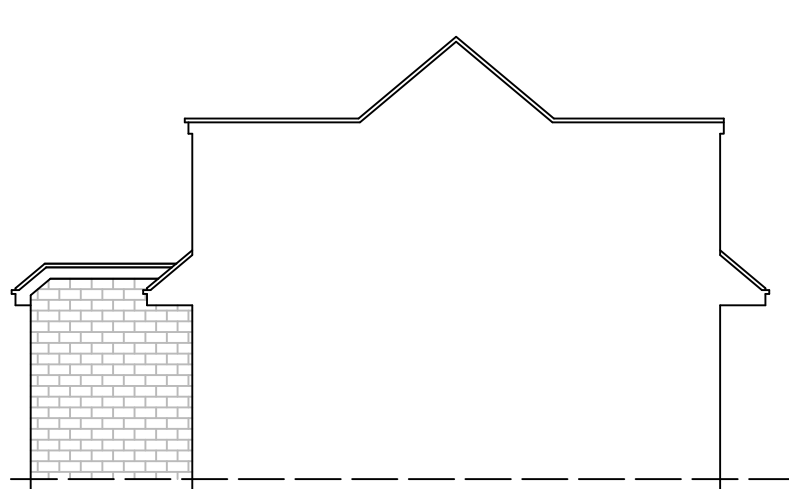


PROPOSED SIDE-1 ELEVATION




PROPOSED REAR ELEVATION

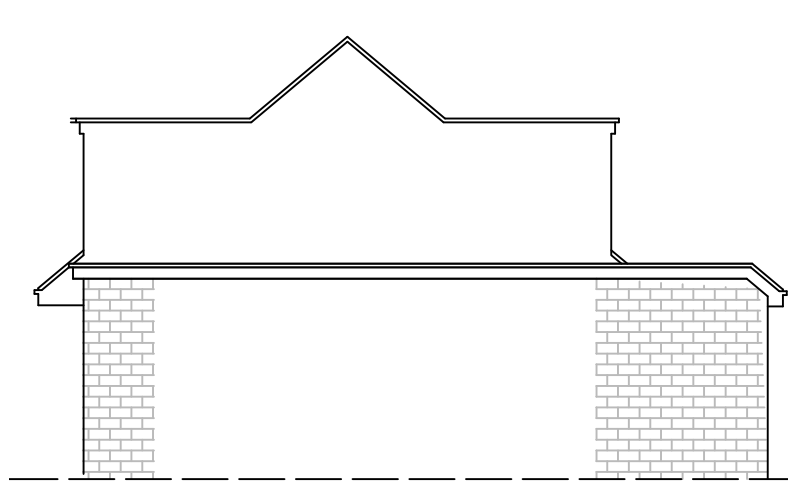

PROPOSED SIDE-2 ELEVATION

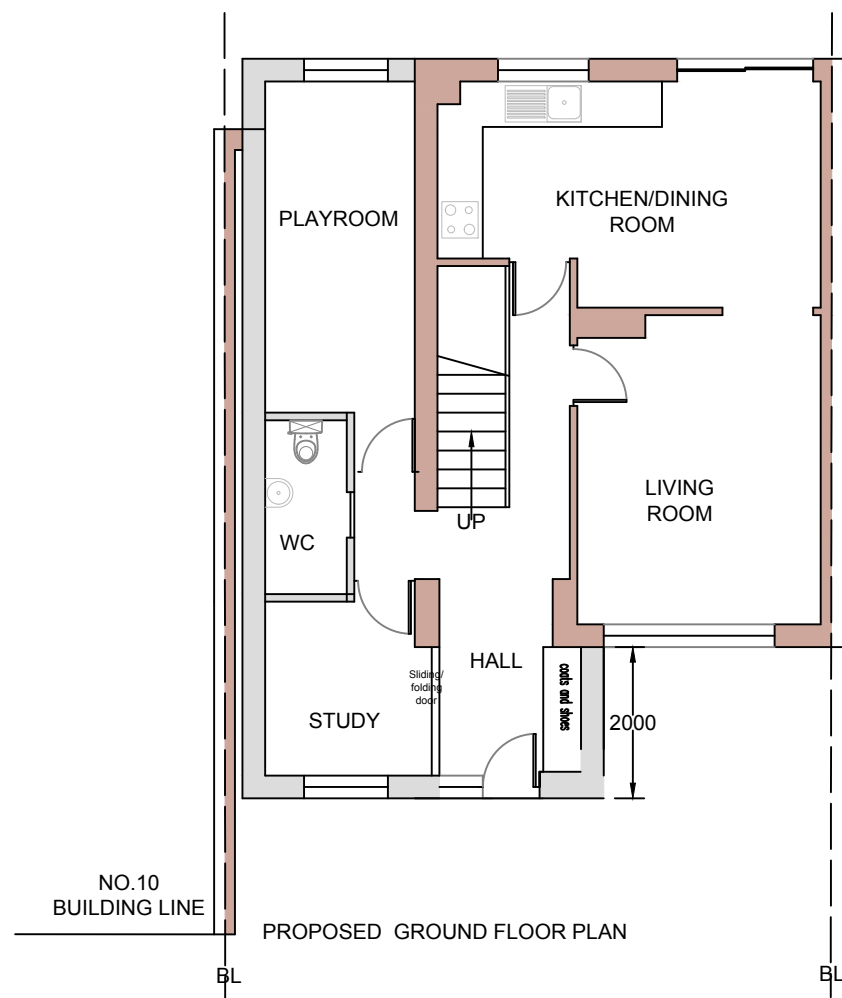

PROPOSED GROUND FLOOR PLAN

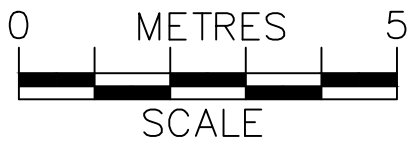

	PROJECT:	12 Launceston Close Earley	DRAWN BY:	P.S.	DRAWING TITLE:		ArchDezine Limited archdeziner7@gmail.com
	PROPOSED GARAGE CONVERSION AND EXTENSIONS		DATE:	07/03/2026	PROPOSED PLAN & ELEVATIONS		
			SCALE:	1:100@A3	DRAWING NUMBER: LC-03		
			FILENAME:	26002			