




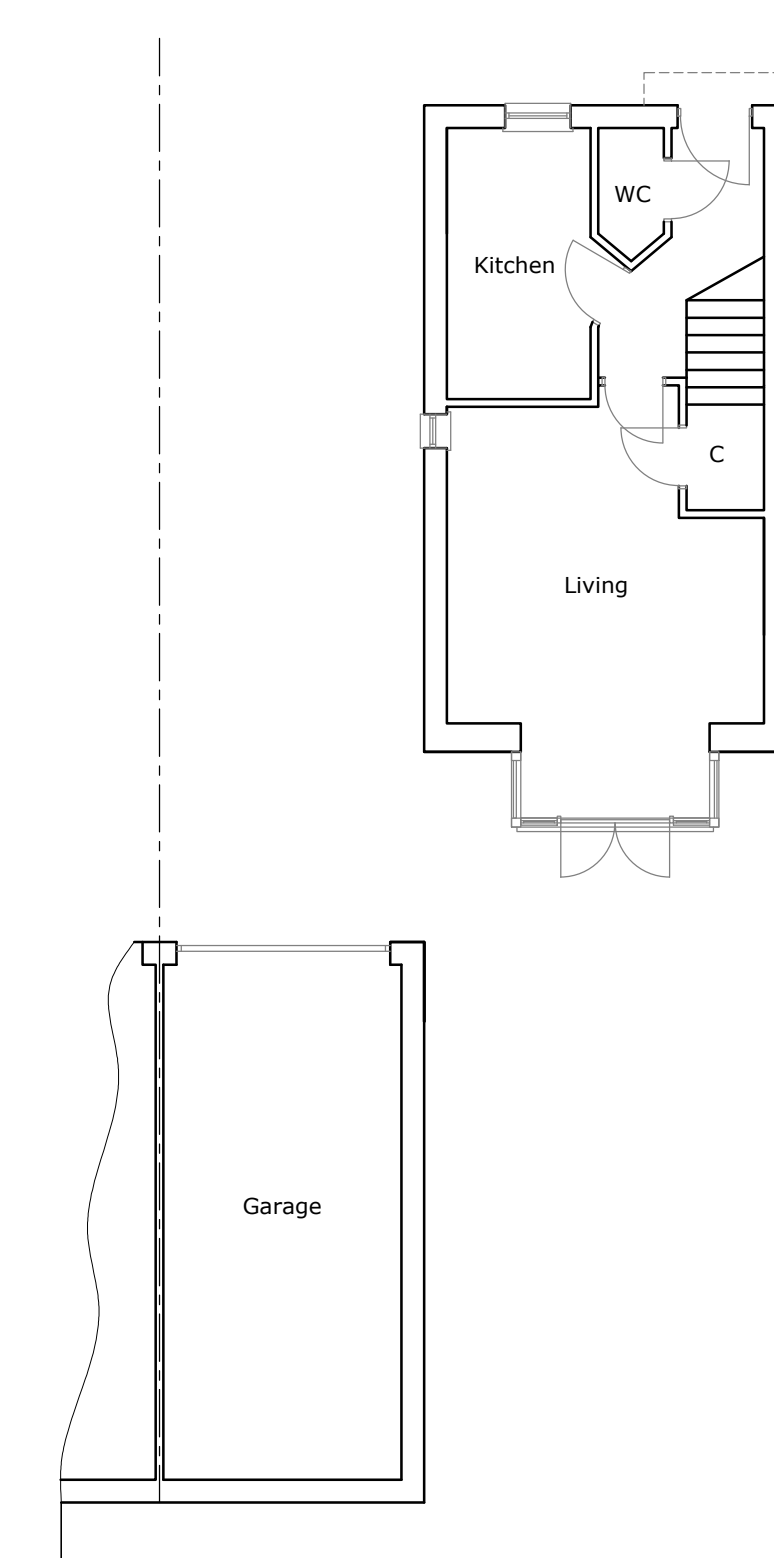

EXISTING GROUND FLOOR PLAN
SCALE 1:100

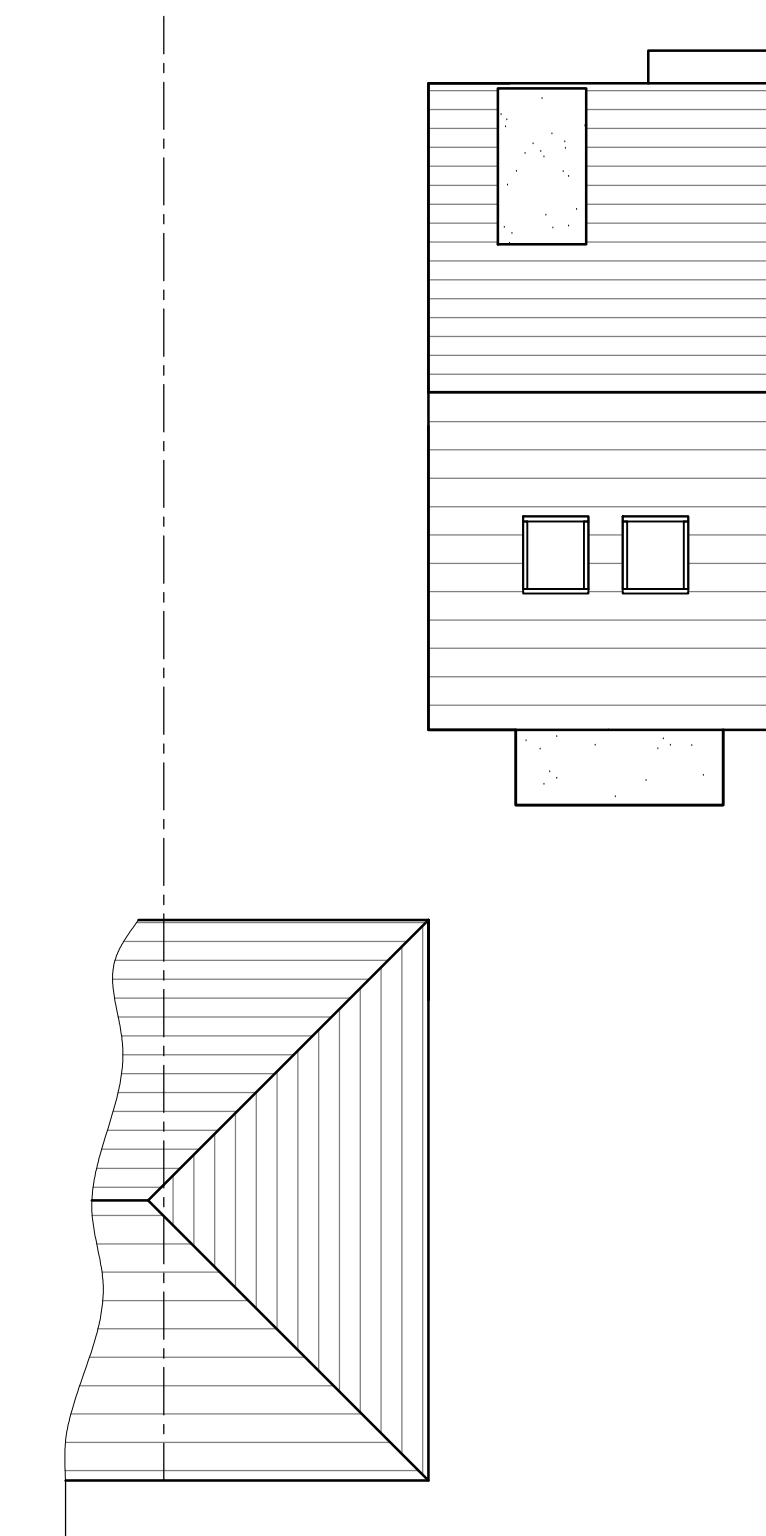

EXISTING ROOF PLAN
SCALE 1:100

 

JAKE
UNDERWOOD
PLANNING & BUILDING DRAWINGS

PROJECT:
53 SAMBORNE DRIVE,
WOKINGHAM RG40 1GF

DETAIL:
EXISTING PLANS

PLANNING PERMISSION

JOB No: 2621	DRG No: 002
SCALE @ A3: 1:100	REV: A
CONTACT: JAKE UNDERWOOD Web: www.jakeunderwood.com Email: info@jakeunderwood.com Phone: 07784927778	