




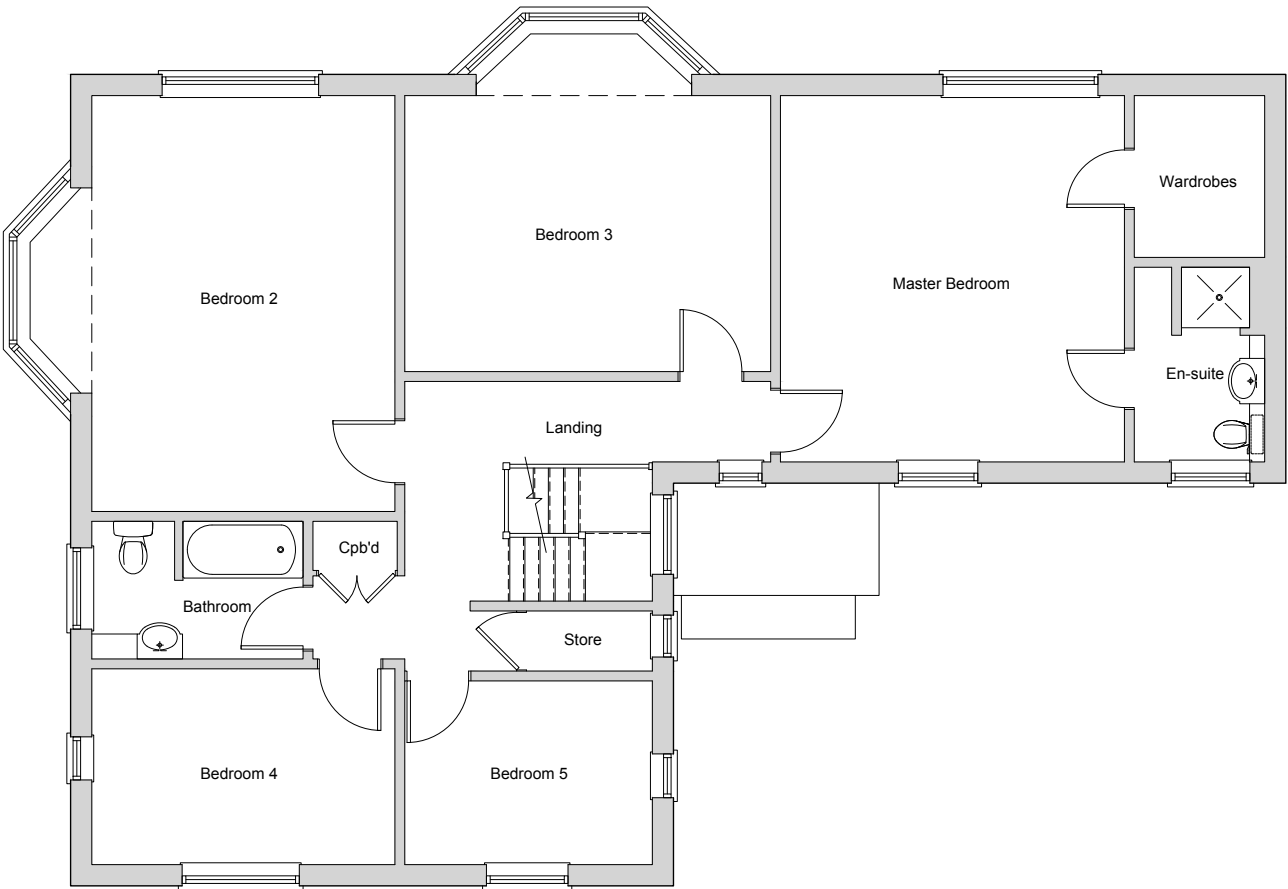

First Floor Plan

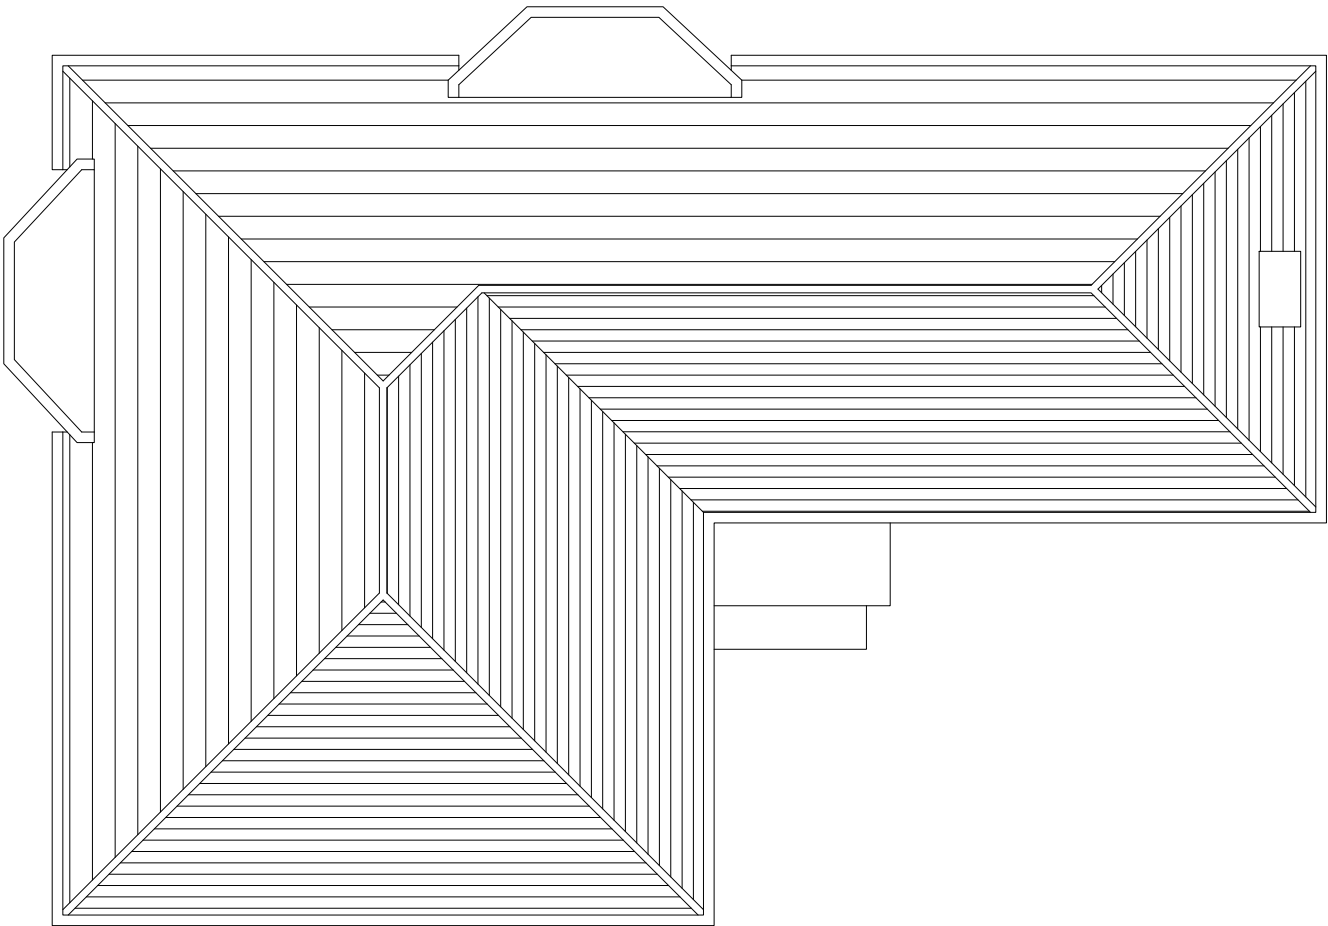

Roof Plan

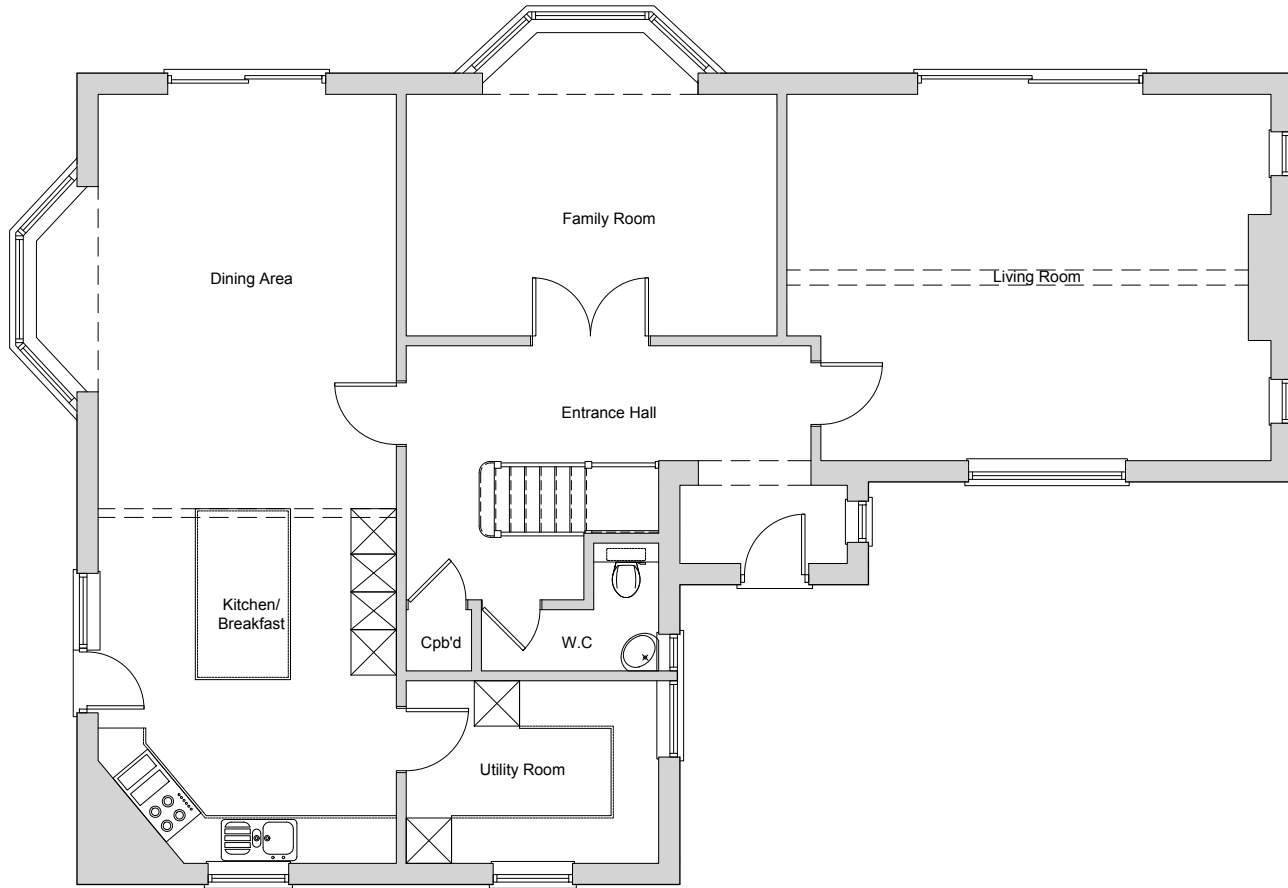

Ground Floor Plan



The House In The Trees
Maiden Erleigh Drive
Earley RG6 7HP
project :

Existing Floor Plans
& Roof Plan
title :

A. Kinghorn & D. Dhillon
client :

Lee Norris Design Limited	ref : LN
27 Eden Way, Winnersh Wokingham, Berkshire RG41 5PQ Tel: 01189 787226 Mob: 07795 058193 E-mail: lee@leenorrisdesign.co.uk Web: www.leenorrisdesign.co.uk	date : June'25
Planning and building regulations drawings for residential extensions, new build, renovation and conversion projects.	scale : 1:100@A3
	project : 25-649
	dwg no. / rev : 001

Scale: 1:100 0 1 2 3 4 5