


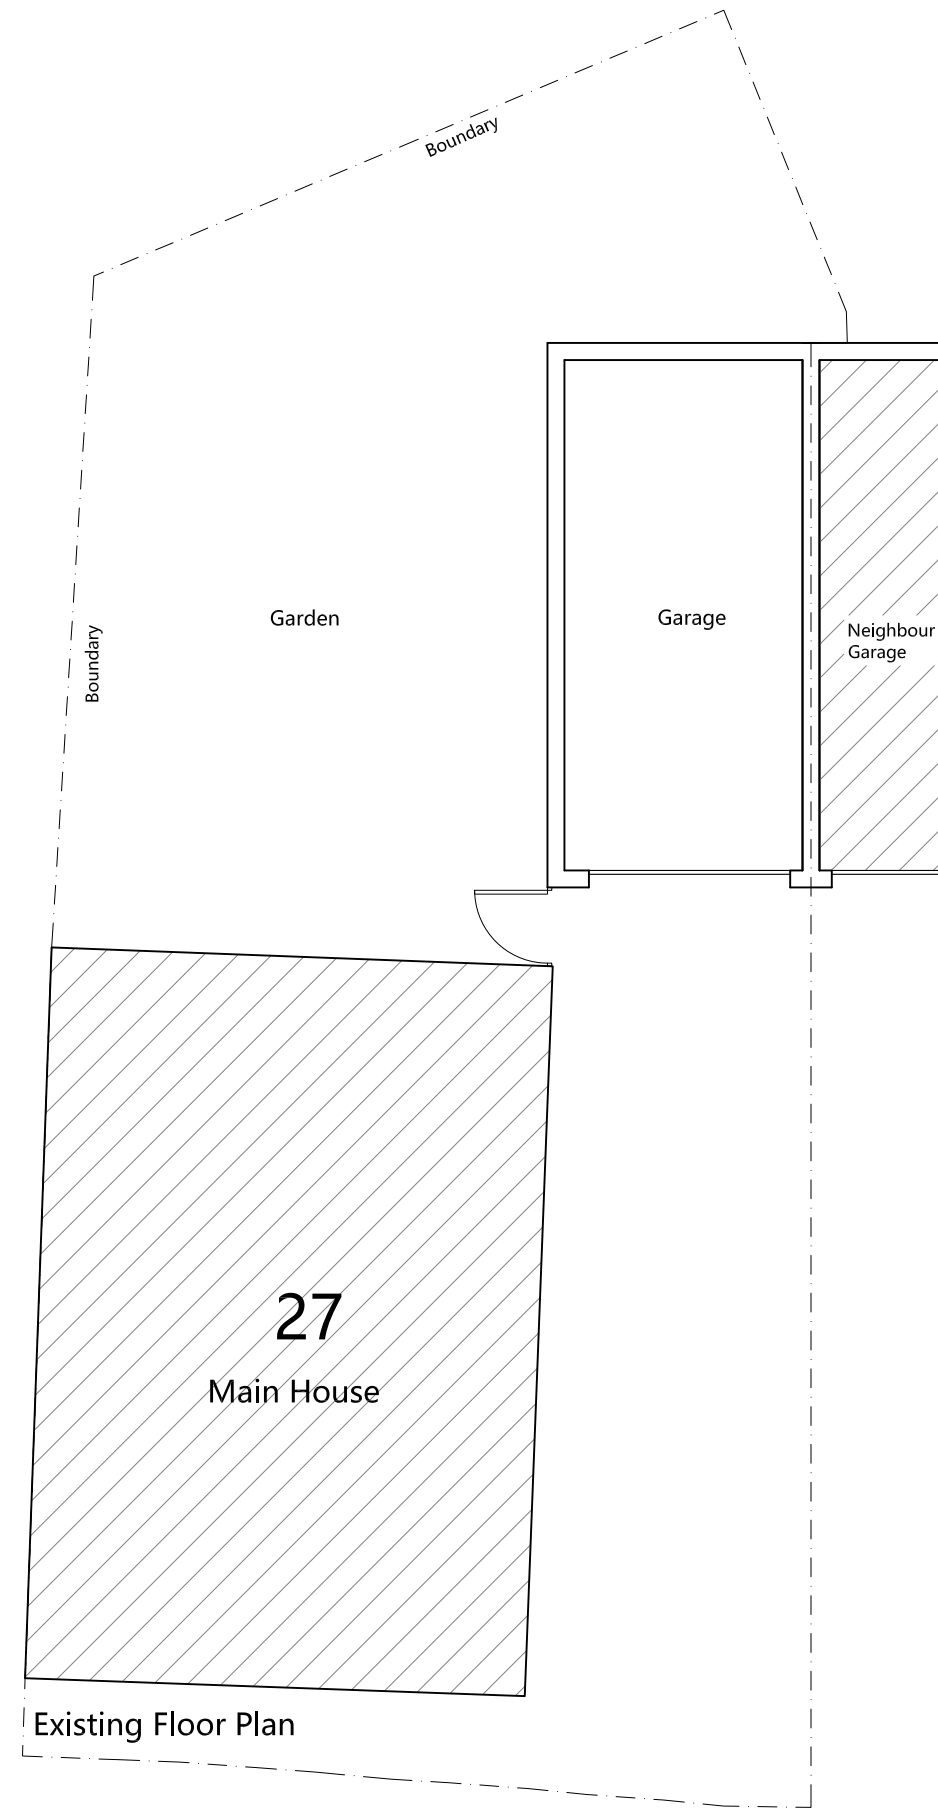

Existing Floor Plan

Scale 1:100 0 1 2.5 5 10m



Project
27 BOLTON DRIVE RG2 9RD

Drawing
EXISTING PLAN

Dwg No.	Date
101	MARCH 2026

Scale @ A3 1:100