




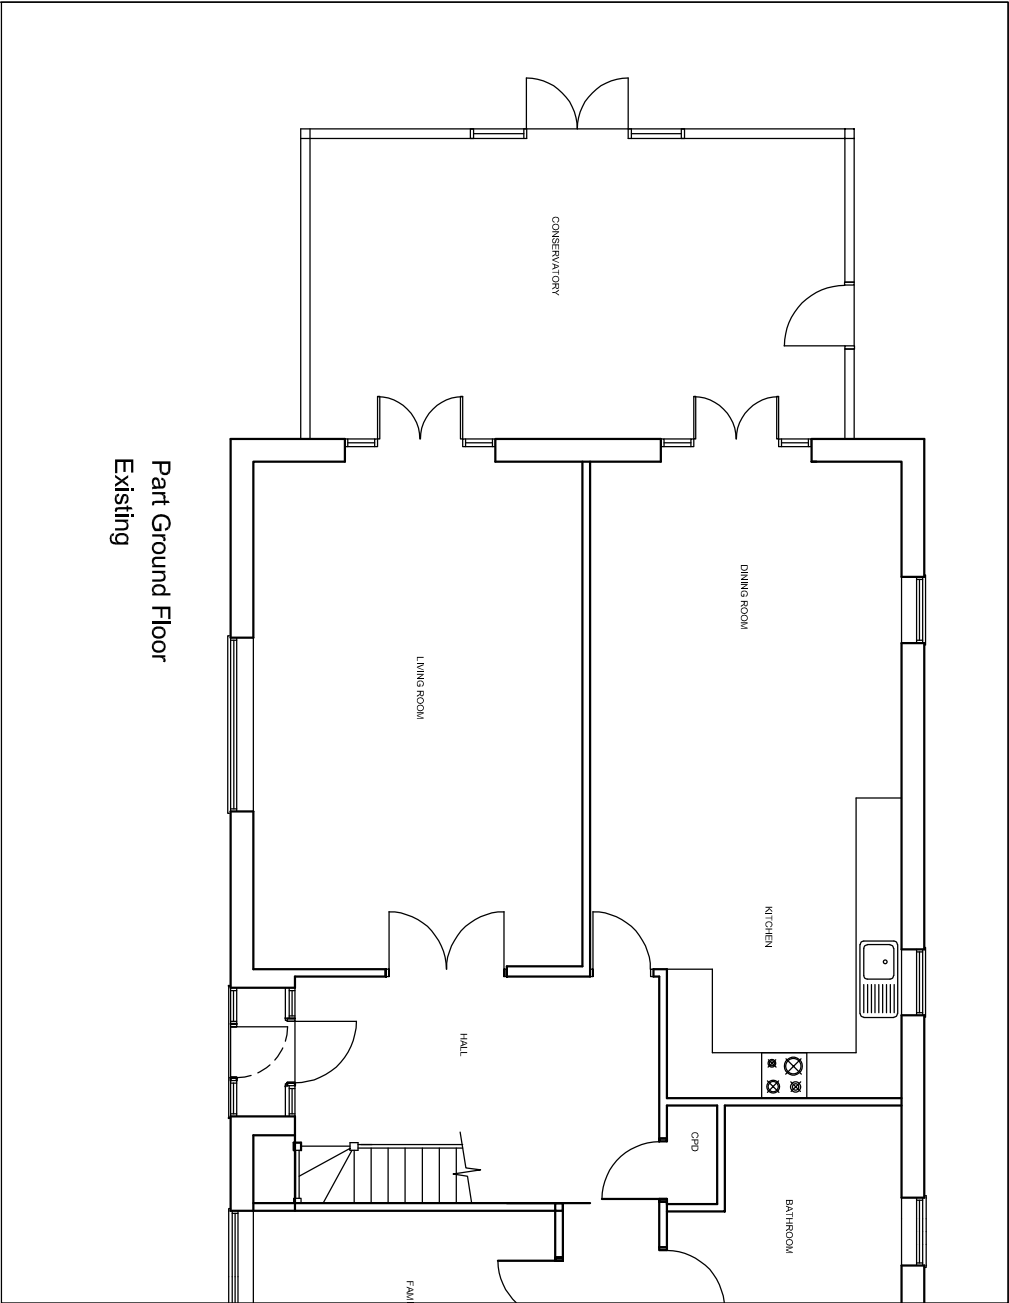

Part Ground Floor
Existing

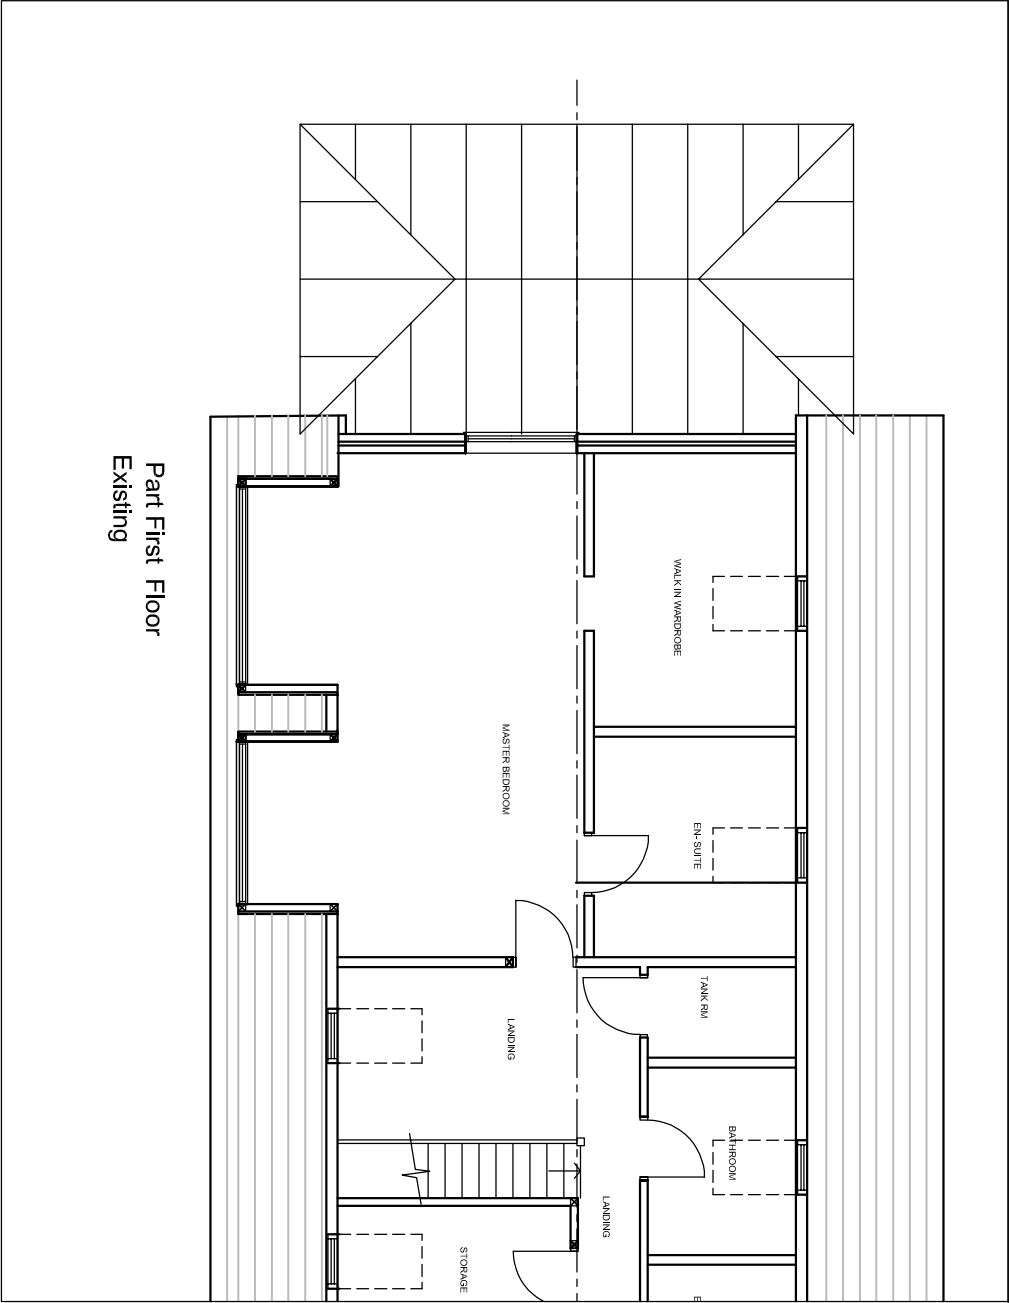


Part First Floor
Existing

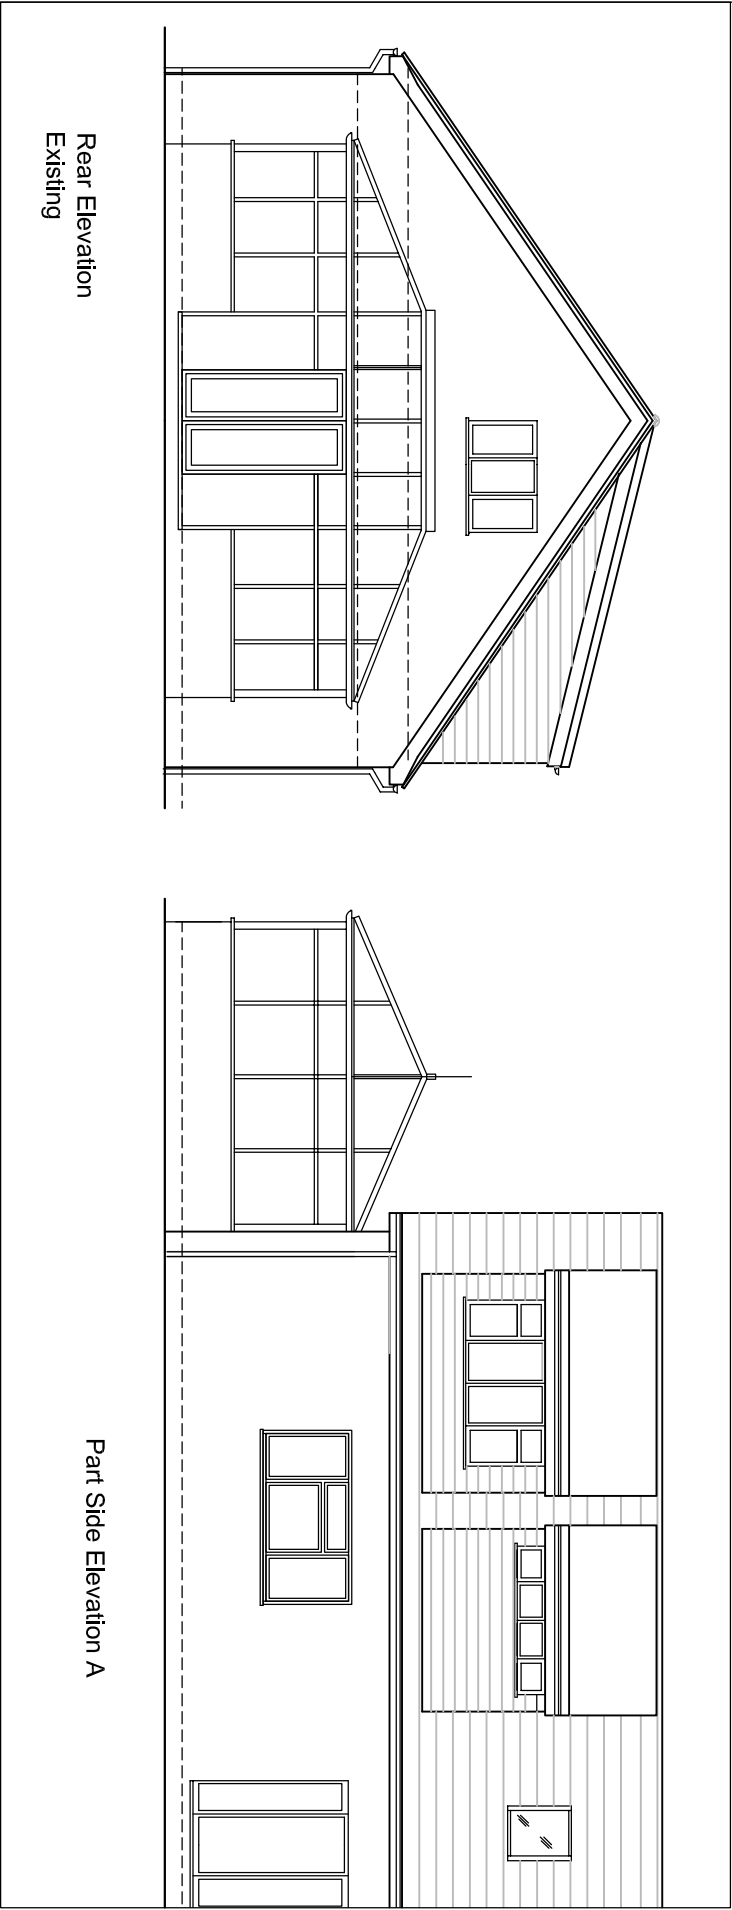


Rear Elevation
Existing

Part Side Elevation A

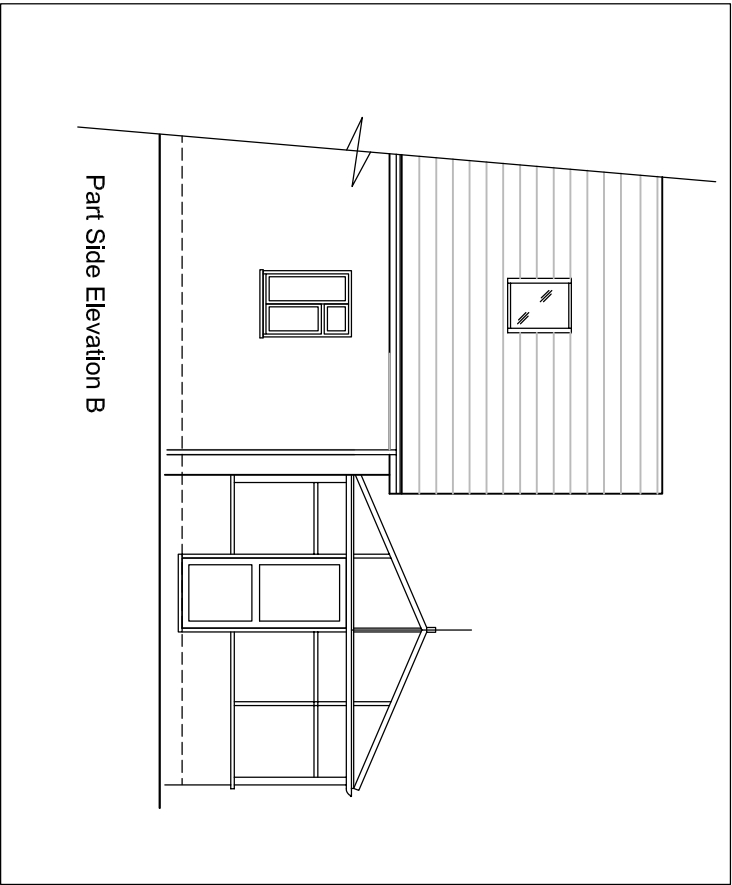

Part Side Elevation B

Client Mr K Joshi		Sheet Title Existing Plans & Elevations	Project Title Single Storey Rear Extension 14 Reading Rd Woodley, RG5 3DB	Draw No. PL/14RR/01	Revisions -
Project		Scale 1:100 @ A3 Drawn RP Date July 2024			

 

Scale Bar @1:100