




Site Plan 1:500

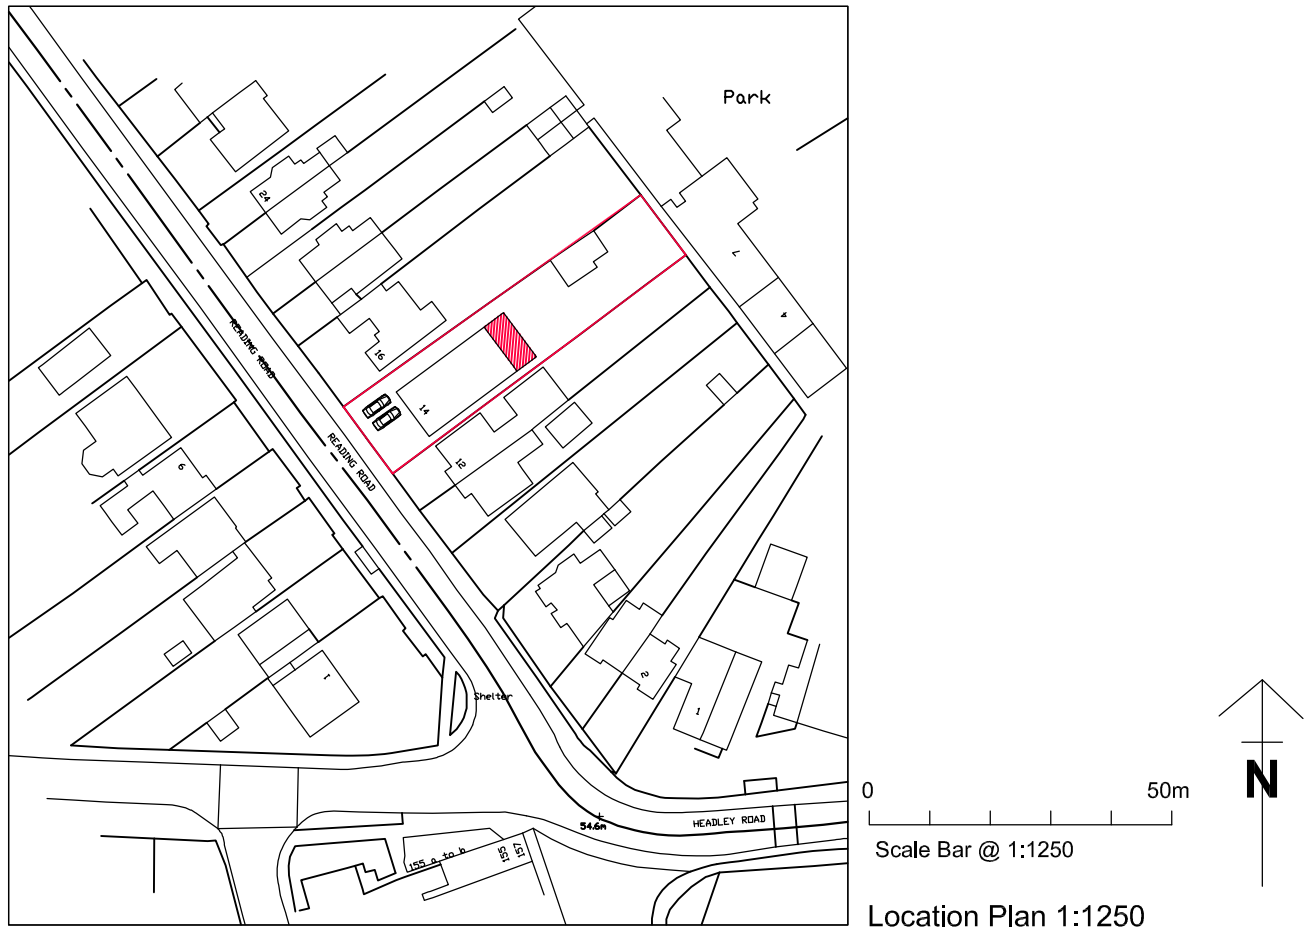

Location Plan 1:1250

Sheet Title SITE AND LOCATION PLAN Scale 1:1250 & 1:500 @ A4 Drawn RP Date April 2024	Project Title Single Storey Rear Extension 14 Reading Rd Woodley, RG5 3DB	Dwg No. PL/14RR/03	Revisions
---	--	---	------------------