




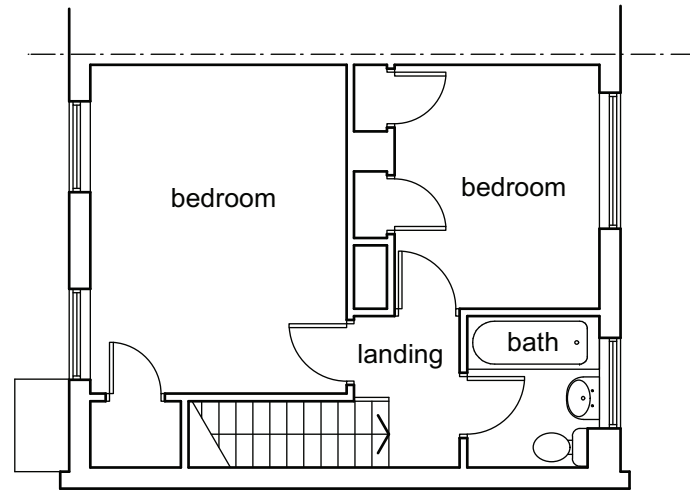


FIRST FLOOR PLAN as existing

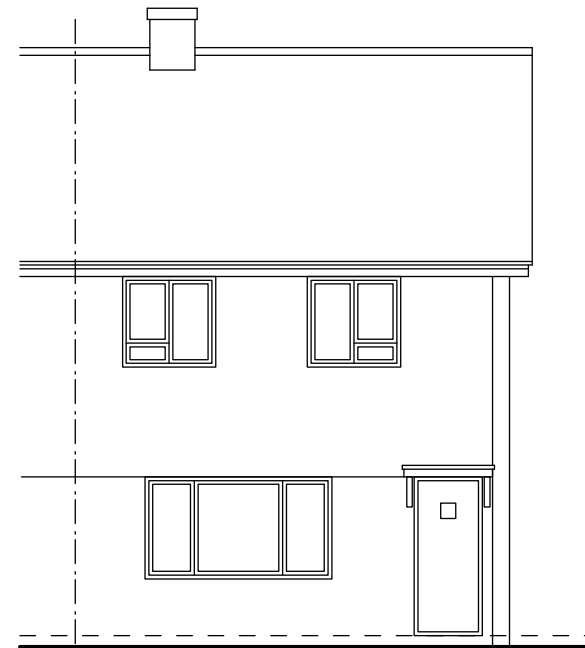


FRONT ELEVATION
as existing

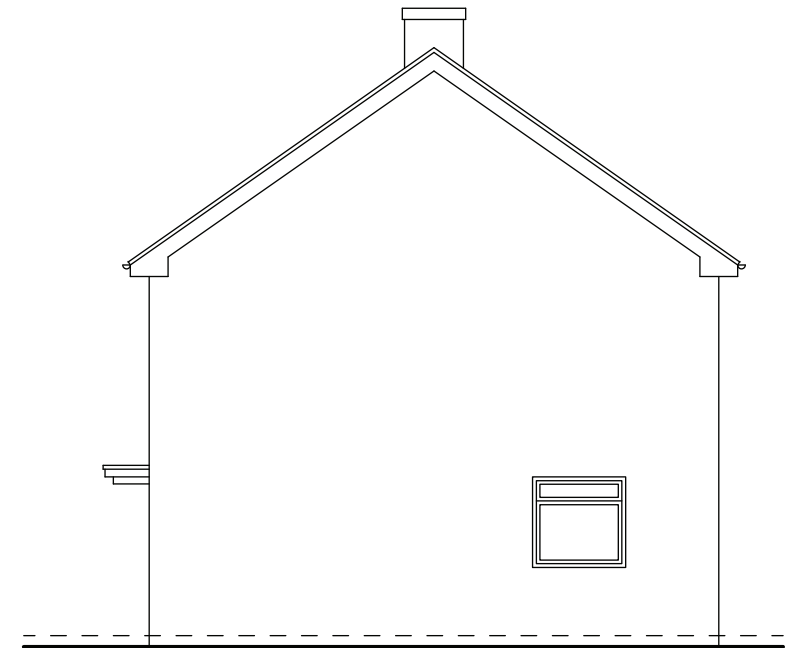


SIDE ELEVATION
as existing

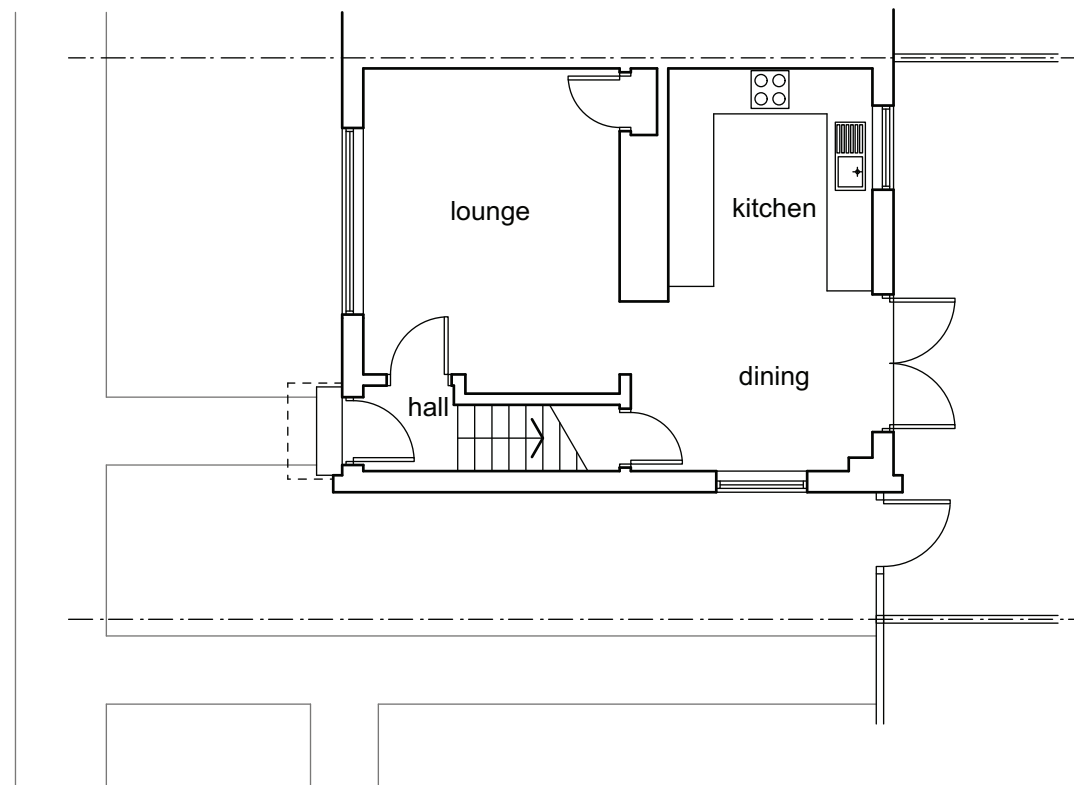

GROUND FLOOR PLAN as existing

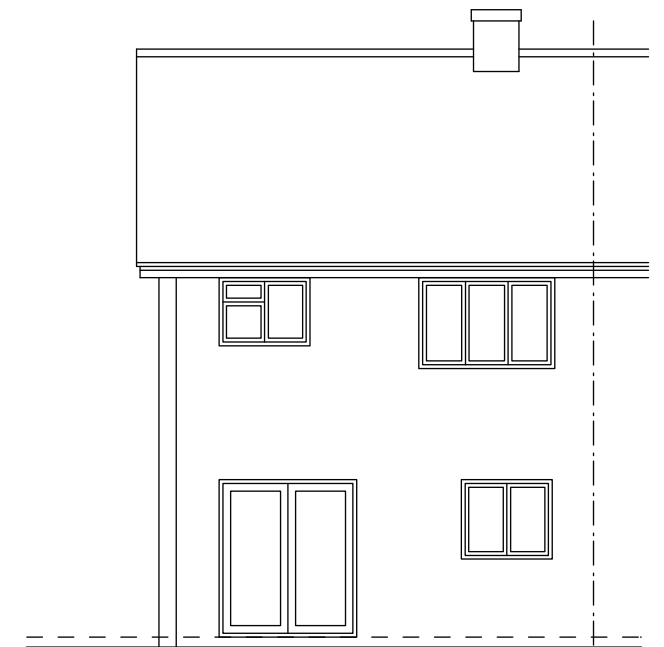

REAR ELEVATION
as existing

 

client: John Norwood	project: 18 Budes Road Wokingham RG40 1PJ	scale: 1:100 @ A3 date: July 26 drawn: MW	drawing title: Premises as Existing drawing no: BR - EX 02	
-----------------------------	--	---	---	--