



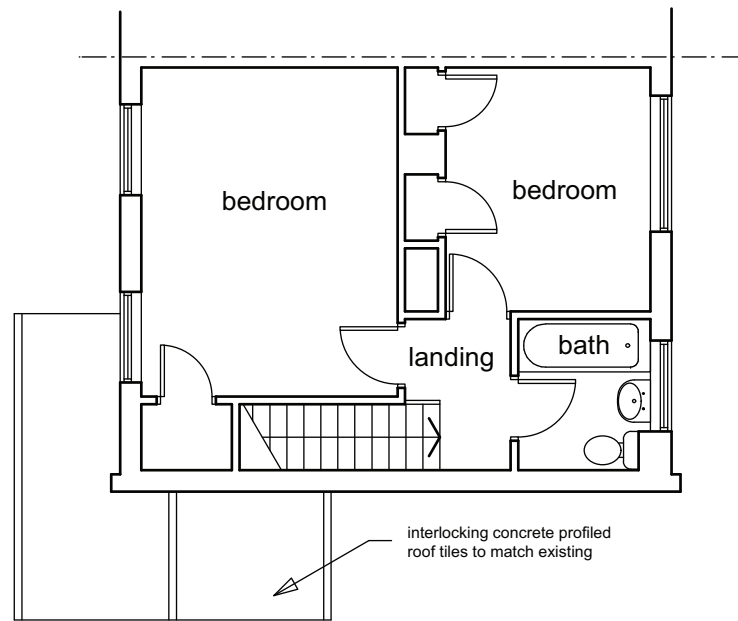


FIRST FLOOR PLAN as proposed



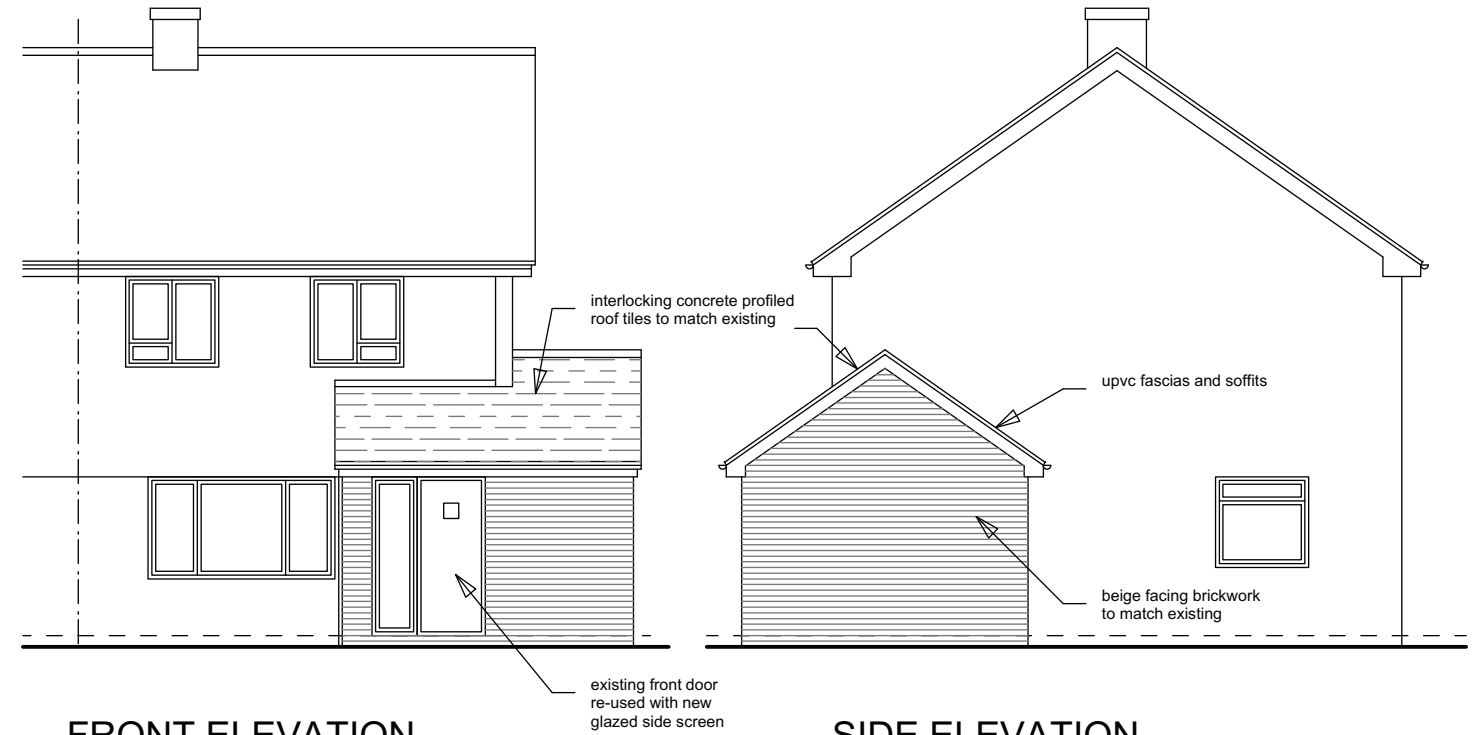


FRONT ELEVATION
as proposed

SIDE ELEVATION
as proposed

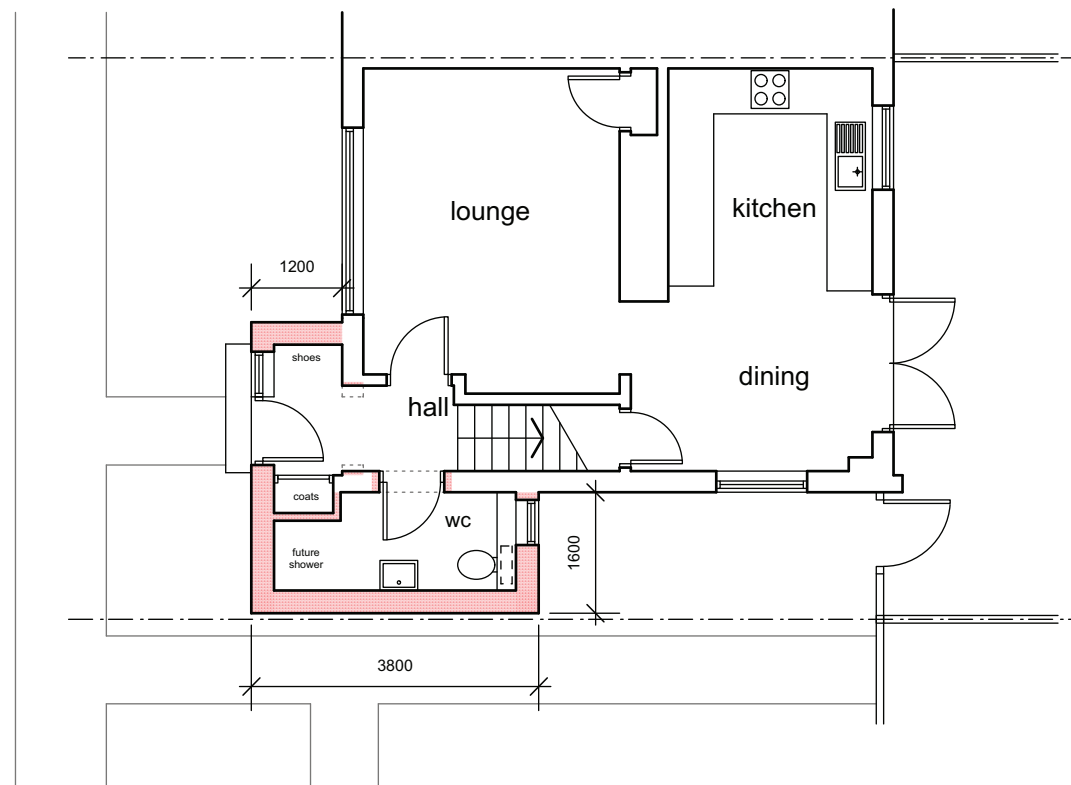

GROUND FLOOR PLAN as proposed

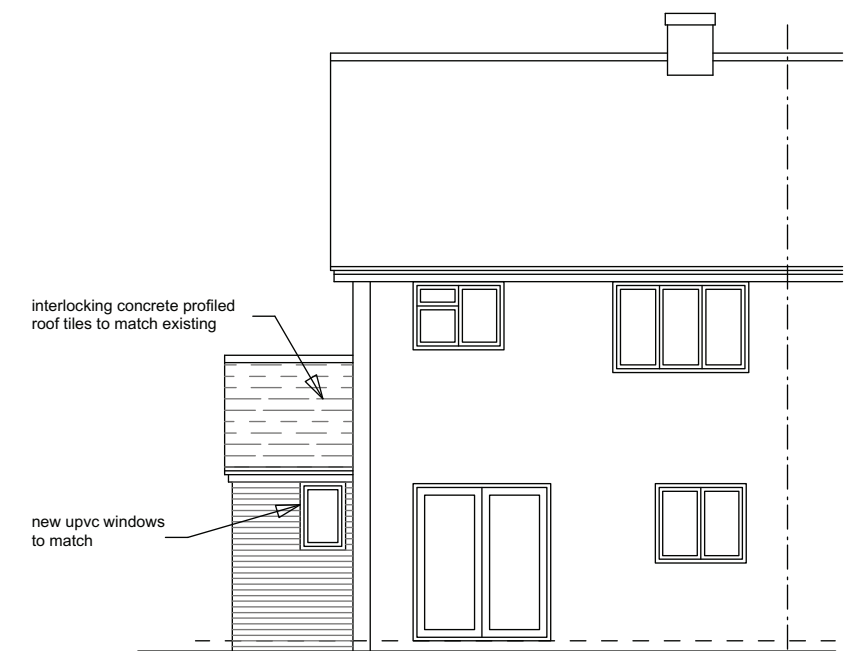  

REAR ELEVATION
as proposed

client: **John Norwood**

project: **18 Budes Road
Wokingham
RG40 1PJ**

scale: **1:100 @ A3**

date: **July 26**

drawn: **MW**

drawing title: **Scheme Proposals**

drawing no: **BR - PR 02**