





Proposed Rear Elevation (B)



Proposed Side Elevation (A)

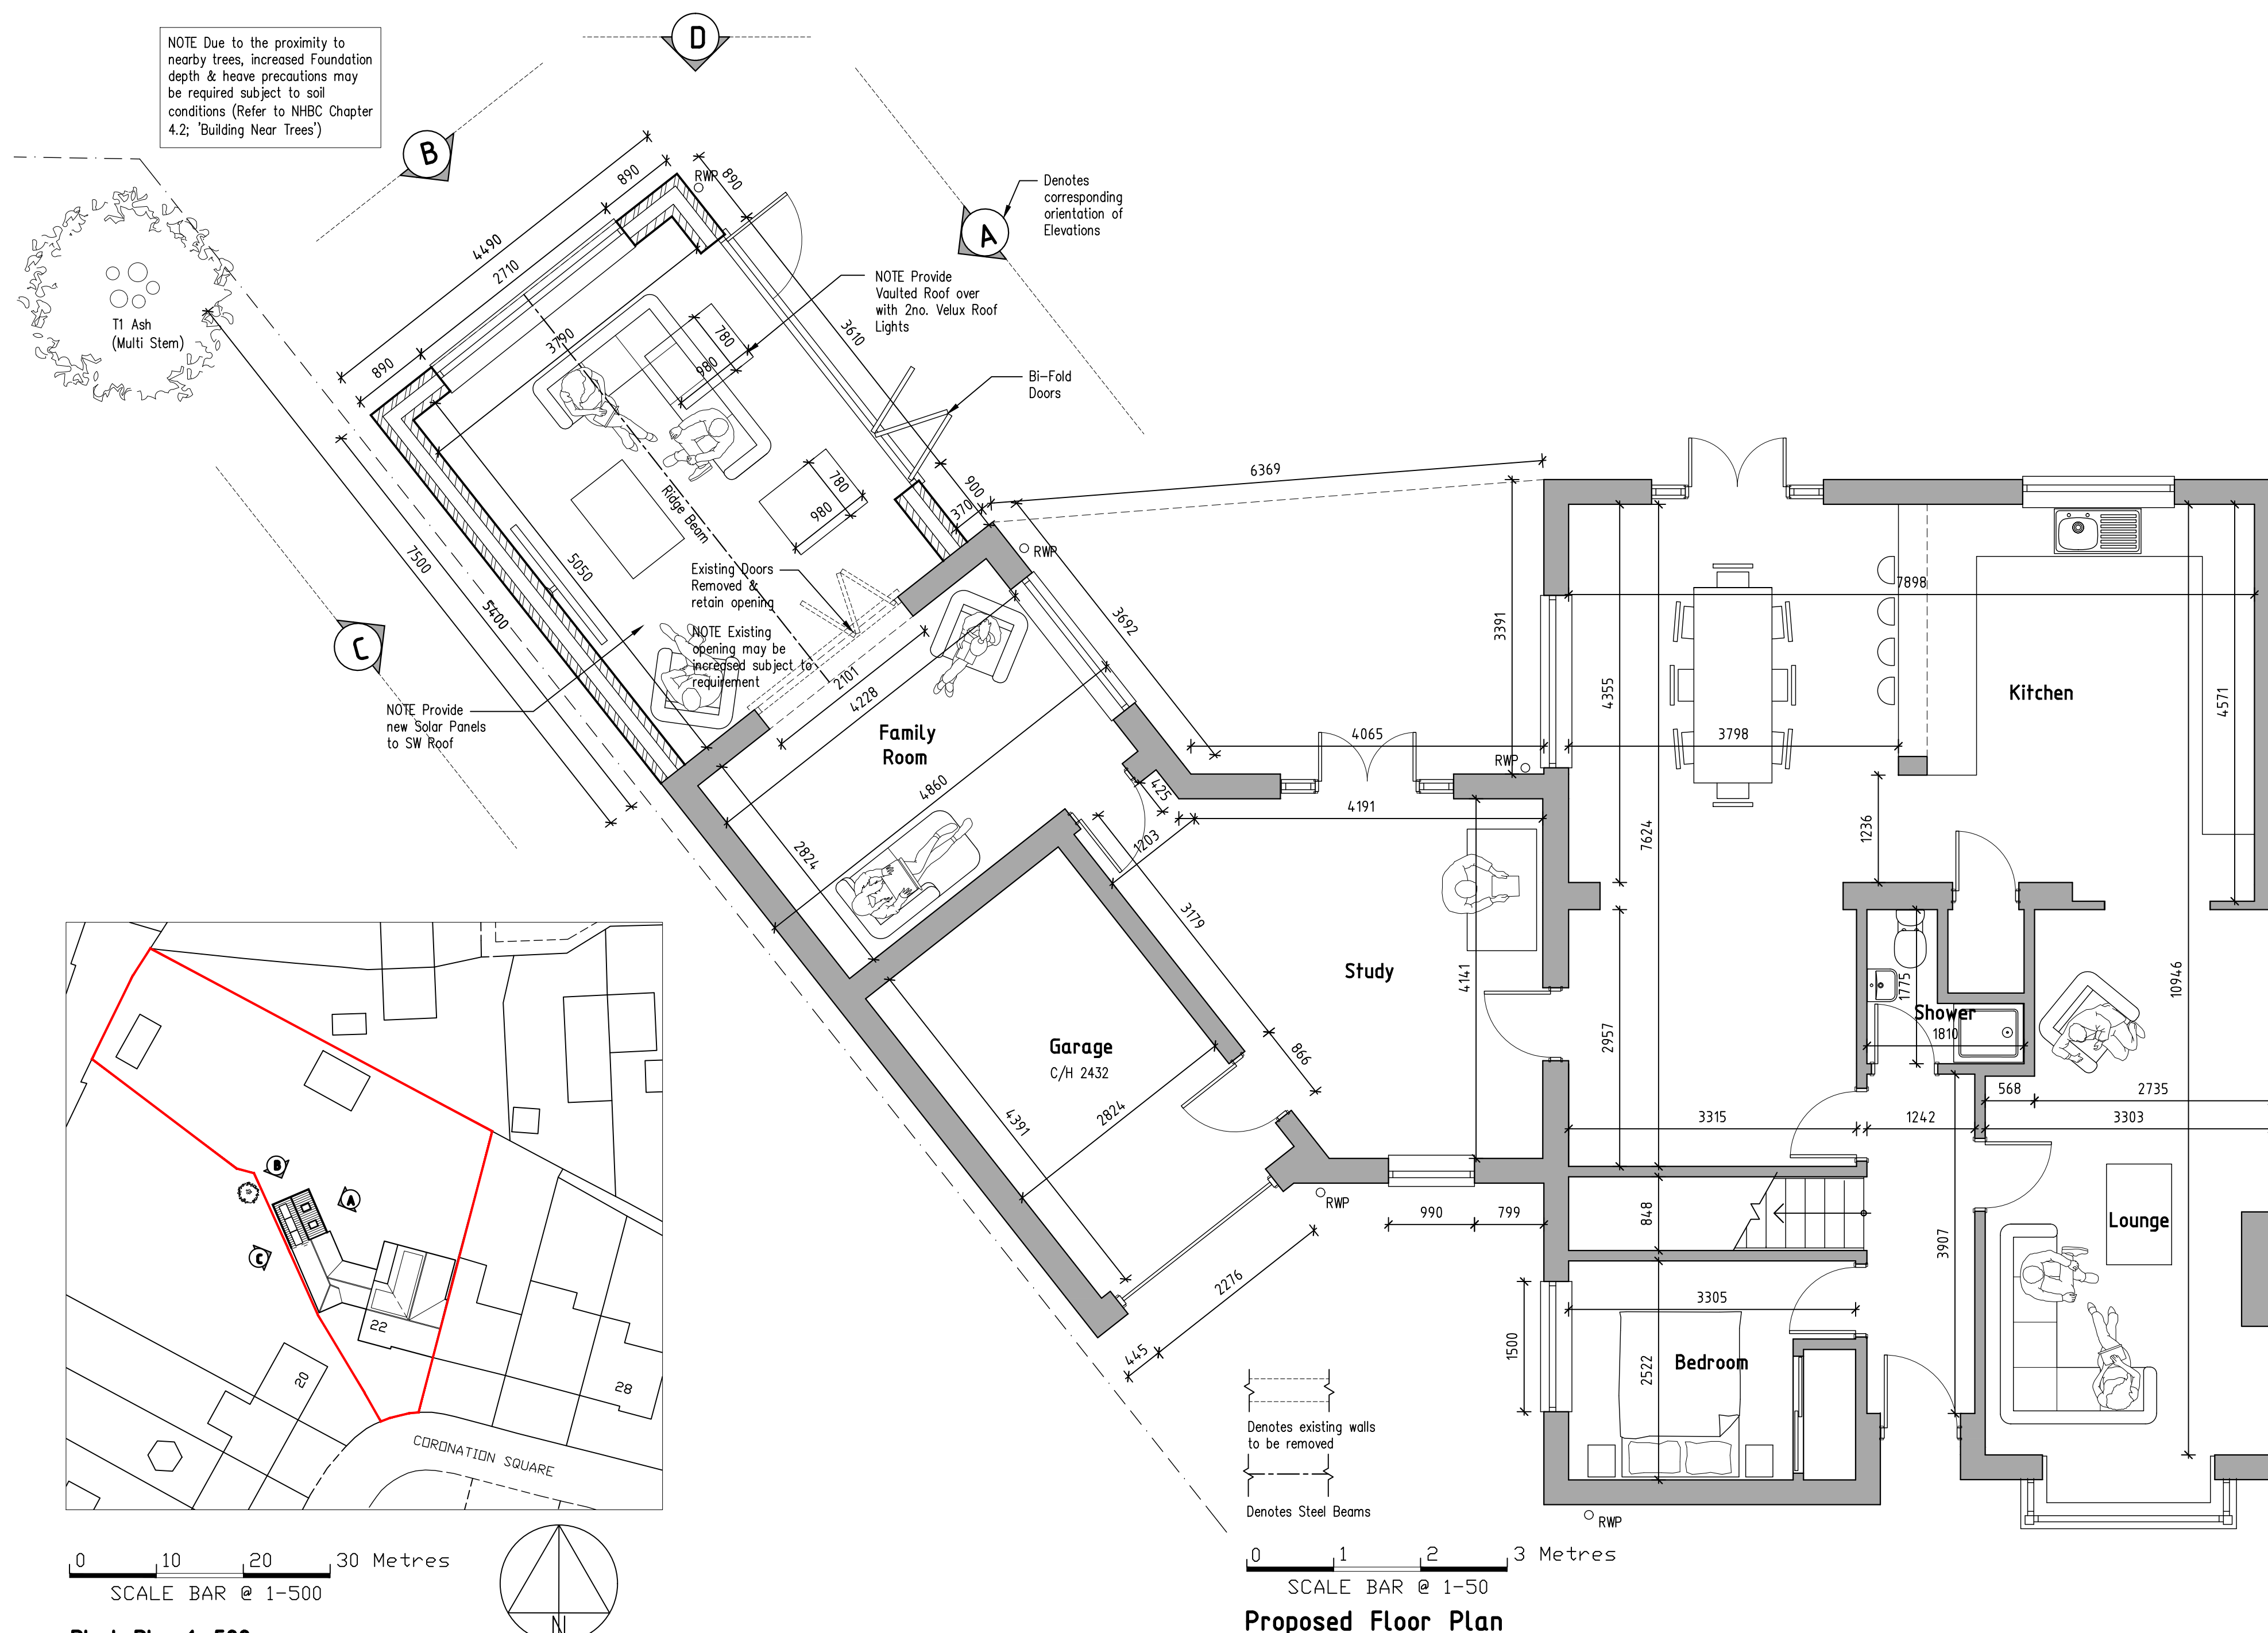

Proposed Floor Plan

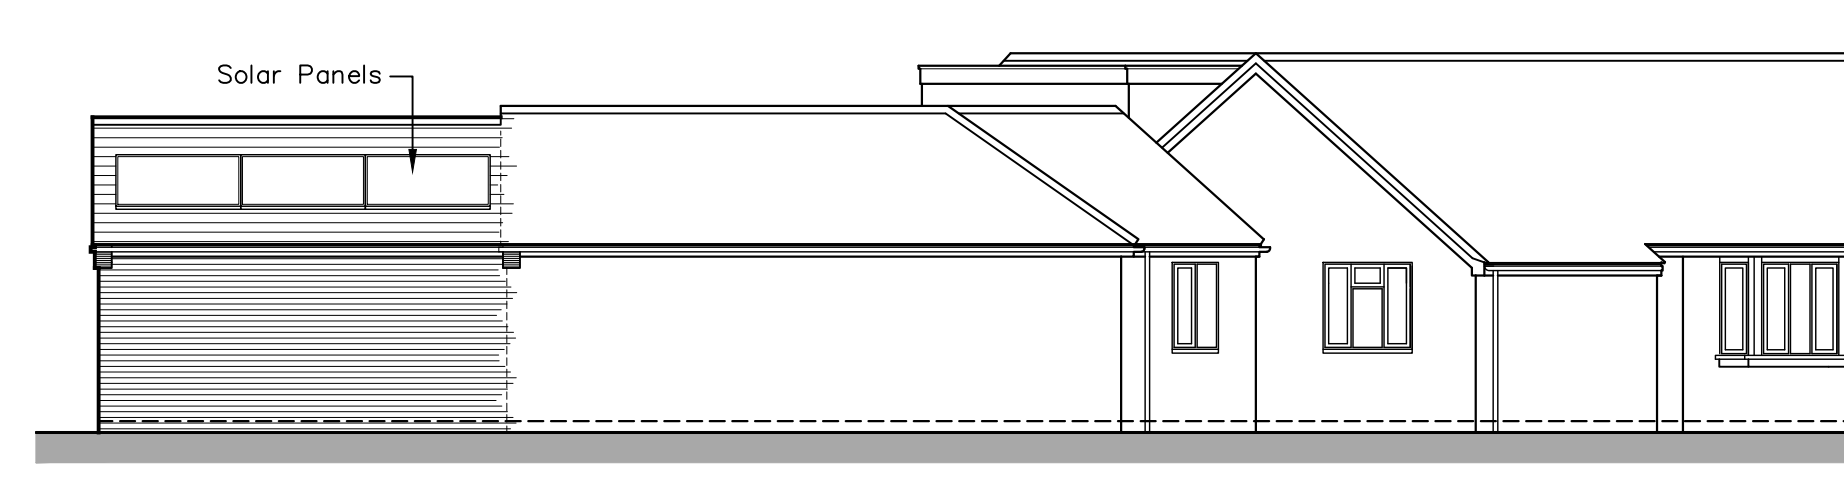

Proposed Side Elevation (C)



Proposed Rear Elevation (D)



43 Wendover Way,
Tilehurst, Reading,
Berkshire RG30 4RU
Tel & Fax: 0118 941 6249
Mobile: 07967 009862
greg@gregfarrell.co.uk

Rev.	Description	Date
A	Elevations clarified & Elevation D added	25-06-2025

JOB TITLE

22 Coronation Square
Wokingham

TITLE

Proposed Plans & Elevations

SCALE

1:50 1:100

DATE

June 2025

DRAWING No.

02 A