




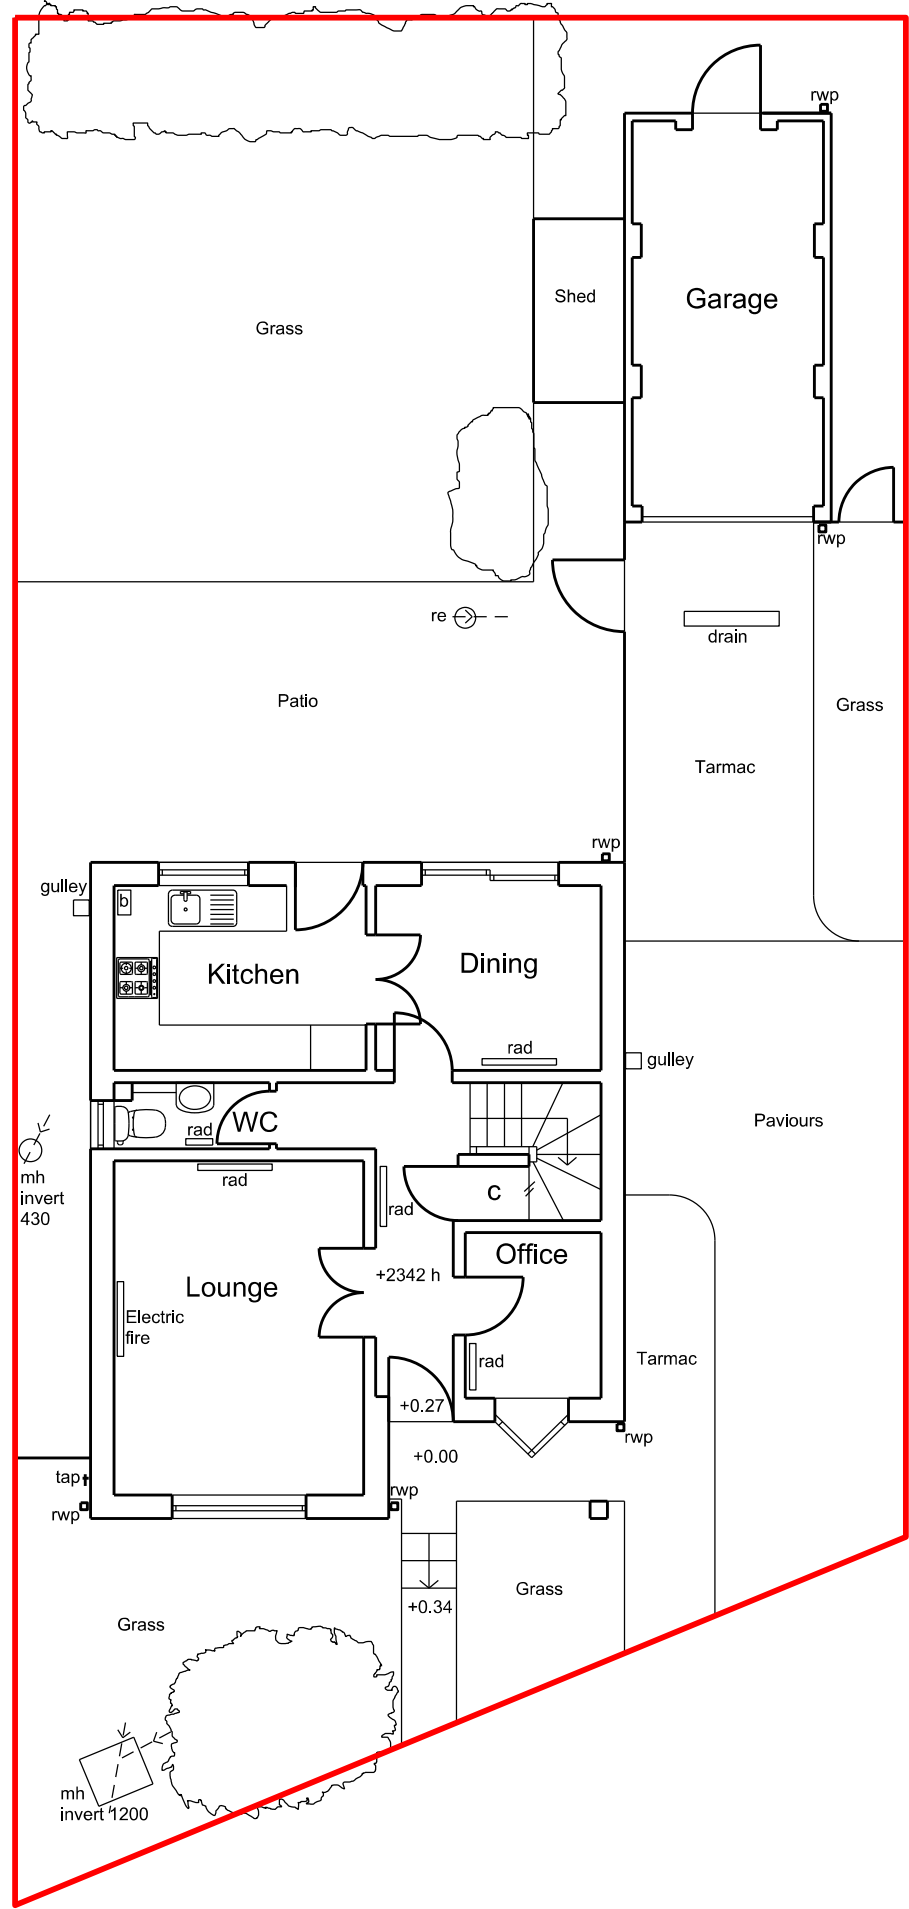


Existing Ground Floor Plan

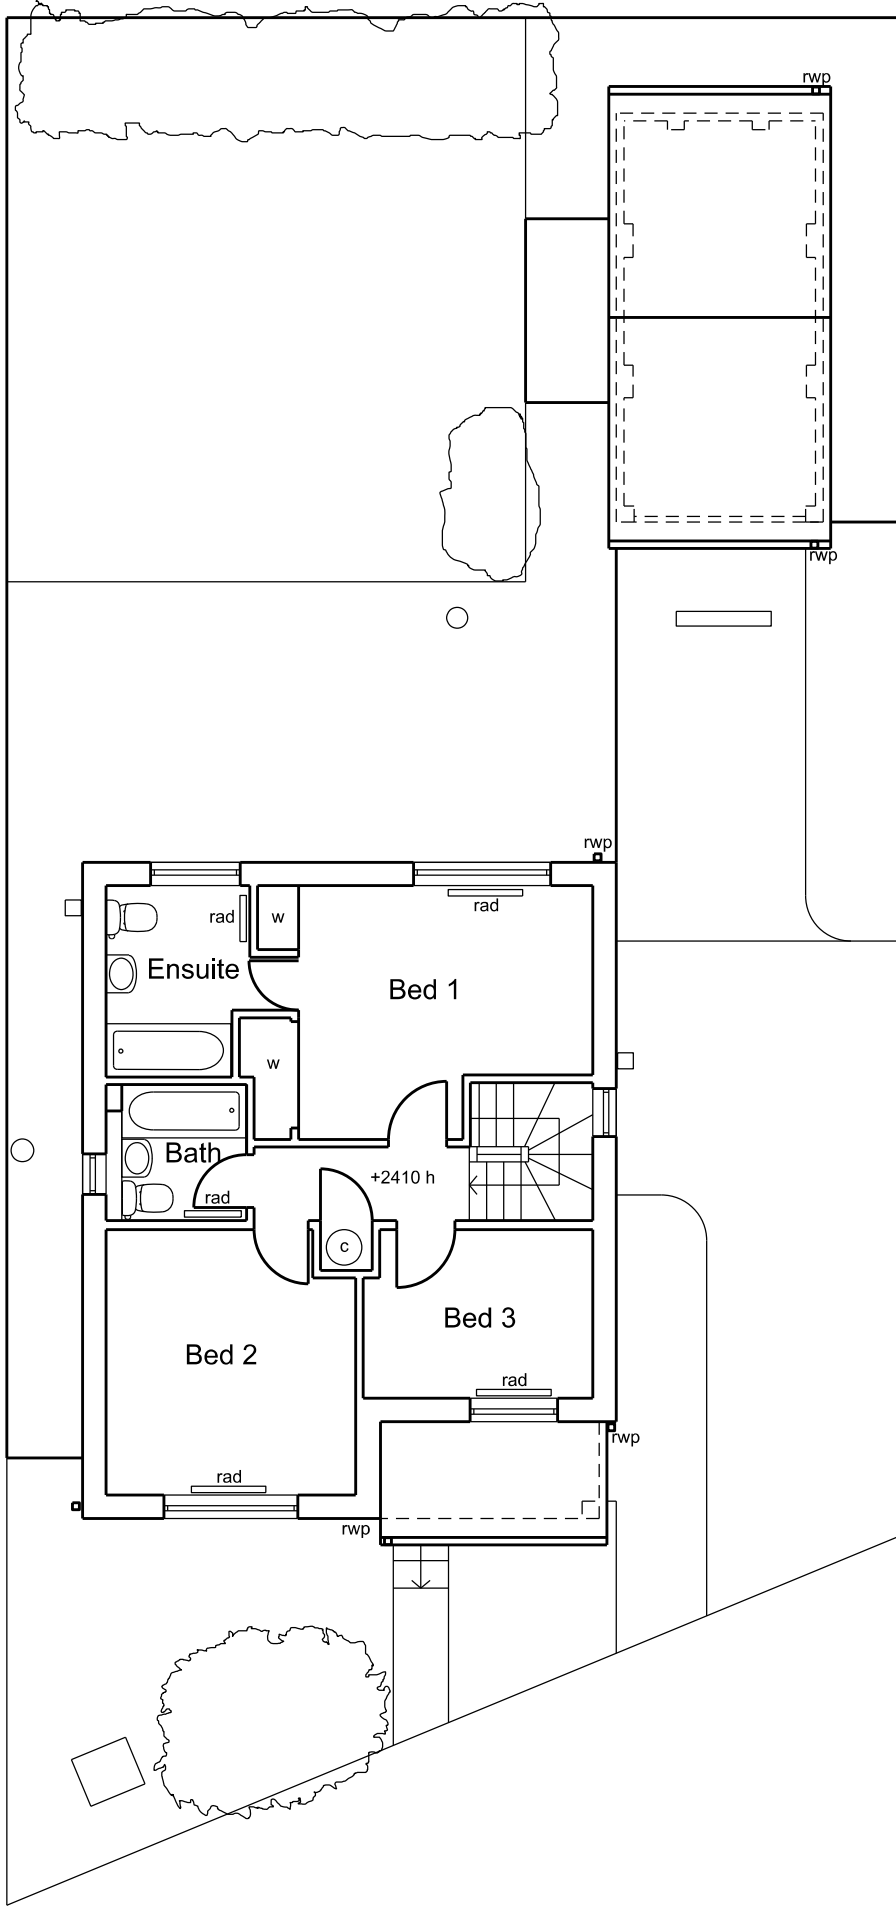

Existing First Floor Plan

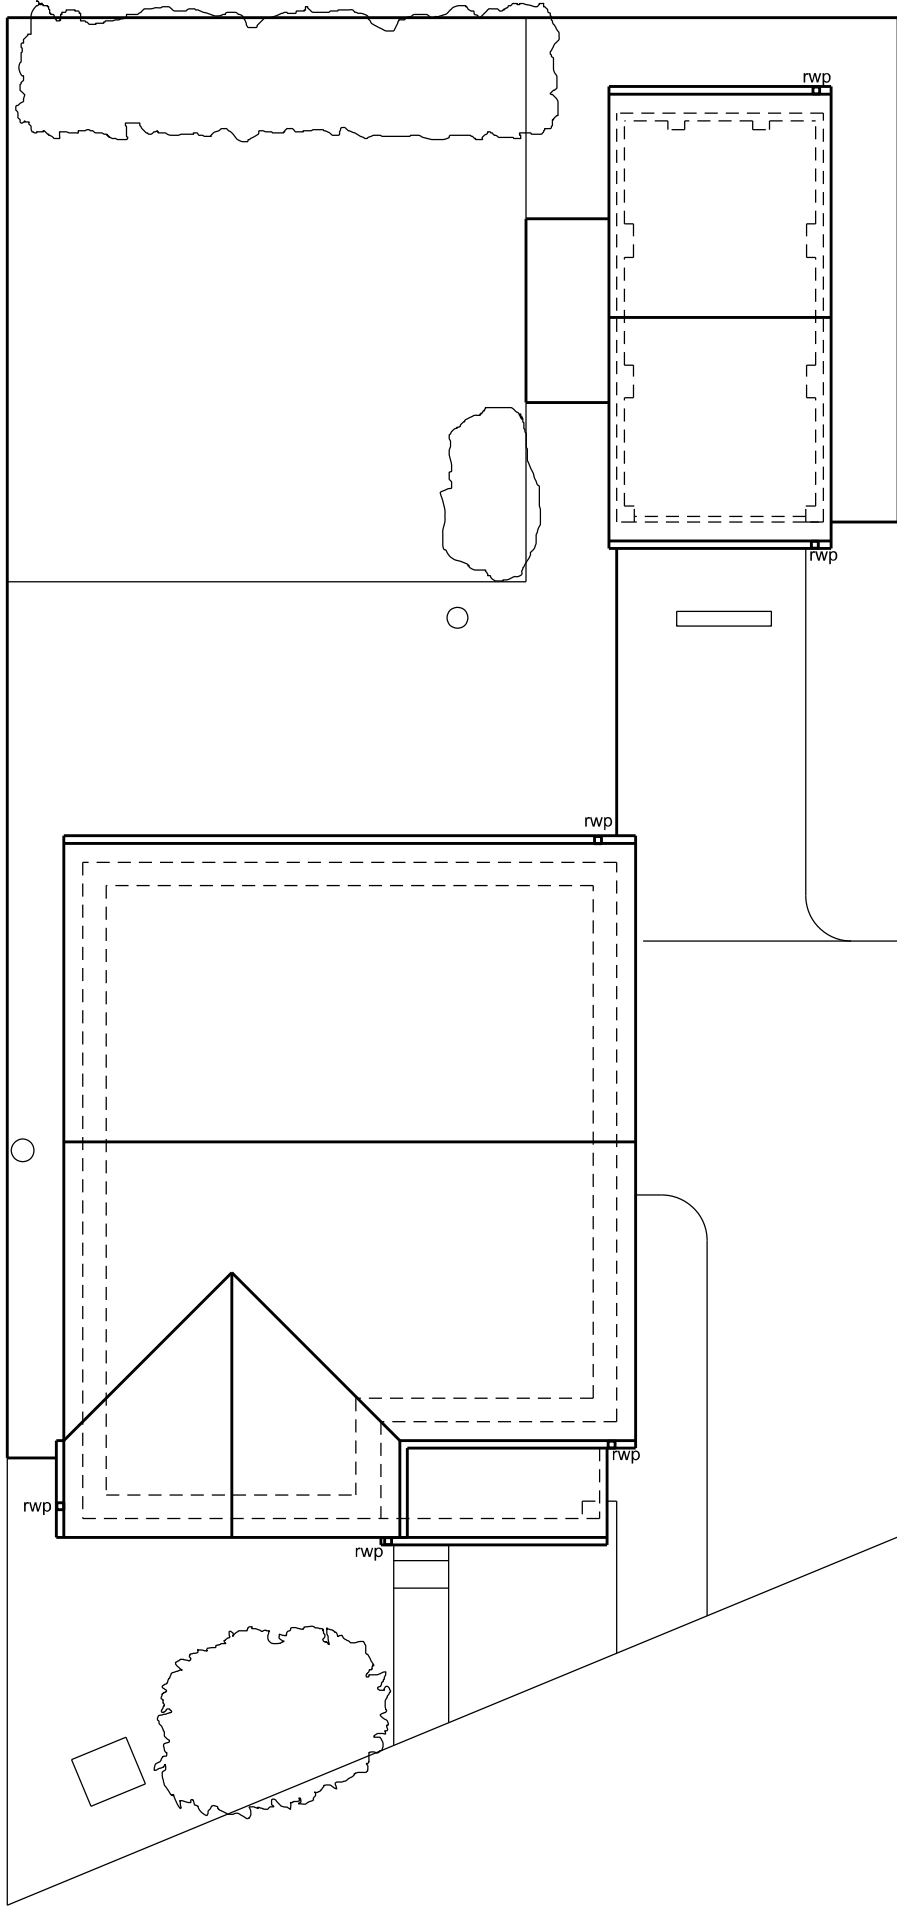


Existing Roof Plan

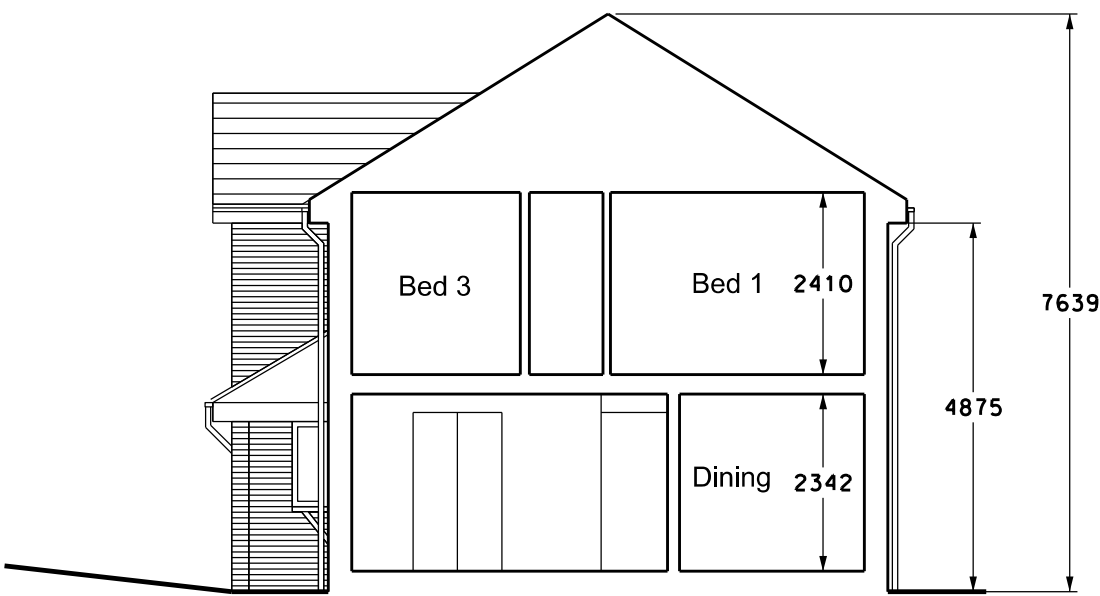


Existing Section



Existing North West Elevation

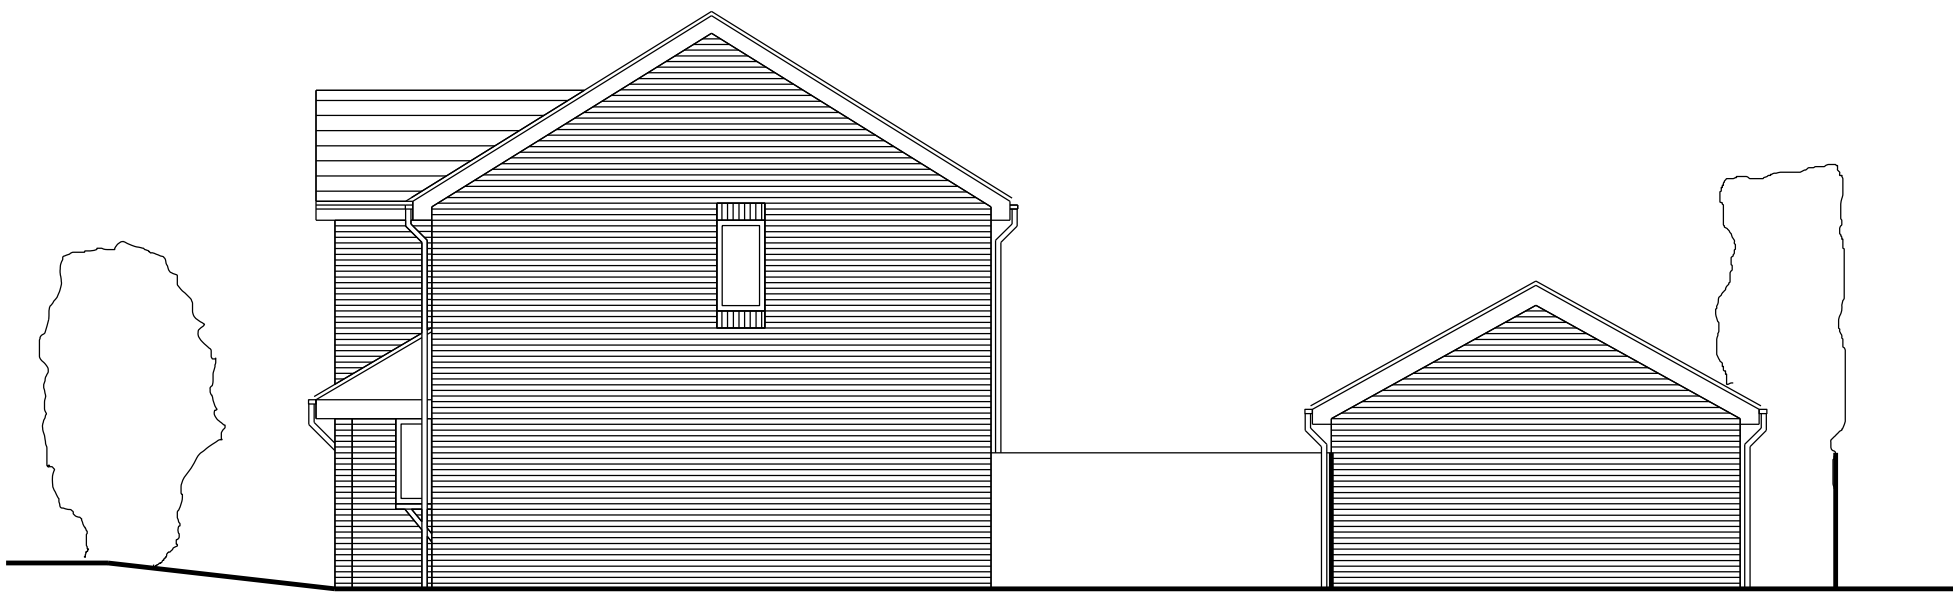


Existing South West Elevation

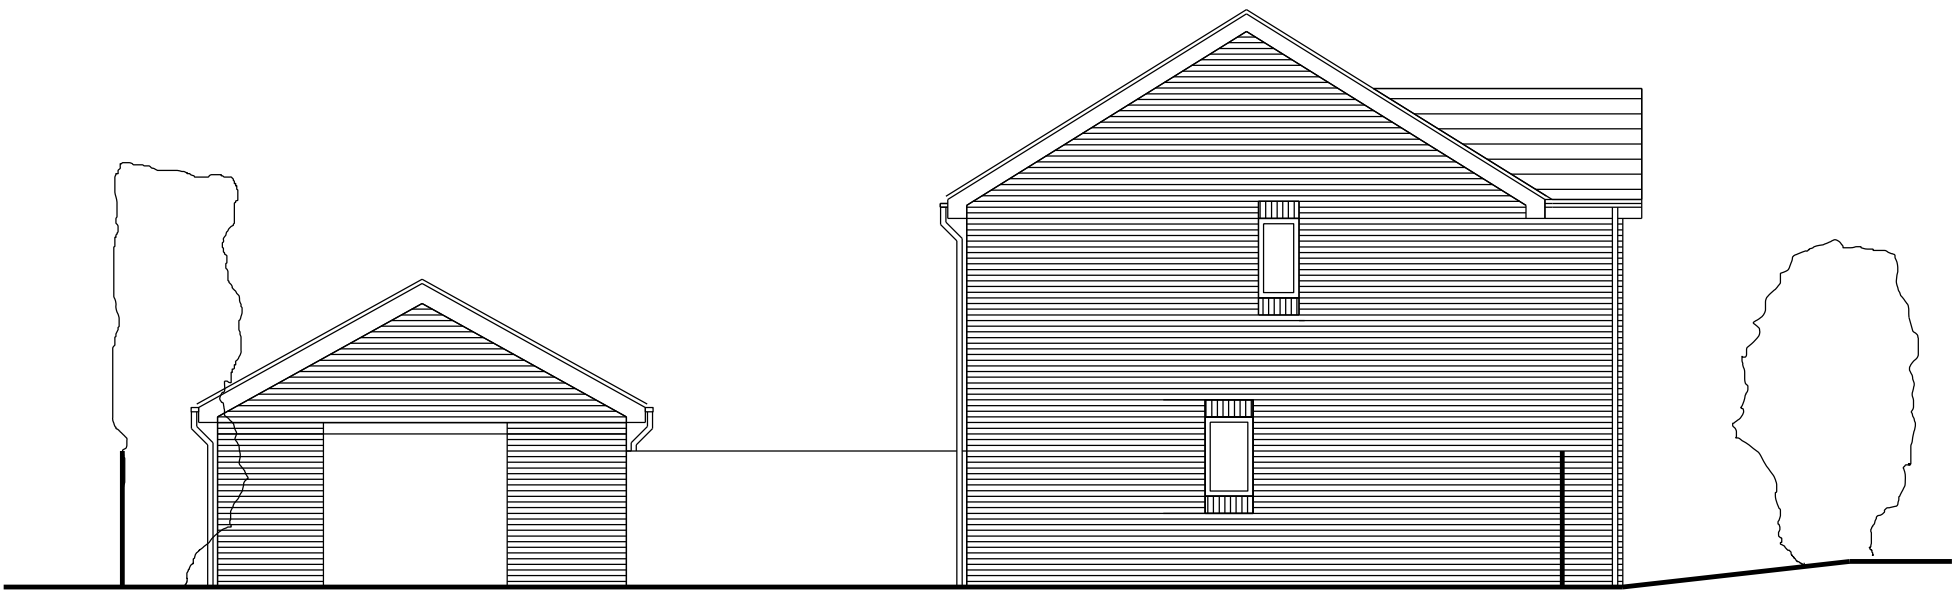

Existing North East Elevation



Existing South East Elevation

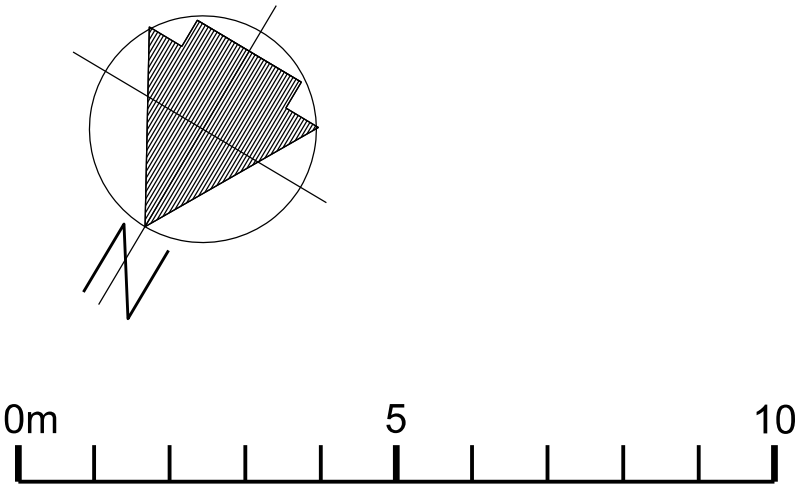

Notes		
THIS DRAWING IS COPYRIGHTED AND MUST NOT BE REPRODUCED WITHOUT PERMISSION		
Revisions		
A	Annotations amended	27.01.26
Drawing Existing Floor Plans, Elevations and Section		
Project 23 Sweptstone Close, Lower Earley, RG6 3EZ		
Scale 1:100 (A1)		
Date January 2026		
Drawing Number		Revision
1982-02		A