


DO NOT SCALE - IF IN DOUBT ASK

GENERAL NOTES
This drawing is to be read in conjunction with all relevant Partington & Associates, architects, service engineers and subcontractor drawings.
Review all drawings and report any discrepancies to Partington & Associates prior to commencement.

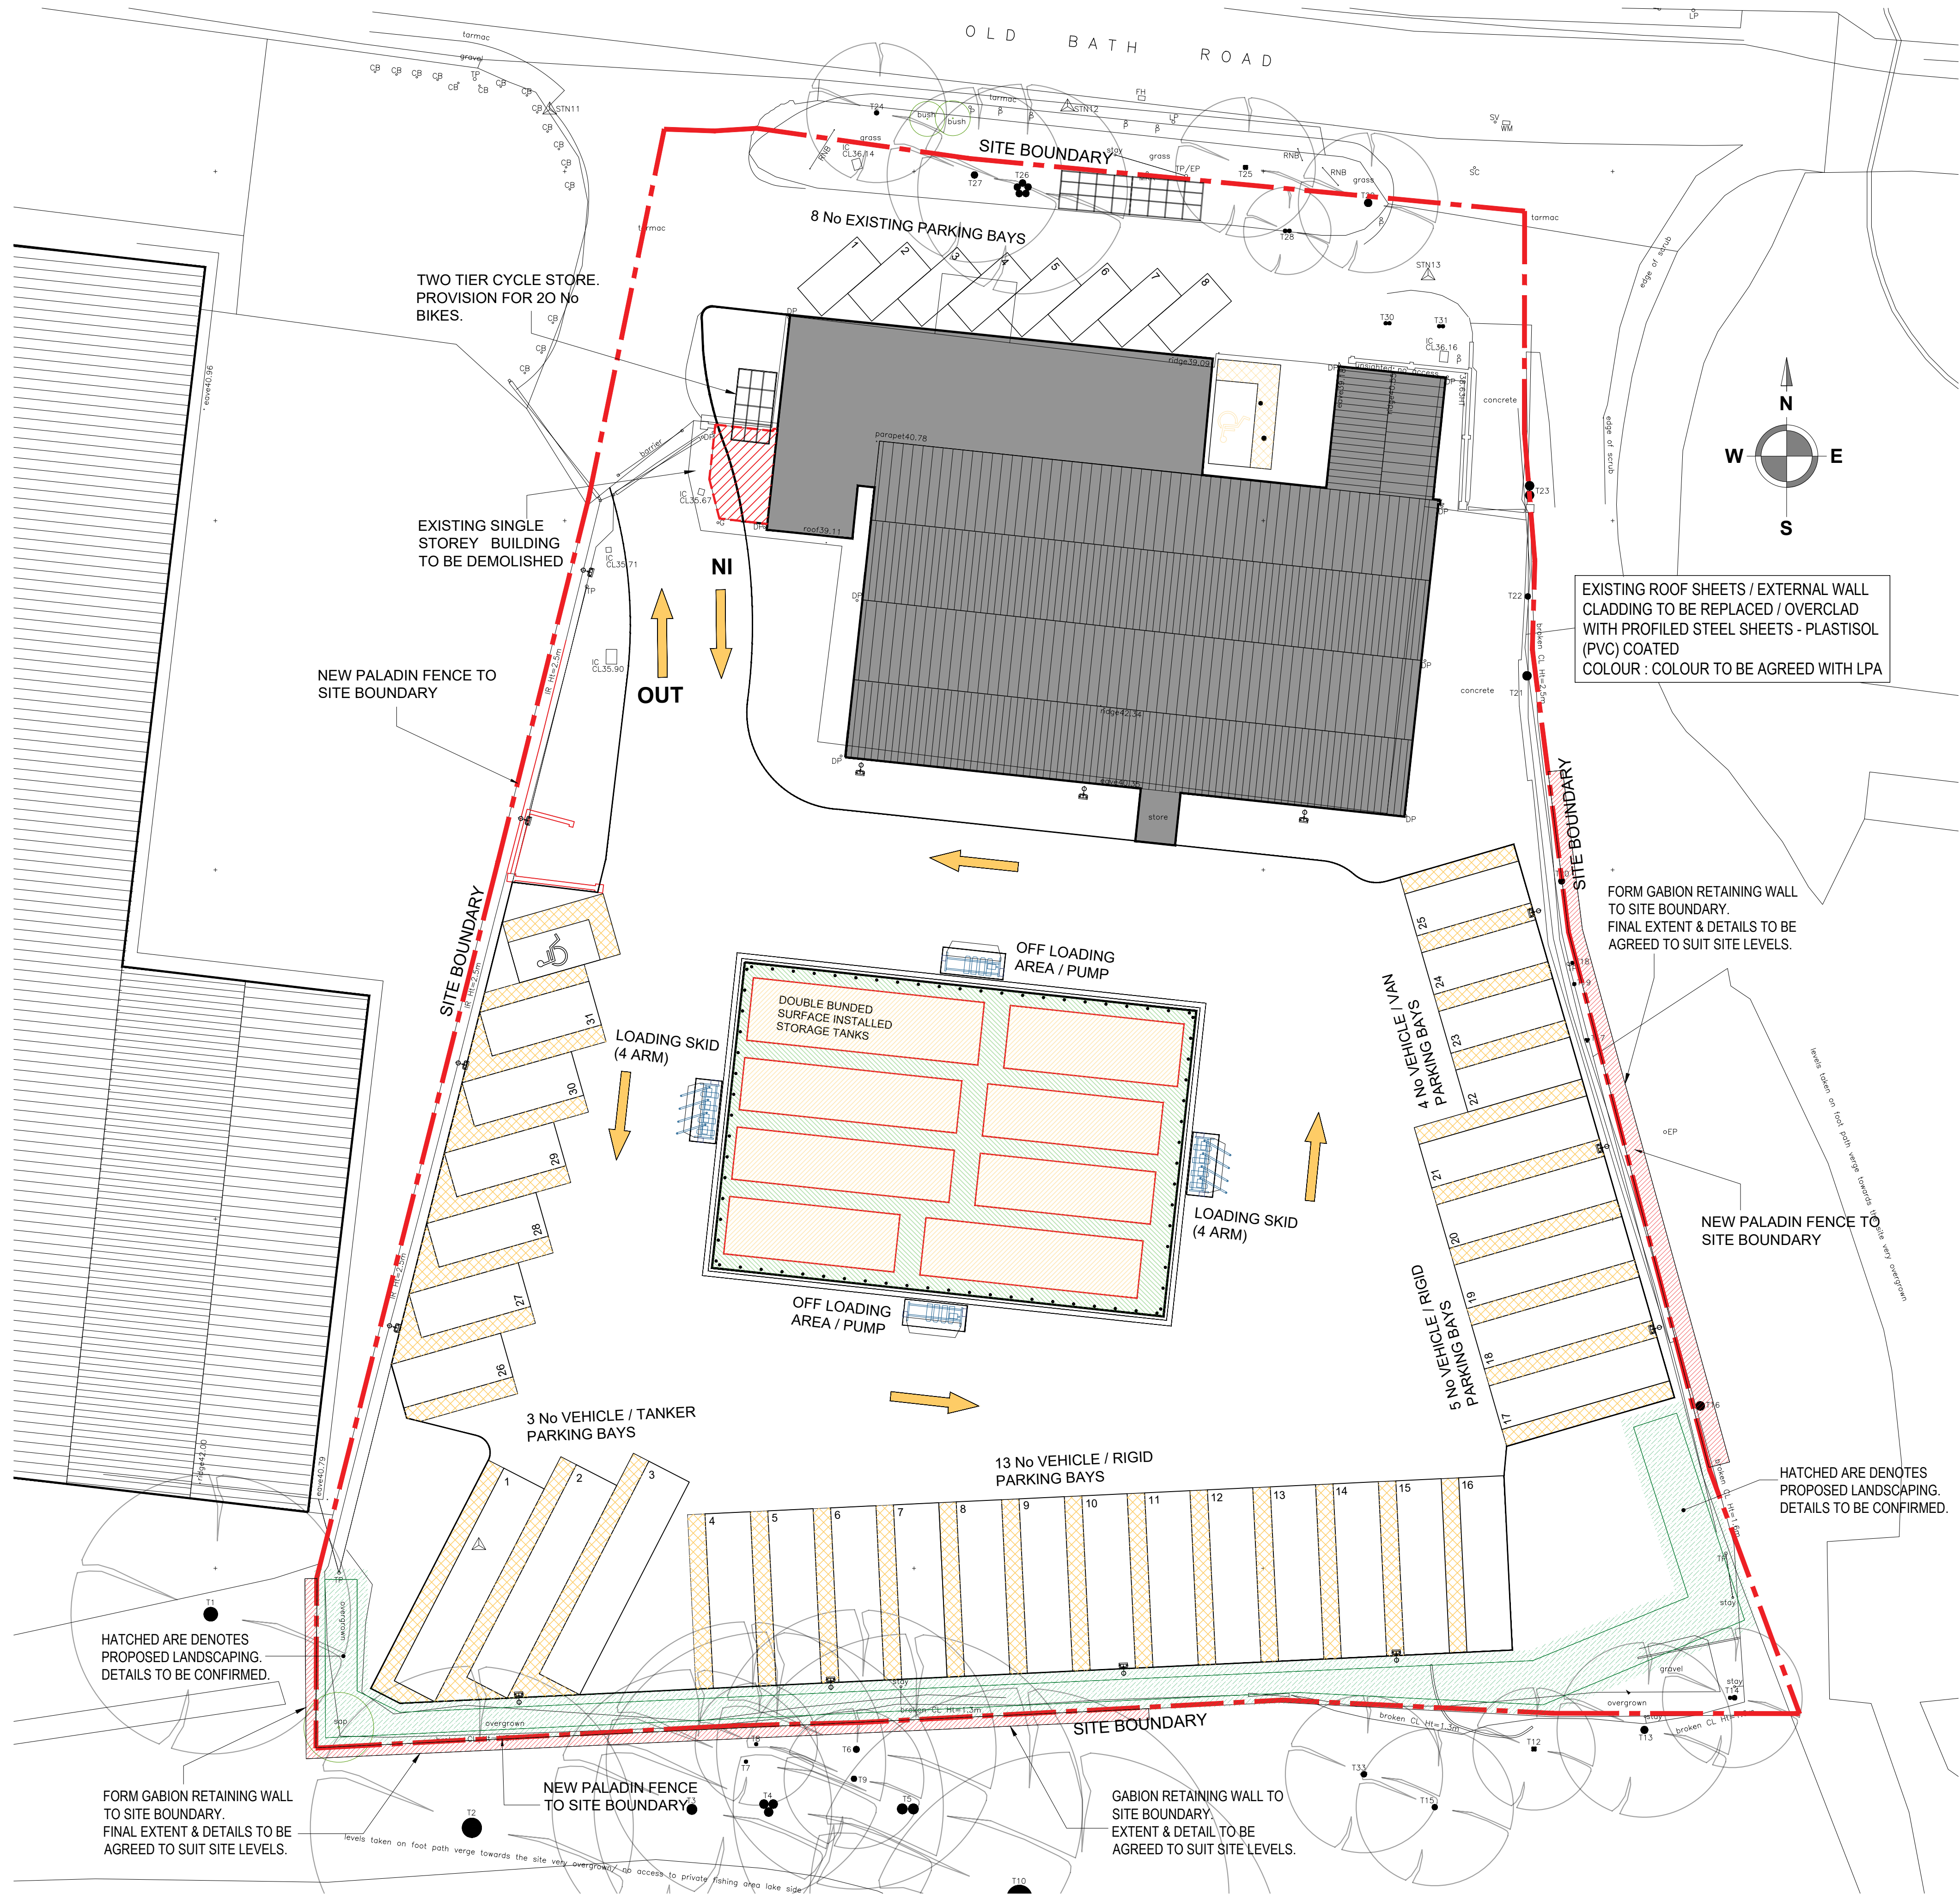

PROPOSED SITE LAYOUT (SCALE 1:200)



FOR APPROVAL

Revision	By	Check	Date	Description
Partington Associates Partington & Associates Limited Structural Design Consultants 13 Gillibrand Street Chorley Lancashire PR7 2EJ Tel: 01257 249863 e-mail: admin@partington-associates.com www.partington-associates.com				
Client			SPEEDY FUELS & LUBRICANTS LTD.	
Project			OLD BATH ROAD CHARVIL READING (RG10 9QJ)	
Title			PROPOSED SITE PLAN	
Job No.			5104-24	Dwg No. 60
Rev.			-	Approved
Scale @A1			1:200	MAR25
Date			MAR25	MW
Drawn			DO	DO
Check			-	-