

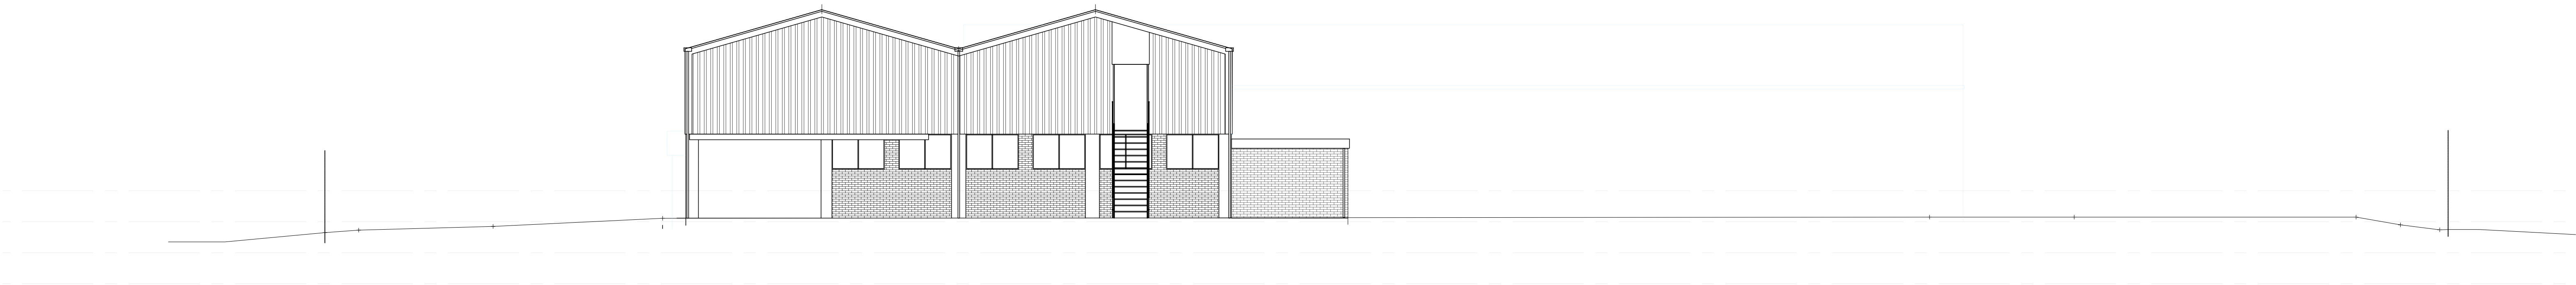
 



EXISTING NORTH ELEVATION (TANK FARM)
(SCALE 1:100)

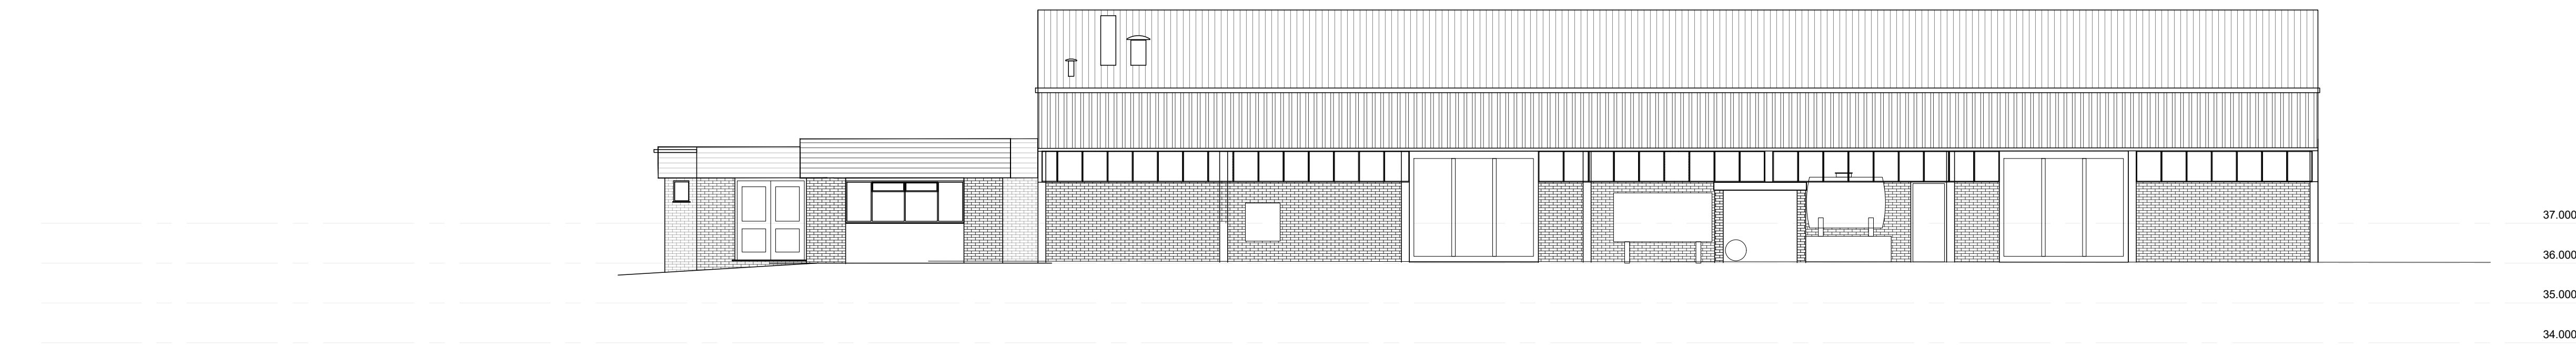


EXISTING SOUTH ELEVATION (TANK FARM)
(SCALE 1:100)

 

EXISTING SOUTH ELEVATION (WORKSHOP)
(SCALE 1:100)

 

EXISTING NORTH ELEVATION (WORKSHOP)
(SCALE 1:100)

 

FOR APPROVAL

Revision	By	Check	Date	Description
Partington Associates Partington & Associates Limited Structural Design Consultants 13 Gillibrand Street Chorley Lancashire PR7 2EJ Tel: 01257 249863 e-mail: admin@partington-associates.com www.partington-associates.com				
Client: SPEEDY FUELS & LUBRICANTS LTD.				Scale @A0: 1:200
Project: OLD BATH ROAD CHARVIL READING (RG10 9QJ)				Date: MAR25 Drawn: MW
Title: EXISTING SITE - ELEVATIONS (SHEET 2)				Check: DO
Job No. 5104-24		Dwg No. 52	Rev. -	Approved: -