



LIGHTING COLUMNS TO SPECIALIST MANUFACTURERS
DESIGN, DETAIL & SPECIFICATION / IN ACCORDANCE
WITH BS EN 12464-2 : 2014
(LIGHTING OF OUTDOOR WORK PLACES).
LIGHTING POLES TO BE 8.0m HIGH (DOWN LIT).
REFER TO LIGHTING PLAN FOR ARRANGEMENT.

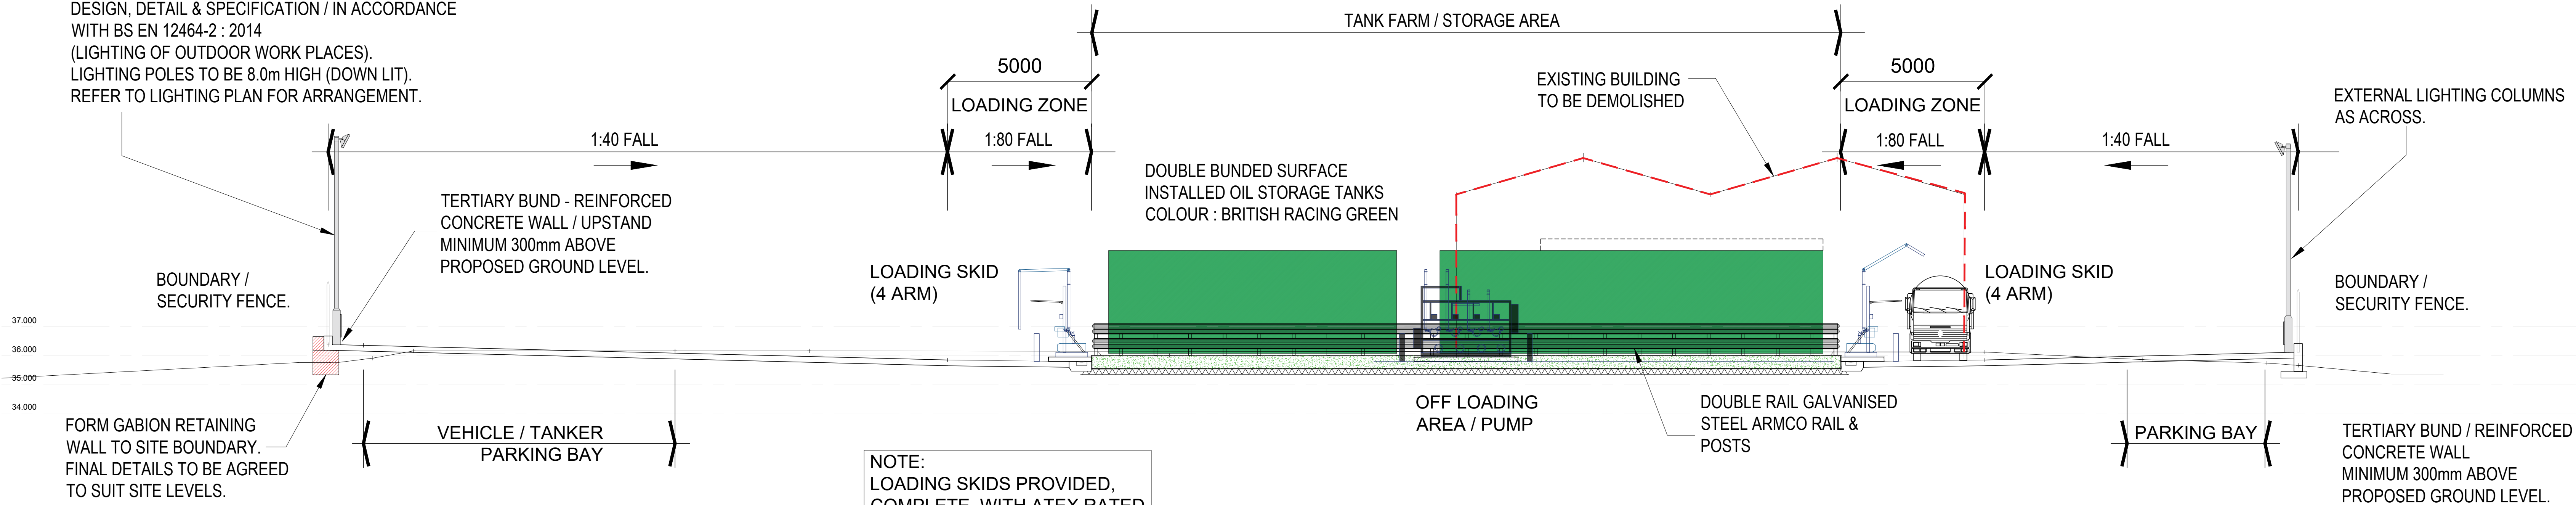

PROPOSED NORTH ELEVATION (TANK FARM)
(SCALE 1:100)



LIGHTING COLUMNS TO SPECIALIST MANUFACTURERS
DESIGN, DETAIL & SPECIFICATION / IN ACCORDANCE
WITH BS EN 12464-2 : 2014
(LIGHTING OF OUTDOOR WORK PLACES).
LIGHTING POLES TO BE 8.0m HIGH (DOWN LIT).
REFER TO LIGHTING PLAN FOR ARRANGEMENT.

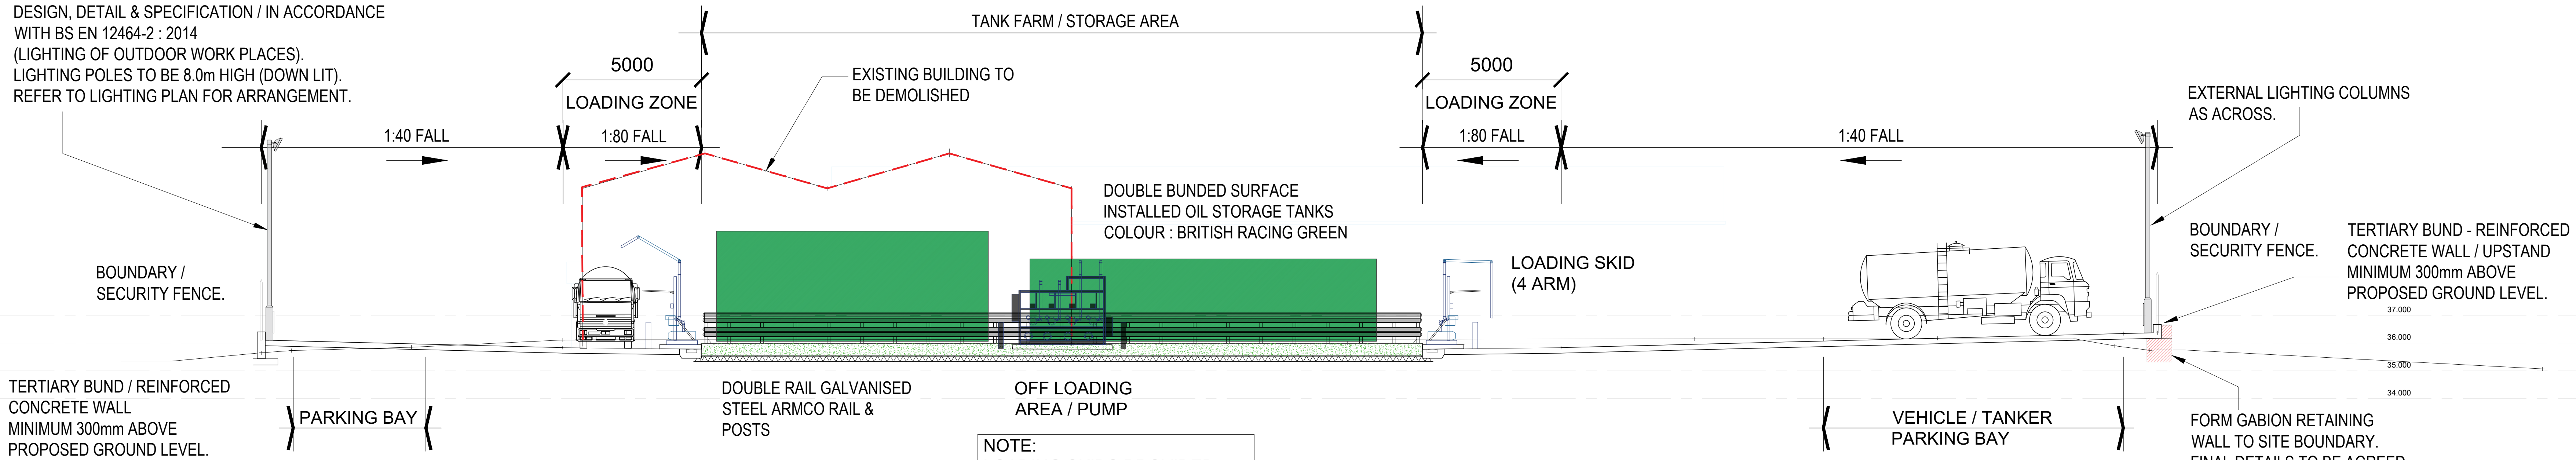

PROPOSED SOUTH ELEVATION (TANK FARM)
(SCALE 1:100)




EXISTING BUILDING
TO BE DEMOLISHED

3000

TWO TIER CYCLE STORE.
PROVISION FOR 20 No BIKES.
DETAIL / SPECIFICATION TBC

PROPOSED SOUTH ELEVATION (WORKSHOP)
(SCALE 1:100)

 

EXISTING ROOF SHEETS TO BE REPLACED / OVERCLAD
WITH PROFILED STEEL SHEETS - PLASTISOL (PVC) COATED
COLOUR : COLOUR TO BE AGREED WITH LPA
ALL VERGE CAPPING / TRIMS ETC. (COLOUR TO BE AGREED)

NEW ROLLER
SHUTTER DOOR


EXISTING BUILDING
TO BE DEMOLISHED

EXISTING DOOR OPENING TO BE INFILLED.
FINISHES : BWK TO MATCH EXISTING / STEEL
PLASTISOL COATED SHEETING
(COLOUR - COLOUR TO BE AGREED WITH LPA)

TWO TIER CYCLE STORE.
PROVISION FOR 20 No BIKES.
DETAIL / SPECIFICATION TBC

EXISTING BUILDING
TO BE DEMOLISHED

PROPOSED NORTH ELEVATION (WORKSHOP)
(SCALE 1:100)

 

FOR APPROVAL

Revision	By	Check	Date	Description
Partington & Associates Limited Structural Design Consultants				
13 Gillibrand Street Chorley Lancashire PR7 2EJ				
Tel: 01257 249663 e-mail: admin@partington-associates.com www.partington-associates.com				
Client: SPEEDY FUELS & LUBRICANTS LTD.				Scale @A1 1:200
Project: OLD BATH ROAD CHORLEY READING (RG10 1QJ)				Date: MAR25
Title: PROPOSED SITE - ELEVATIONS (SHEET 2)				Drawn: MW
Job No: 5104-24				Check: DO
Dwg No: 63				Rev: .
				Approved: