


GENERAL NOTES

This drawing is to be read in conjunction with all relevant Partington & Associates, architects, service engineers and subcontractor drawings.

Review all drawings and report any discrepancies to Partington & Associates prior to commencement.

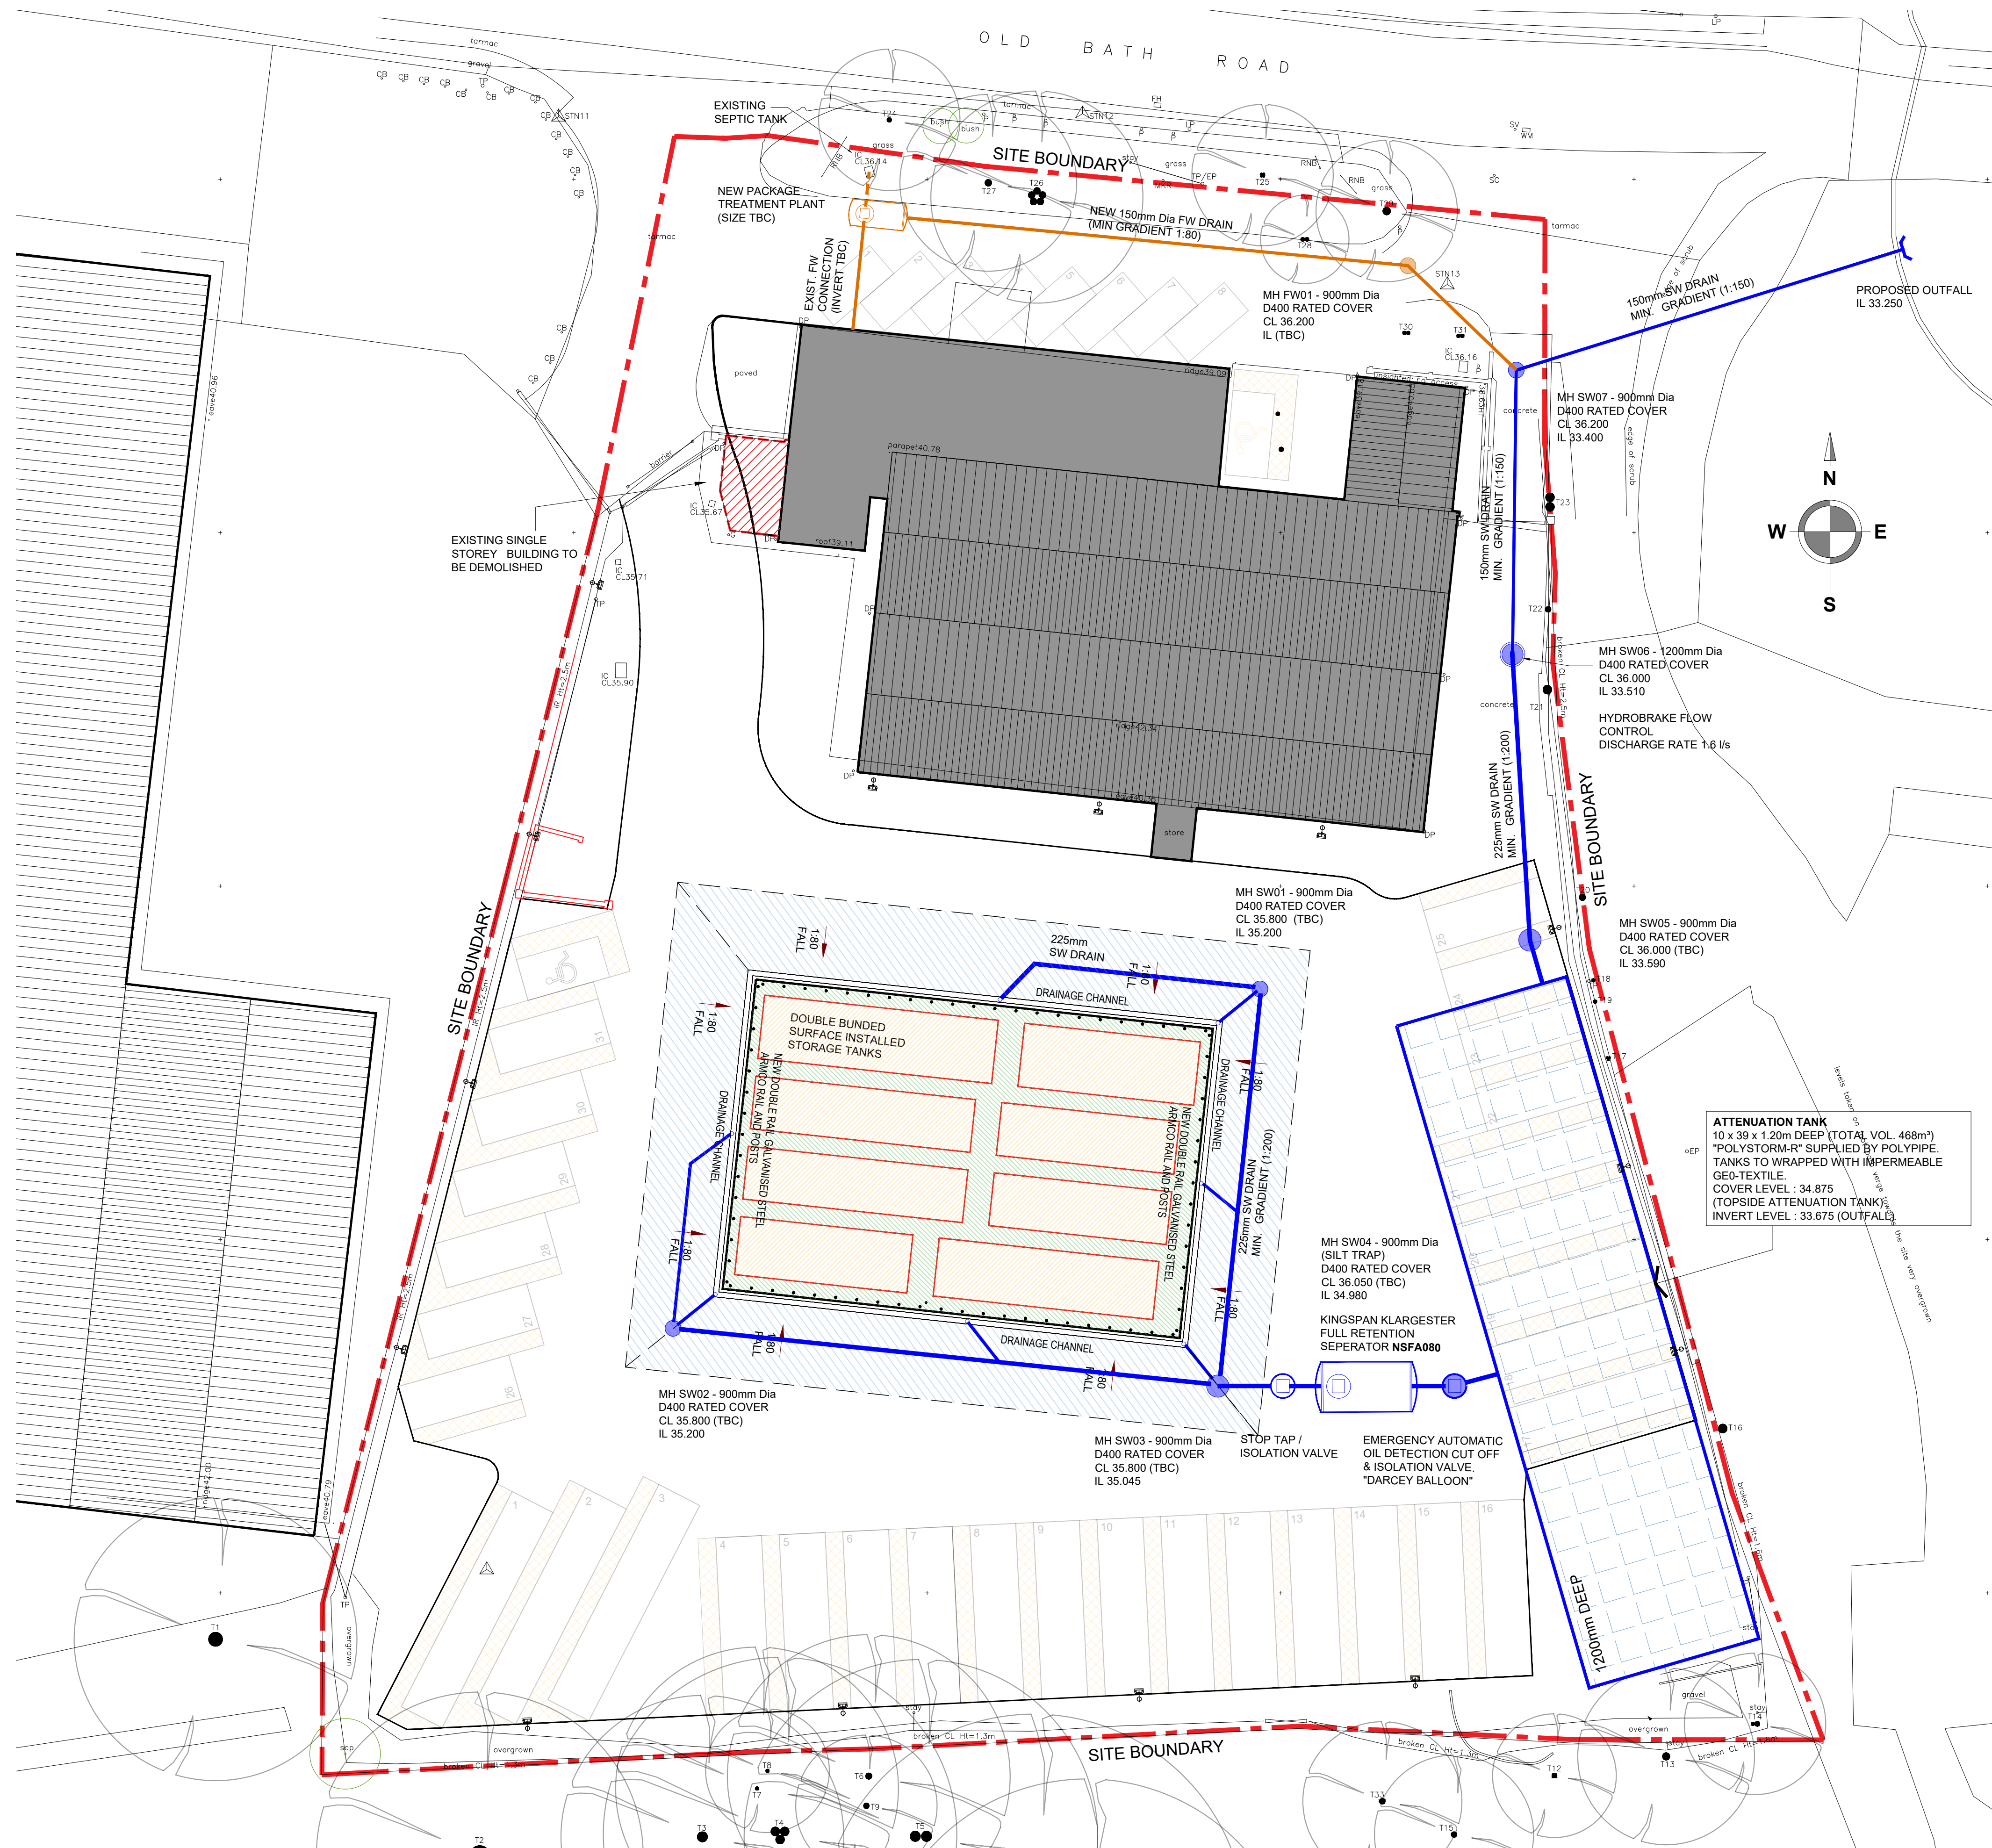

0 1m 2m 3m 4m 5m 6m 7m 8m 9m 10m (scale 1:100)

0 2m 4m 6m 8m 10m 20m (scale 1:200)

FOR APPROVAL

Revision	By	Check	Date	Description	
 Partington & Associates Limited Structural Design Consultants 13 Gillibrand Street Chorley Lancashire PR7 2EJ Tel: 01257 249863 e-mail: admin@partington-associates.com www.partington-associates.com					
Client	SPEEDY FUELS & LUBRICANTS LTD.			Scale @A1	1:200 / 1:100
Project	OLD BATH ROAD CHARVIL READING (RG10 9QJ)			Date	MAR'25
				Drawn	MW
Title	PROPOSED DRAINAGE LAYOUT			Check	DO
Job No.	5104-24	Dwg No.	70	Rev.	-
				Approved	-