



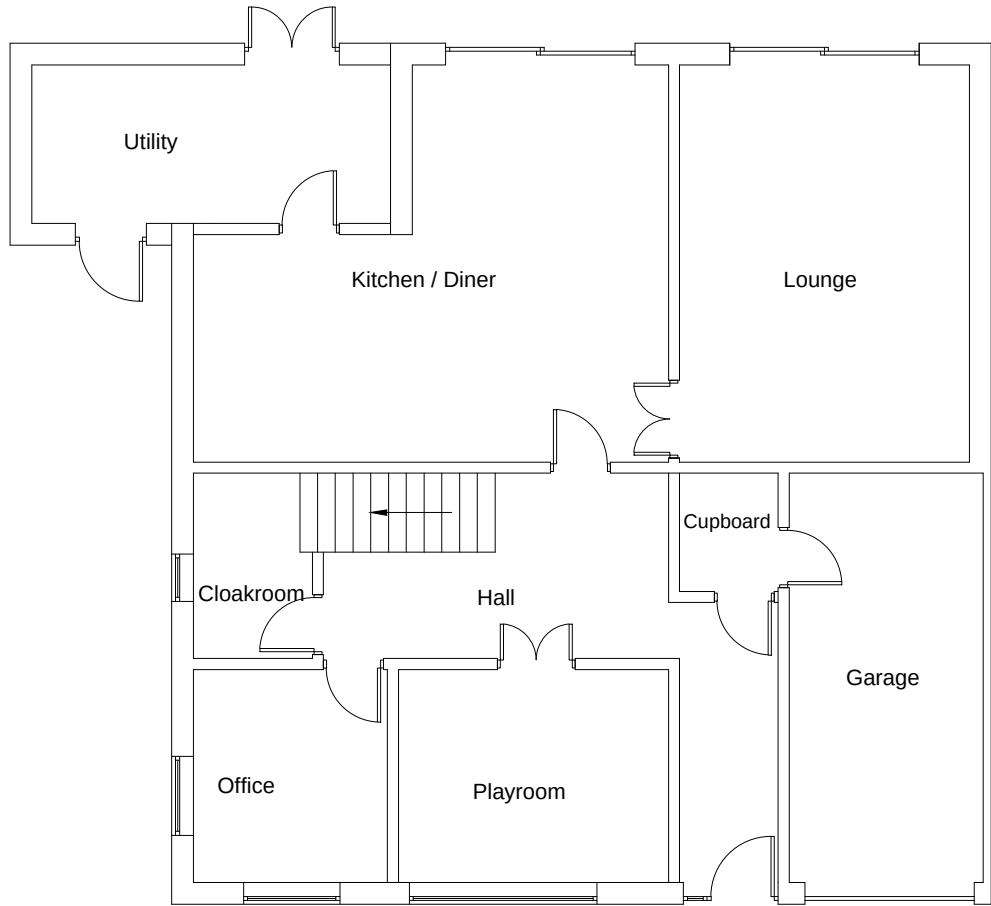

Existing Ground Floor

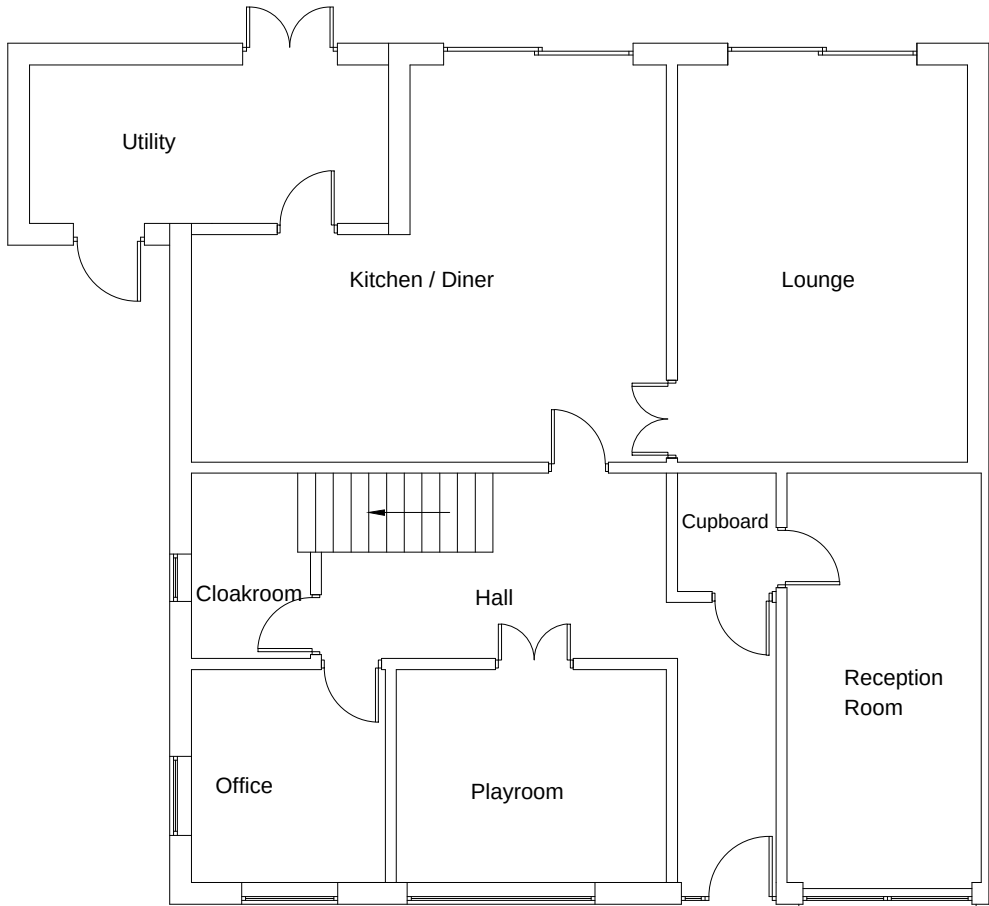


Proposed Ground Floor



Existing Front Elevation



Proposed Front Elevation
Window and cladding to match existing.

 

SCALE 1:100 on A3

CLIENT: Mr & Mrs McCabe		PROJECT: 4 Wallner Way Wokingham RG40 2JY	
SCALE: 1-100 (A3 ORIGINAL)		DRAWING: Garage Conversion Elevations as Existing & Proposed	
DRAWN: JMc.			Revision 09-09-25
DATE: August 2025			