

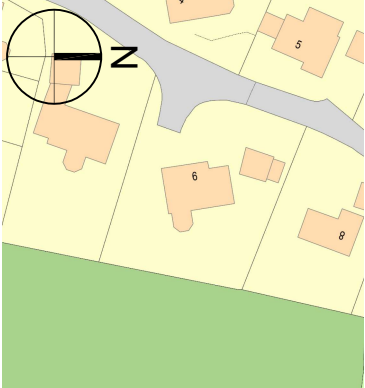


Contractors and consultants are not to scale dimensions from this drawing

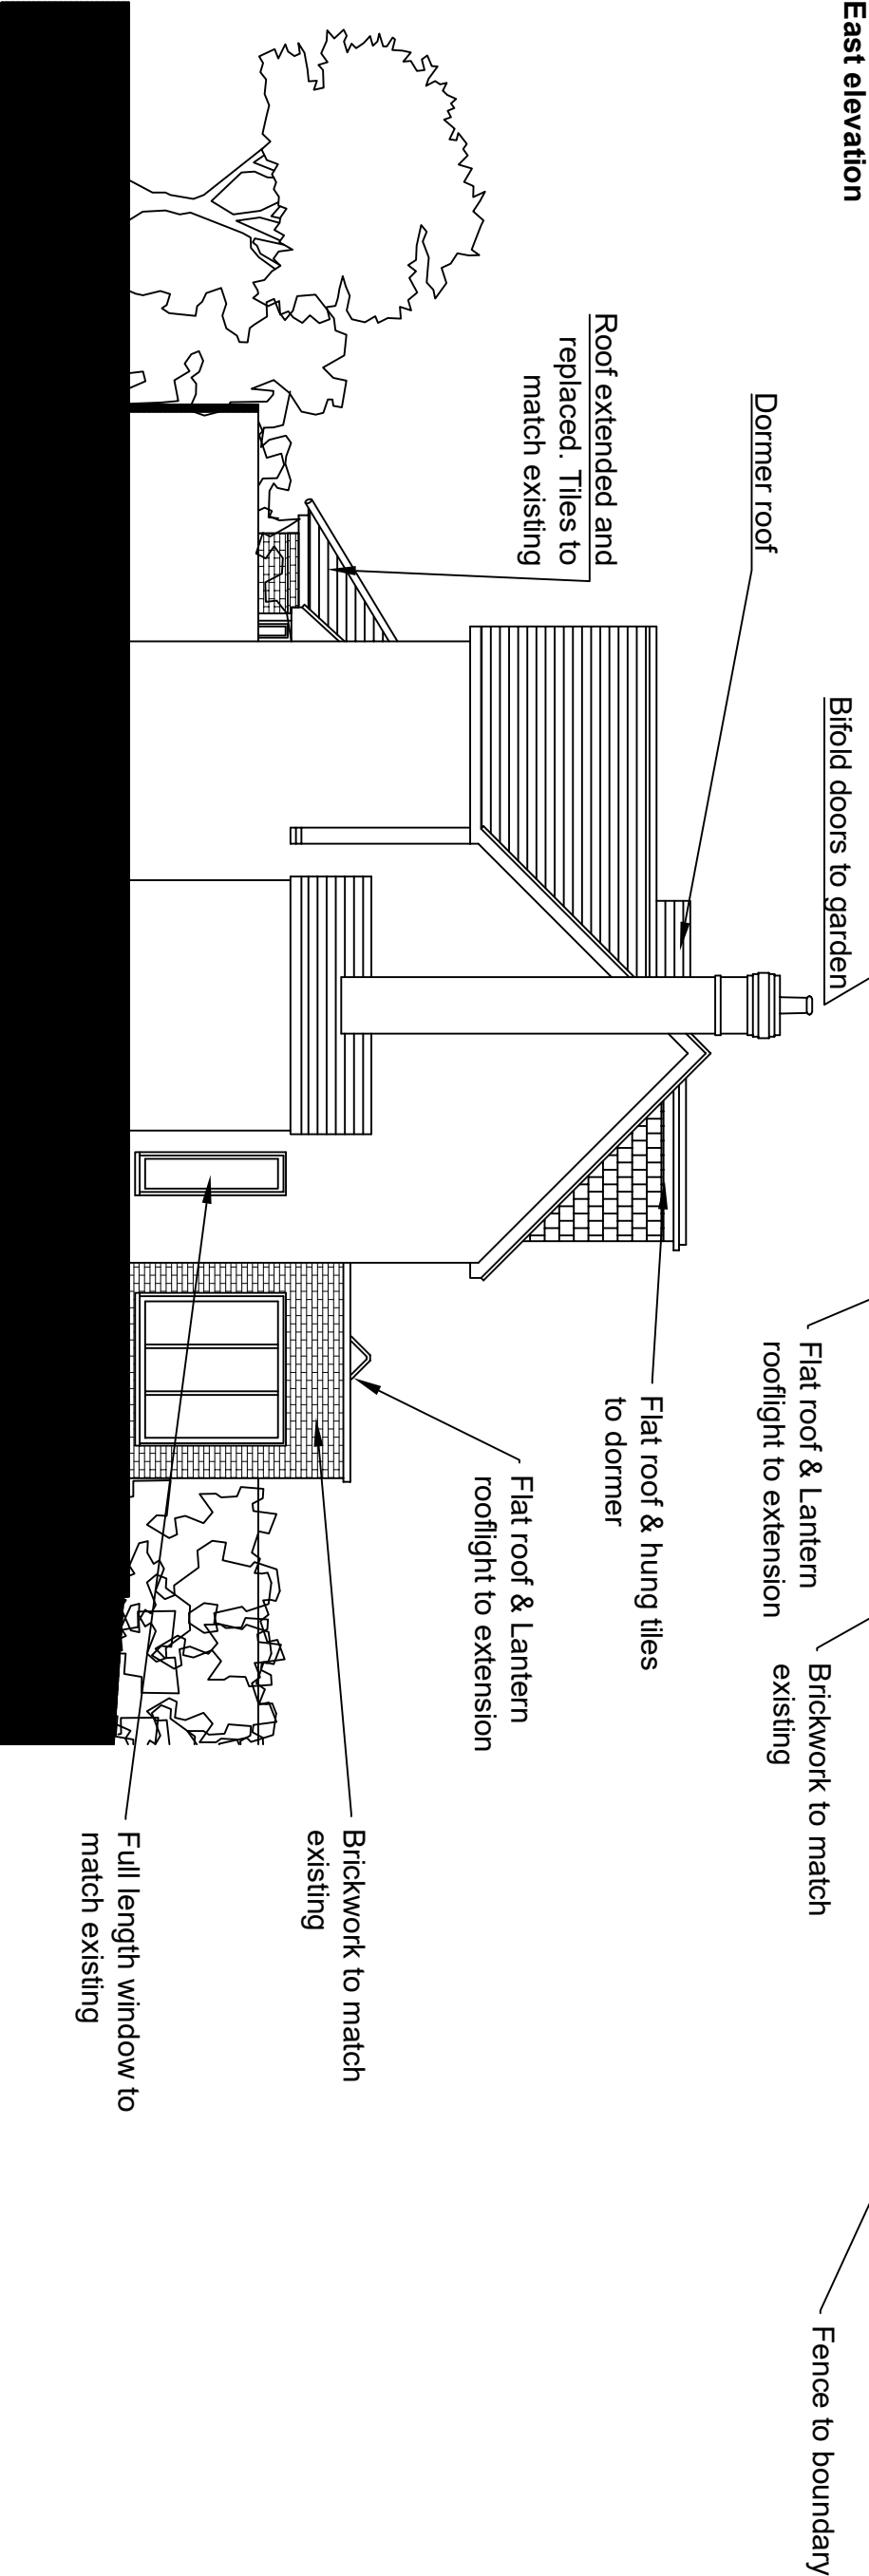

Location plan (not to scale)

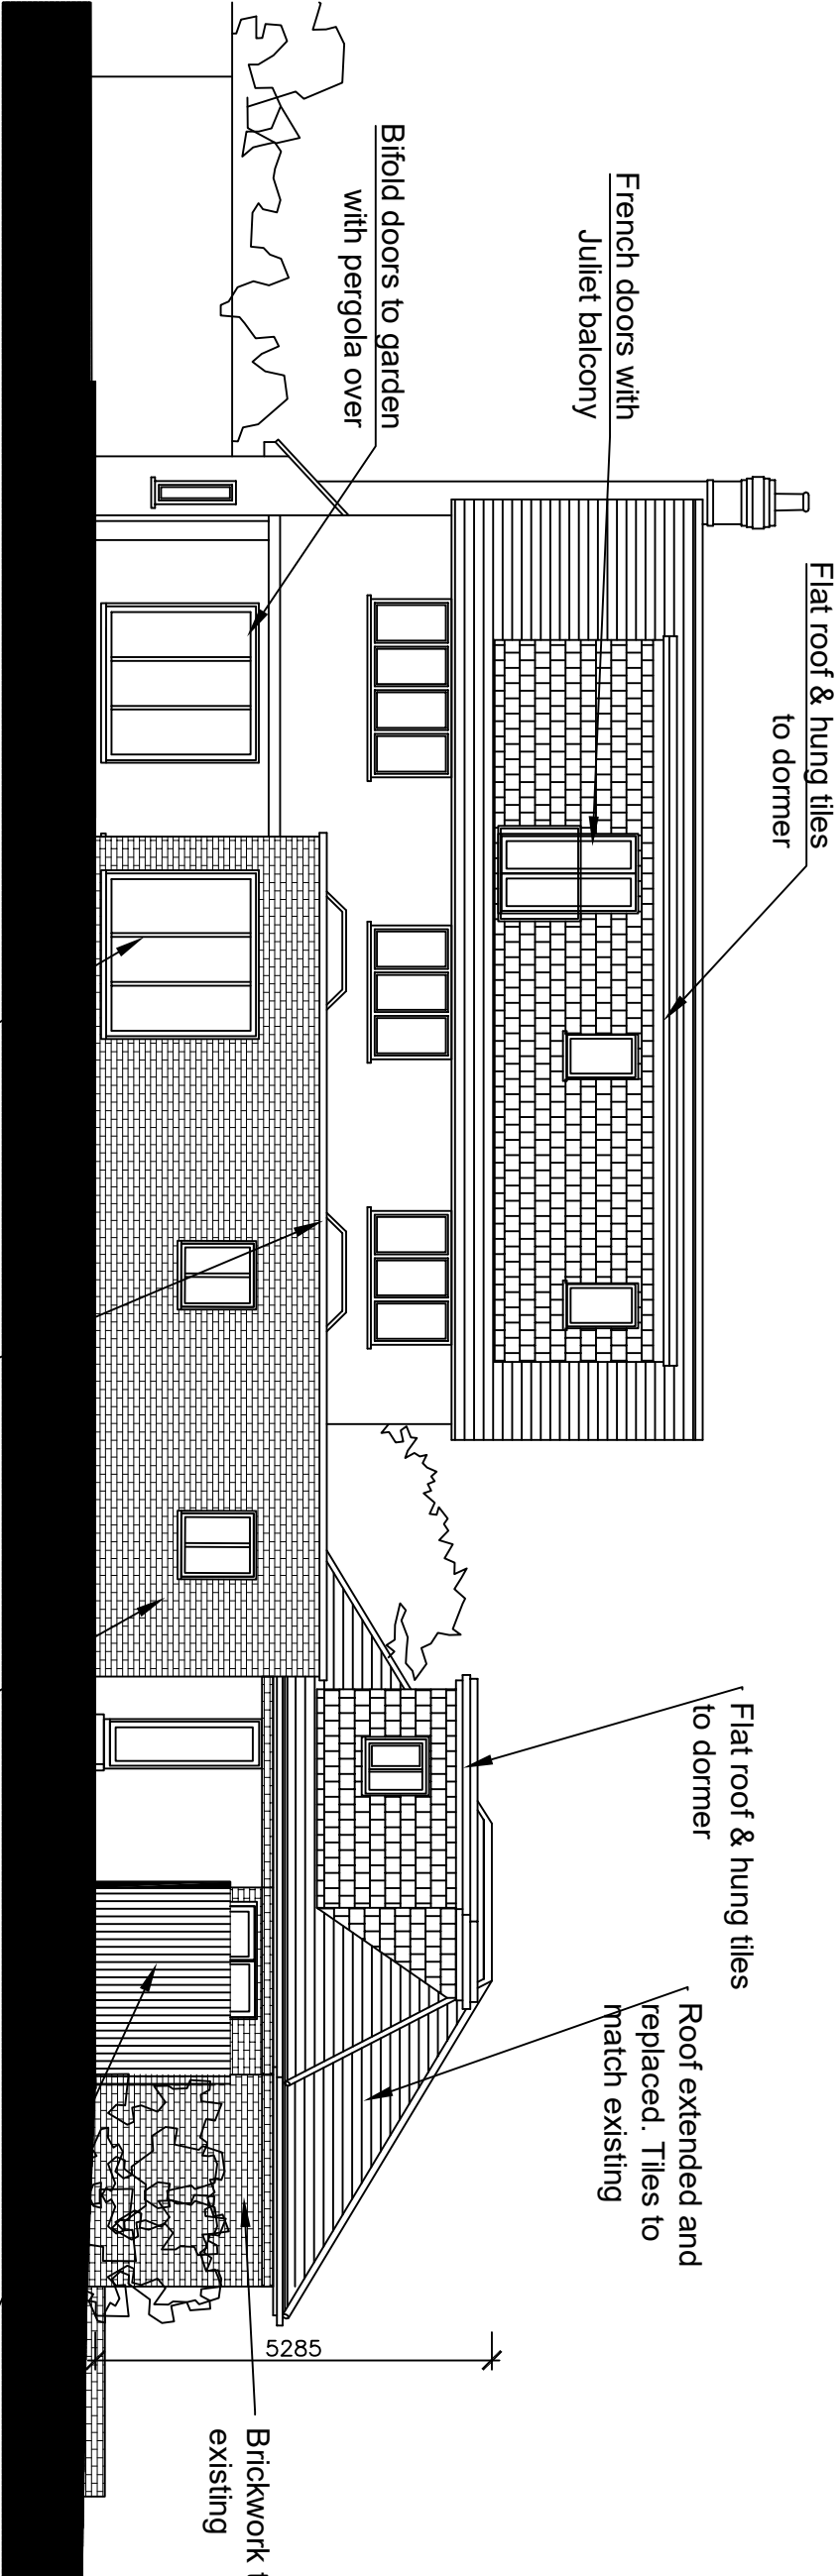

South elevation



SARAH GOULD

ARCHITECTS

sarahgouldarchitects@gmail.com

Client

Mr & Mrs Batista

Project

9 Hart Dyke Close, Wokingham

Description

Proposed elevations

012.5510

SCALE BAR 1:100

Revision	Date	Description
P	08-09-25	Planning application amendments

Status

Planning

Scale

1:100@A3

Job Number

062

Drawn By

SG

Drawing Number

05-06

Date

Mar 25

Revision

P