



Contractors and consultants are not to scale dimensions from this drawing

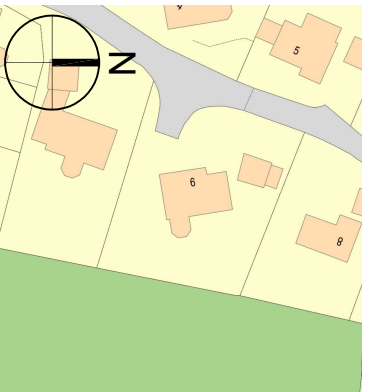

Location plan (not to scale)



West elevation

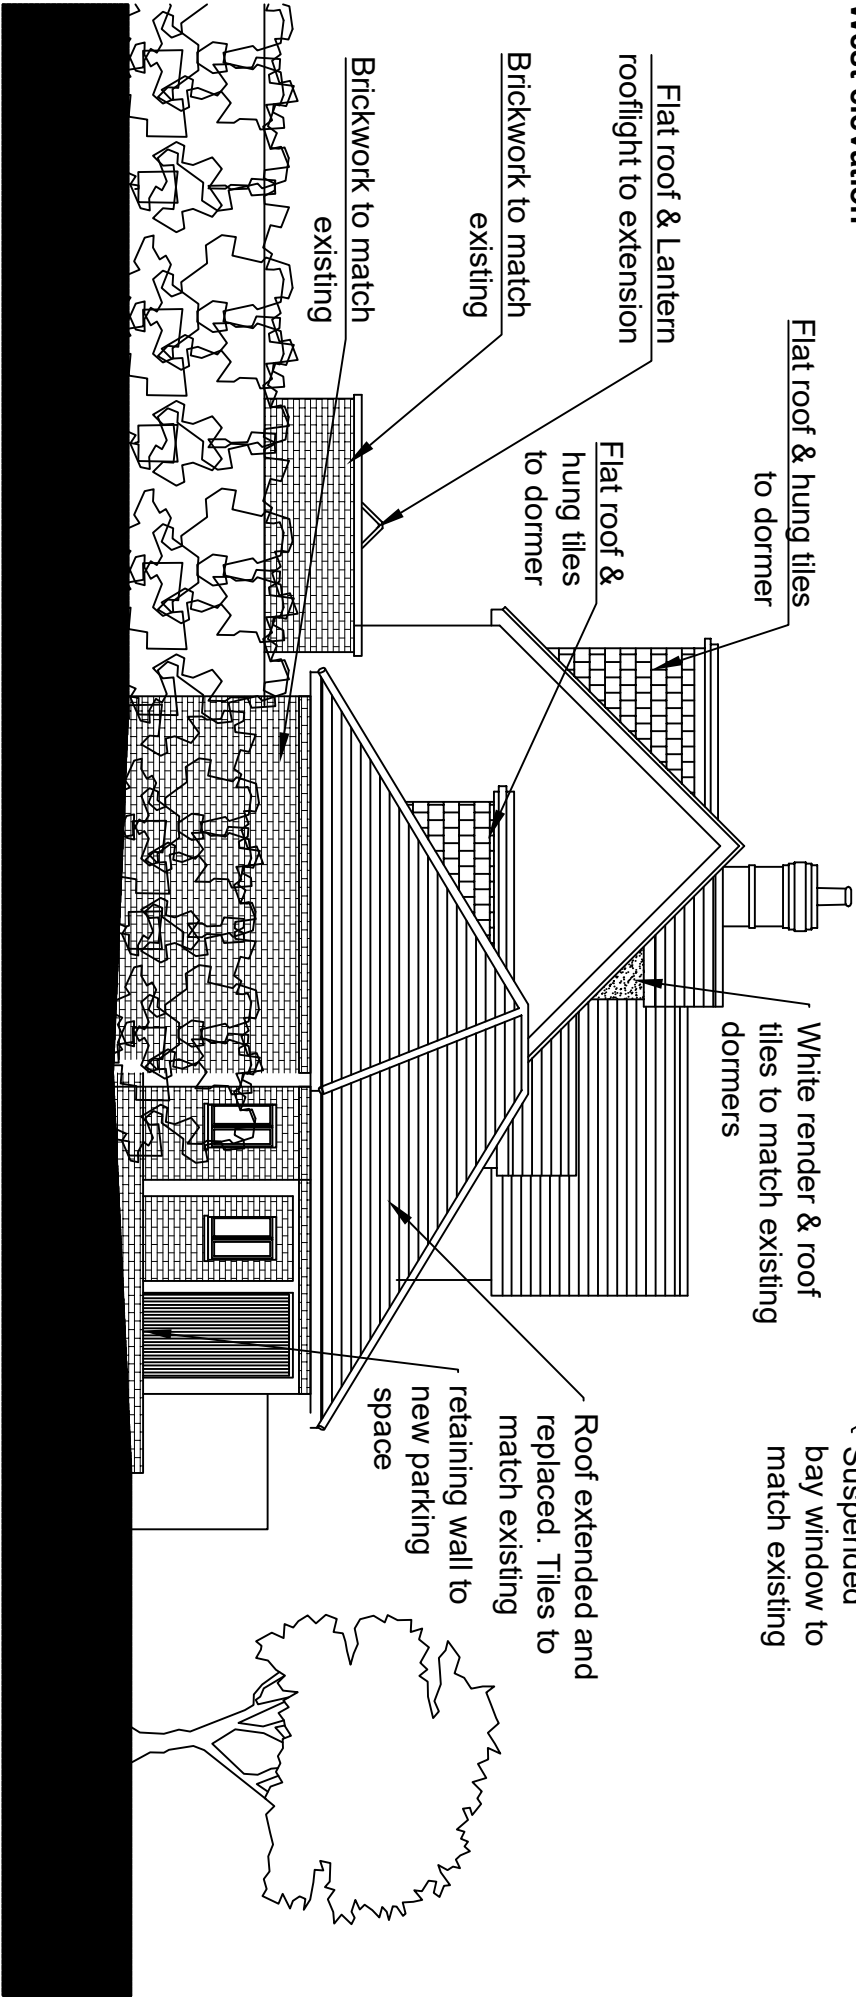

North elevation



SARAH GOULD

ARCHITECTS

sarahgouldarchitects@gmail.com

Client

Mr & Mrs Batista

Project

9 Hart Dyke Close, Wokingham

Description

Proposed elevations

012.5510

SCALE BAR 1:100

P	08-09-25	Planning application amendments
Revision	Date	Description
Status Planning Scale 1:100@A3 Job Number 062 Drawn By SG Drawing Number 05-05 Date Mar 25 Revision P		