

PLANNING

The contractor must check dimensions on site. Only figured dimensions to be worked from.

Any discrepancies must be reported to the architect before proceeding.


NOTES: This drawing is © copyright Platform 5 Architects ll

MATERIALS KEY

- 1 Light grey standing seam zinc roof
- 2 Vertical larch cladding and boardmarked concrete plinth below DPC
- 3 Polished concrete external steps
- 4 PPC aluminium framed door
- 5 PPC aluminium framed window
- 6 Polished concrete terrace
- 7 Zinc valley gutter
- 8 PPC aluminium framed rooflight
- 9 Vertical narrow larch cladding
- 10 Boardmarked concrete planters
- 11 Fireplace flue - black finish
- 12 PPC aluminium door canopy
- 13 Zinc external downpipe


FOR EXTERNAL LANDSCAPE FINISHES, REFER TO LANDSCAPE DESIGN DRAWINGS

APPROVED DRAWING  
APP. REF. 231857  
APPROVED 10/10/2023

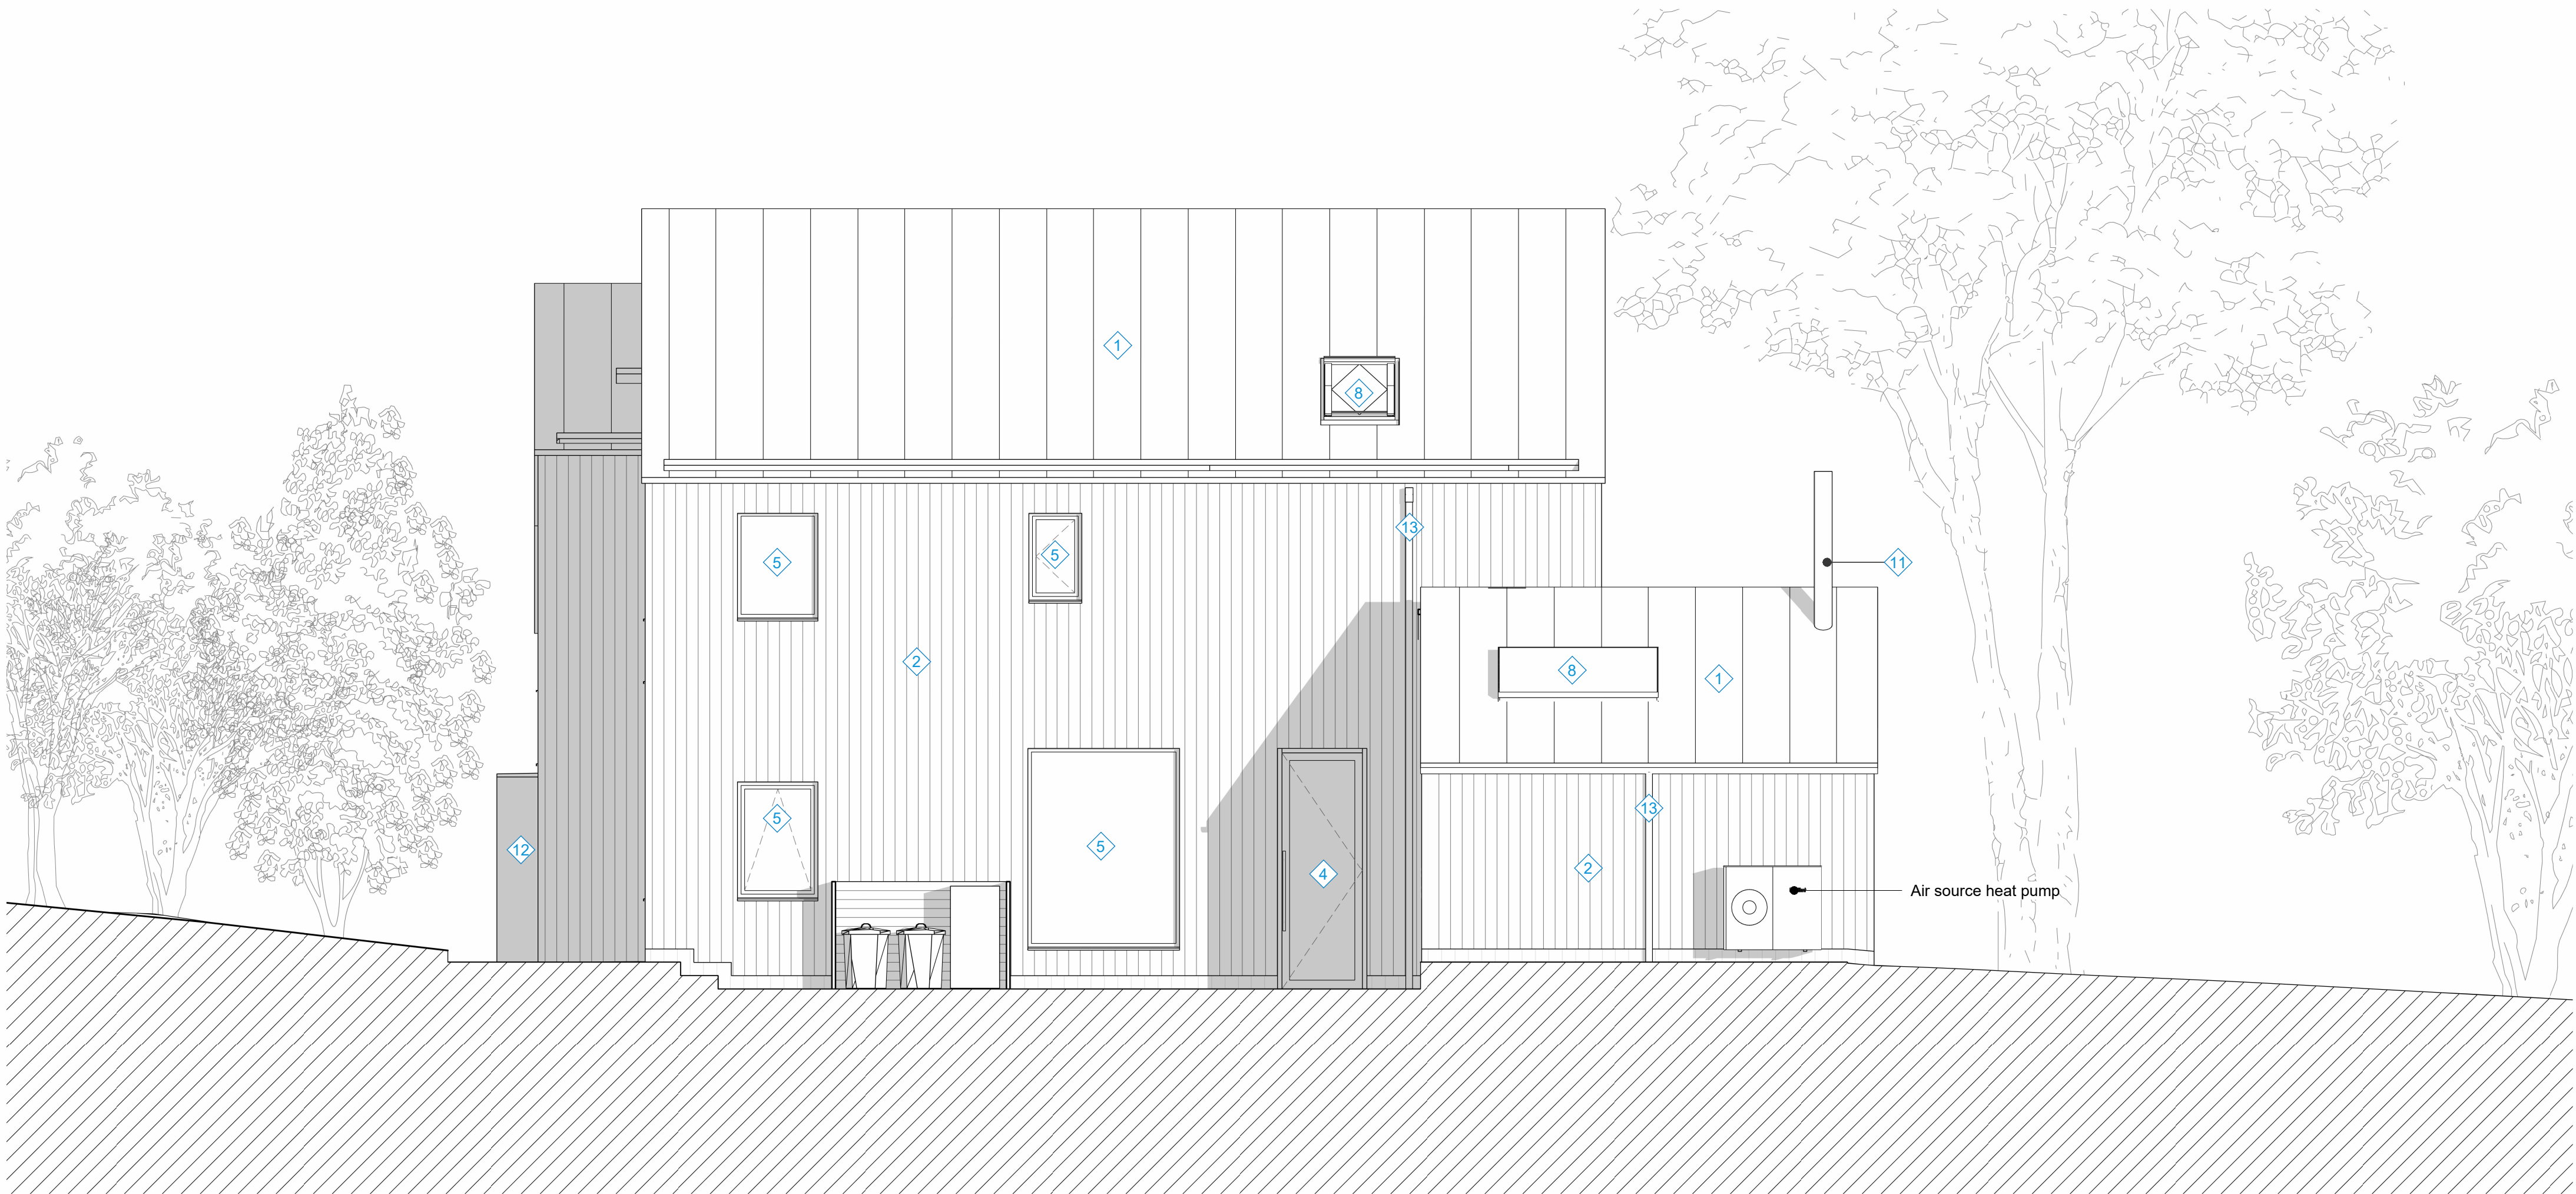

|    |          |                        |    |
|----|----------|------------------------|----|
| P6 | 31.07.23 | Issued for Planning    | MF |
| P5 | 10.03.22 | Issued for Planning    | MF |
| P4 | 25.02.22 | Issued for Planning    | MF |
| P3 | 04.02.22 | Issued for Information | MF |
| P2 | 28.01.22 | Issued for Information | MF |
| P1 | 16.09.21 | Issued for Information | MF |

| Rev. | Date | Description | Checked |
|------|------|-------------|---------|
|------|------|-------------|---------|

 

**Platform 5**  
architects

Unit 218, Brickfields  
37 Crenier Street  
London  
E2 8HD

t 020 7031 5661  
e info@platform5architects.com  
w www.platform5architects.com

|                                            |                     |                       |  |
|--------------------------------------------|---------------------|-----------------------|--|
| PROJECT TITLE:<br>Brentwode                |                     |                       |  |
| DRAWING TITLE:<br>Proposed North Elevation |                     |                       |  |
| FIRST ISSUE DATE:<br>September 2021        |                     | SCALE (B/A1):<br>1:50 |  |
| PROJECT NO.:<br>21-102                     | DRAWING NO.:<br>400 | REVISION:<br>P6       |  |