

PLANNING

The contractor must check dimensions on site. Only figured dimensions to be worked from.


Any discrepancies must be reported to the architect before proceeding.

NOTES:

MATERIALS KEY

- 1 Light grey standing seam zinc roof
- 2 Vertical larch cladding and concrete block plinth below DPC
- 3 Natural stone / polished concrete external steps
- 4 PPC aluminium framed door
- 5 PPC aluminium framed window
- 6 Natural stone / polished concrete terrace
- 7 Zinc valley gutter
- 8 PPC aluminium framed rooflight
- 9 Vertical narrow larch cladding
- 10 Permeable gravel finish
- 11 Fireplace flue - stainless steel finish
- 12 PPC aluminium door canopy
- 13 Zinc external downpipe
- 14 Low profile solar PV panels, clipped to metal roof seams. Max. projection from roof = 60mm

FOR EXTERNAL LANDSCAPE FINISHES,
REFER TO LANDSCAPE DESIGN DRAWINGS

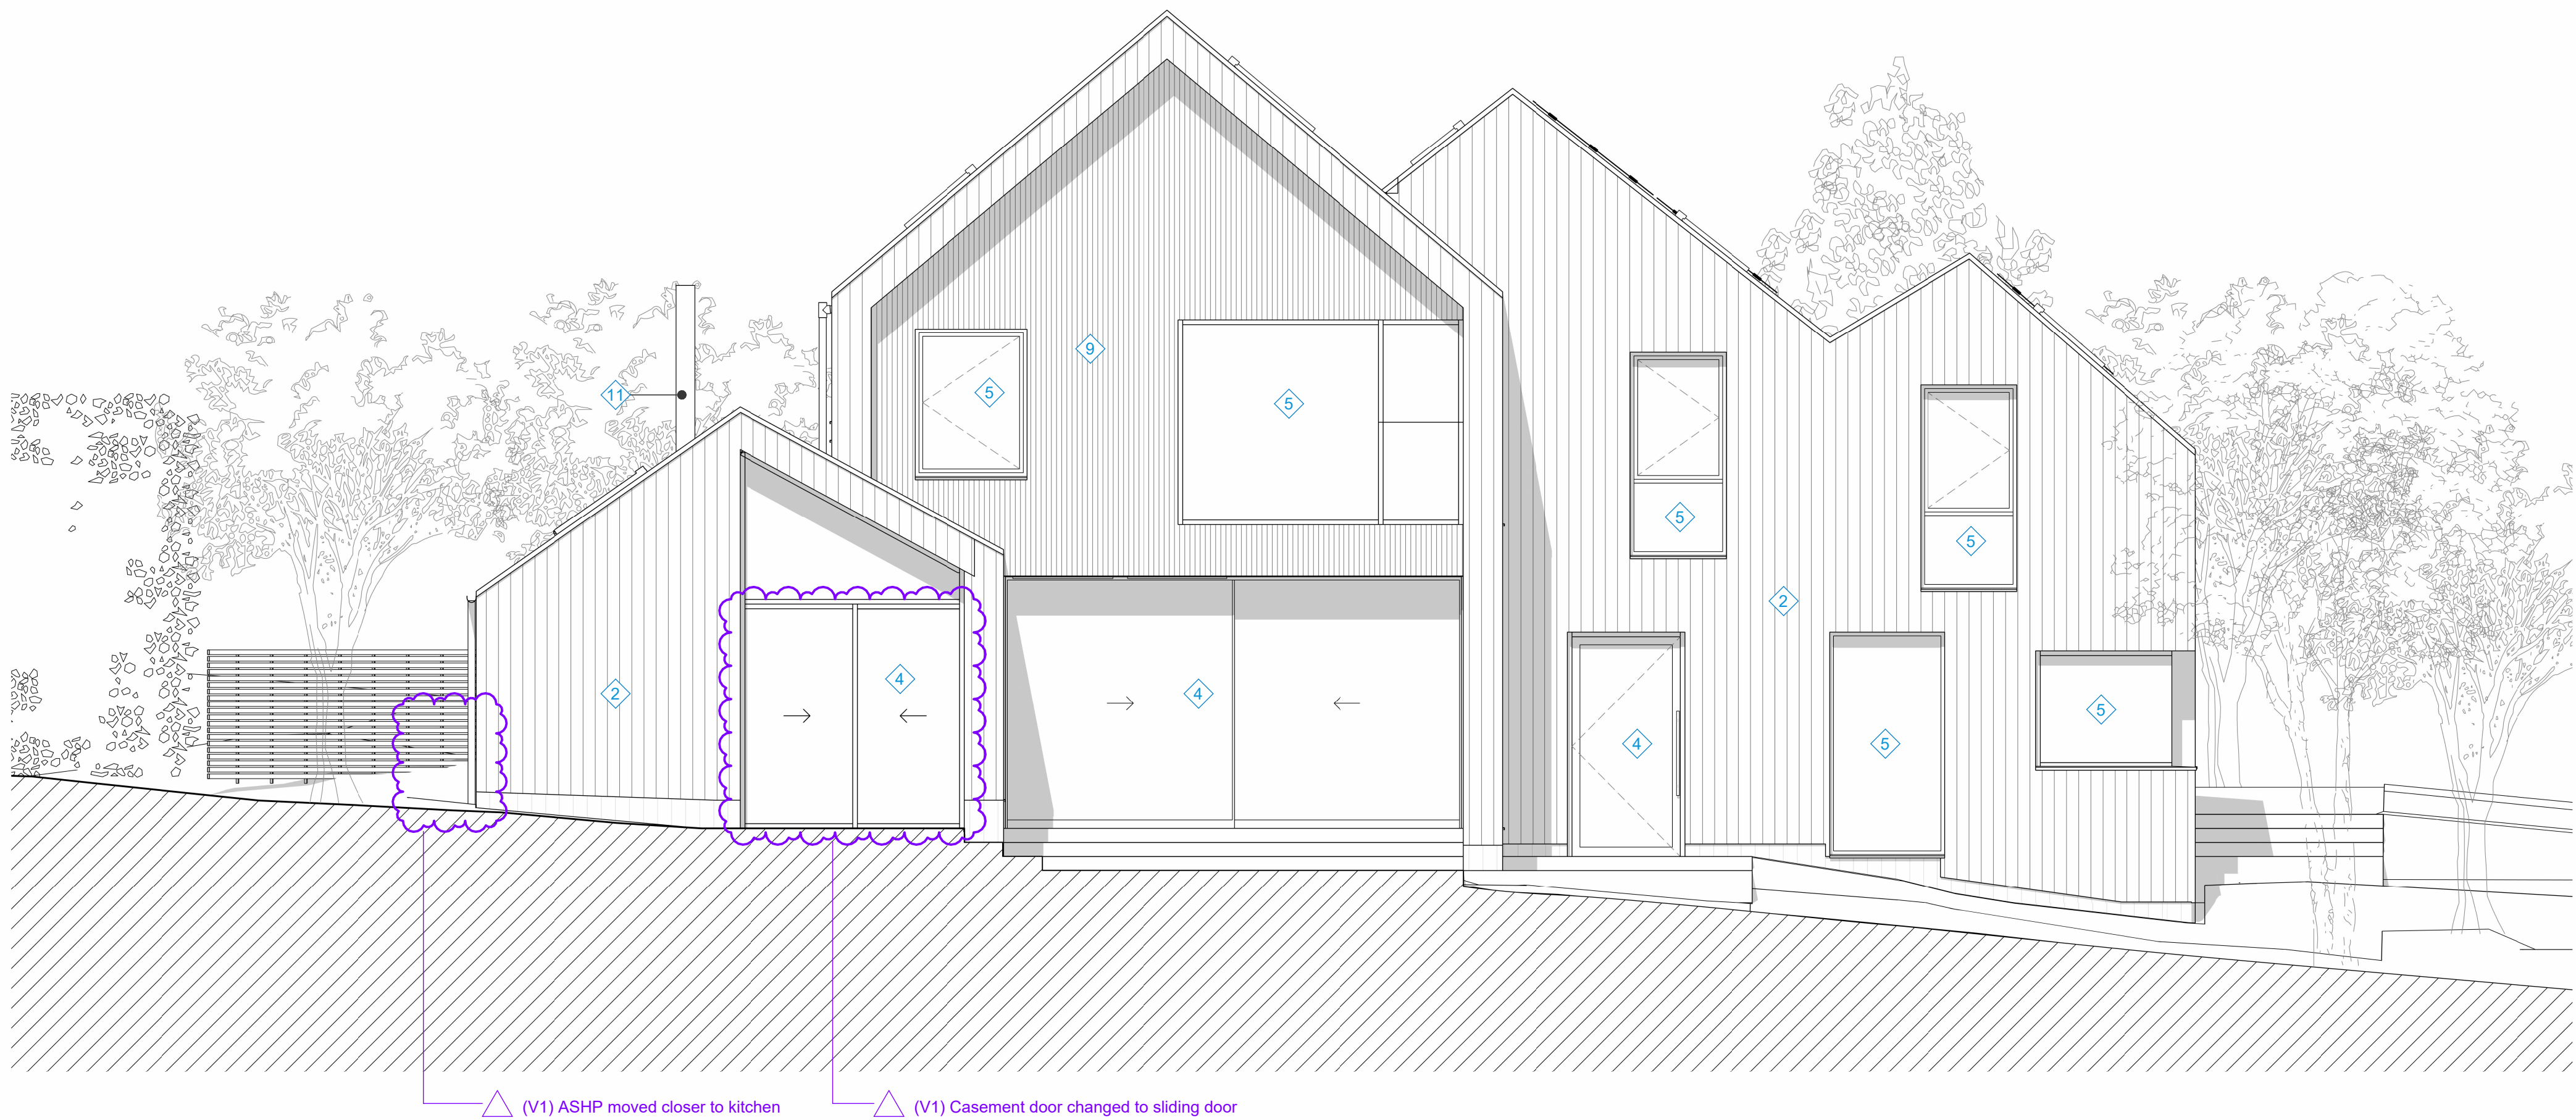


(V1) ASHP moved closer to kitchen

(V1) Casement door changed to sliding door

V1	13.03.25	Issued for S73	MF
P5	31.07.23	Issued for Planning	MF
P4	25.02.22	Issued for Planning	MF
P3	04.02.22	Issued for Information	MF
P2	28.01.22	Issued for Information	MF
P1	16.09.21	Issued for Information	MF

Rev.	Date	Description	Checked
------	------	-------------	---------

 

Platform 5
architects

Unit 218, Brickfields
37 Crenner Street
London
E2 8HD

t 020 7031 5661
e info@platform5architects.com
w www.platform5architects.com

PROJECT TITLE: Brentwode		SCALE (B.A1): 1:50	
DRAWING TITLE: Proposed West Elevation		REVISION: V1	
FIRST ISSUE DATE: September 2021		PROJECT NO.: 21-102	
DRAWING NO.: 403		REVISION: V1	