





FRONT ELEVATION
SCALE 1:100




REAR ELEVATION
SCALE 1:100

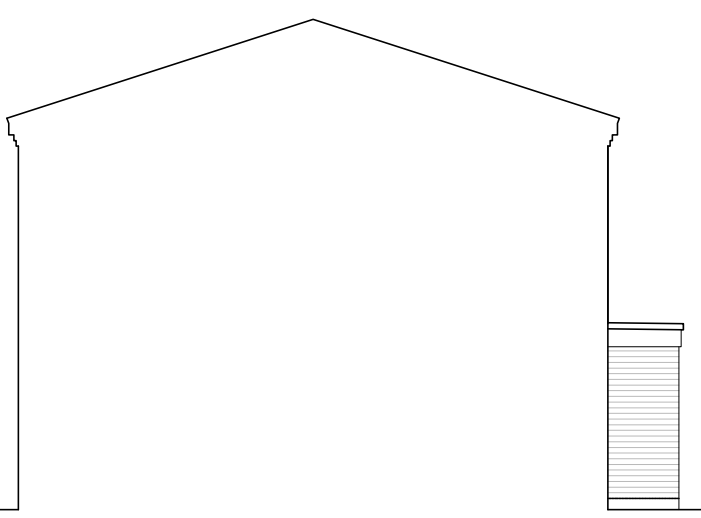



SIDE ELEVATION
SCALE 1:100

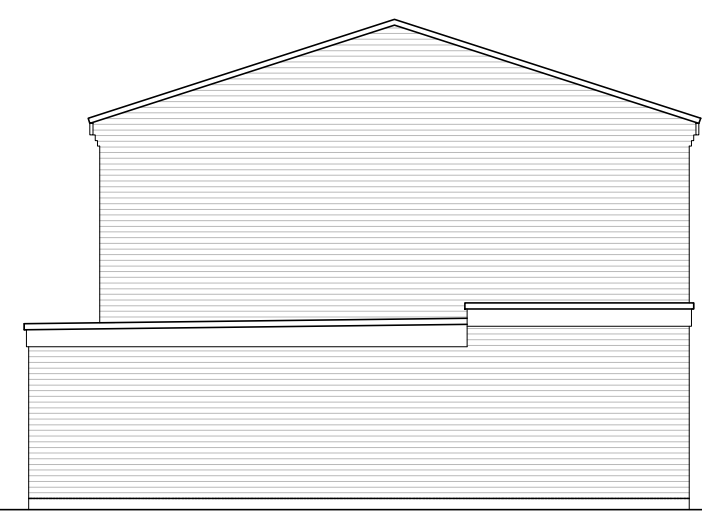

SIDE ELEVATION
SCALE 1:100

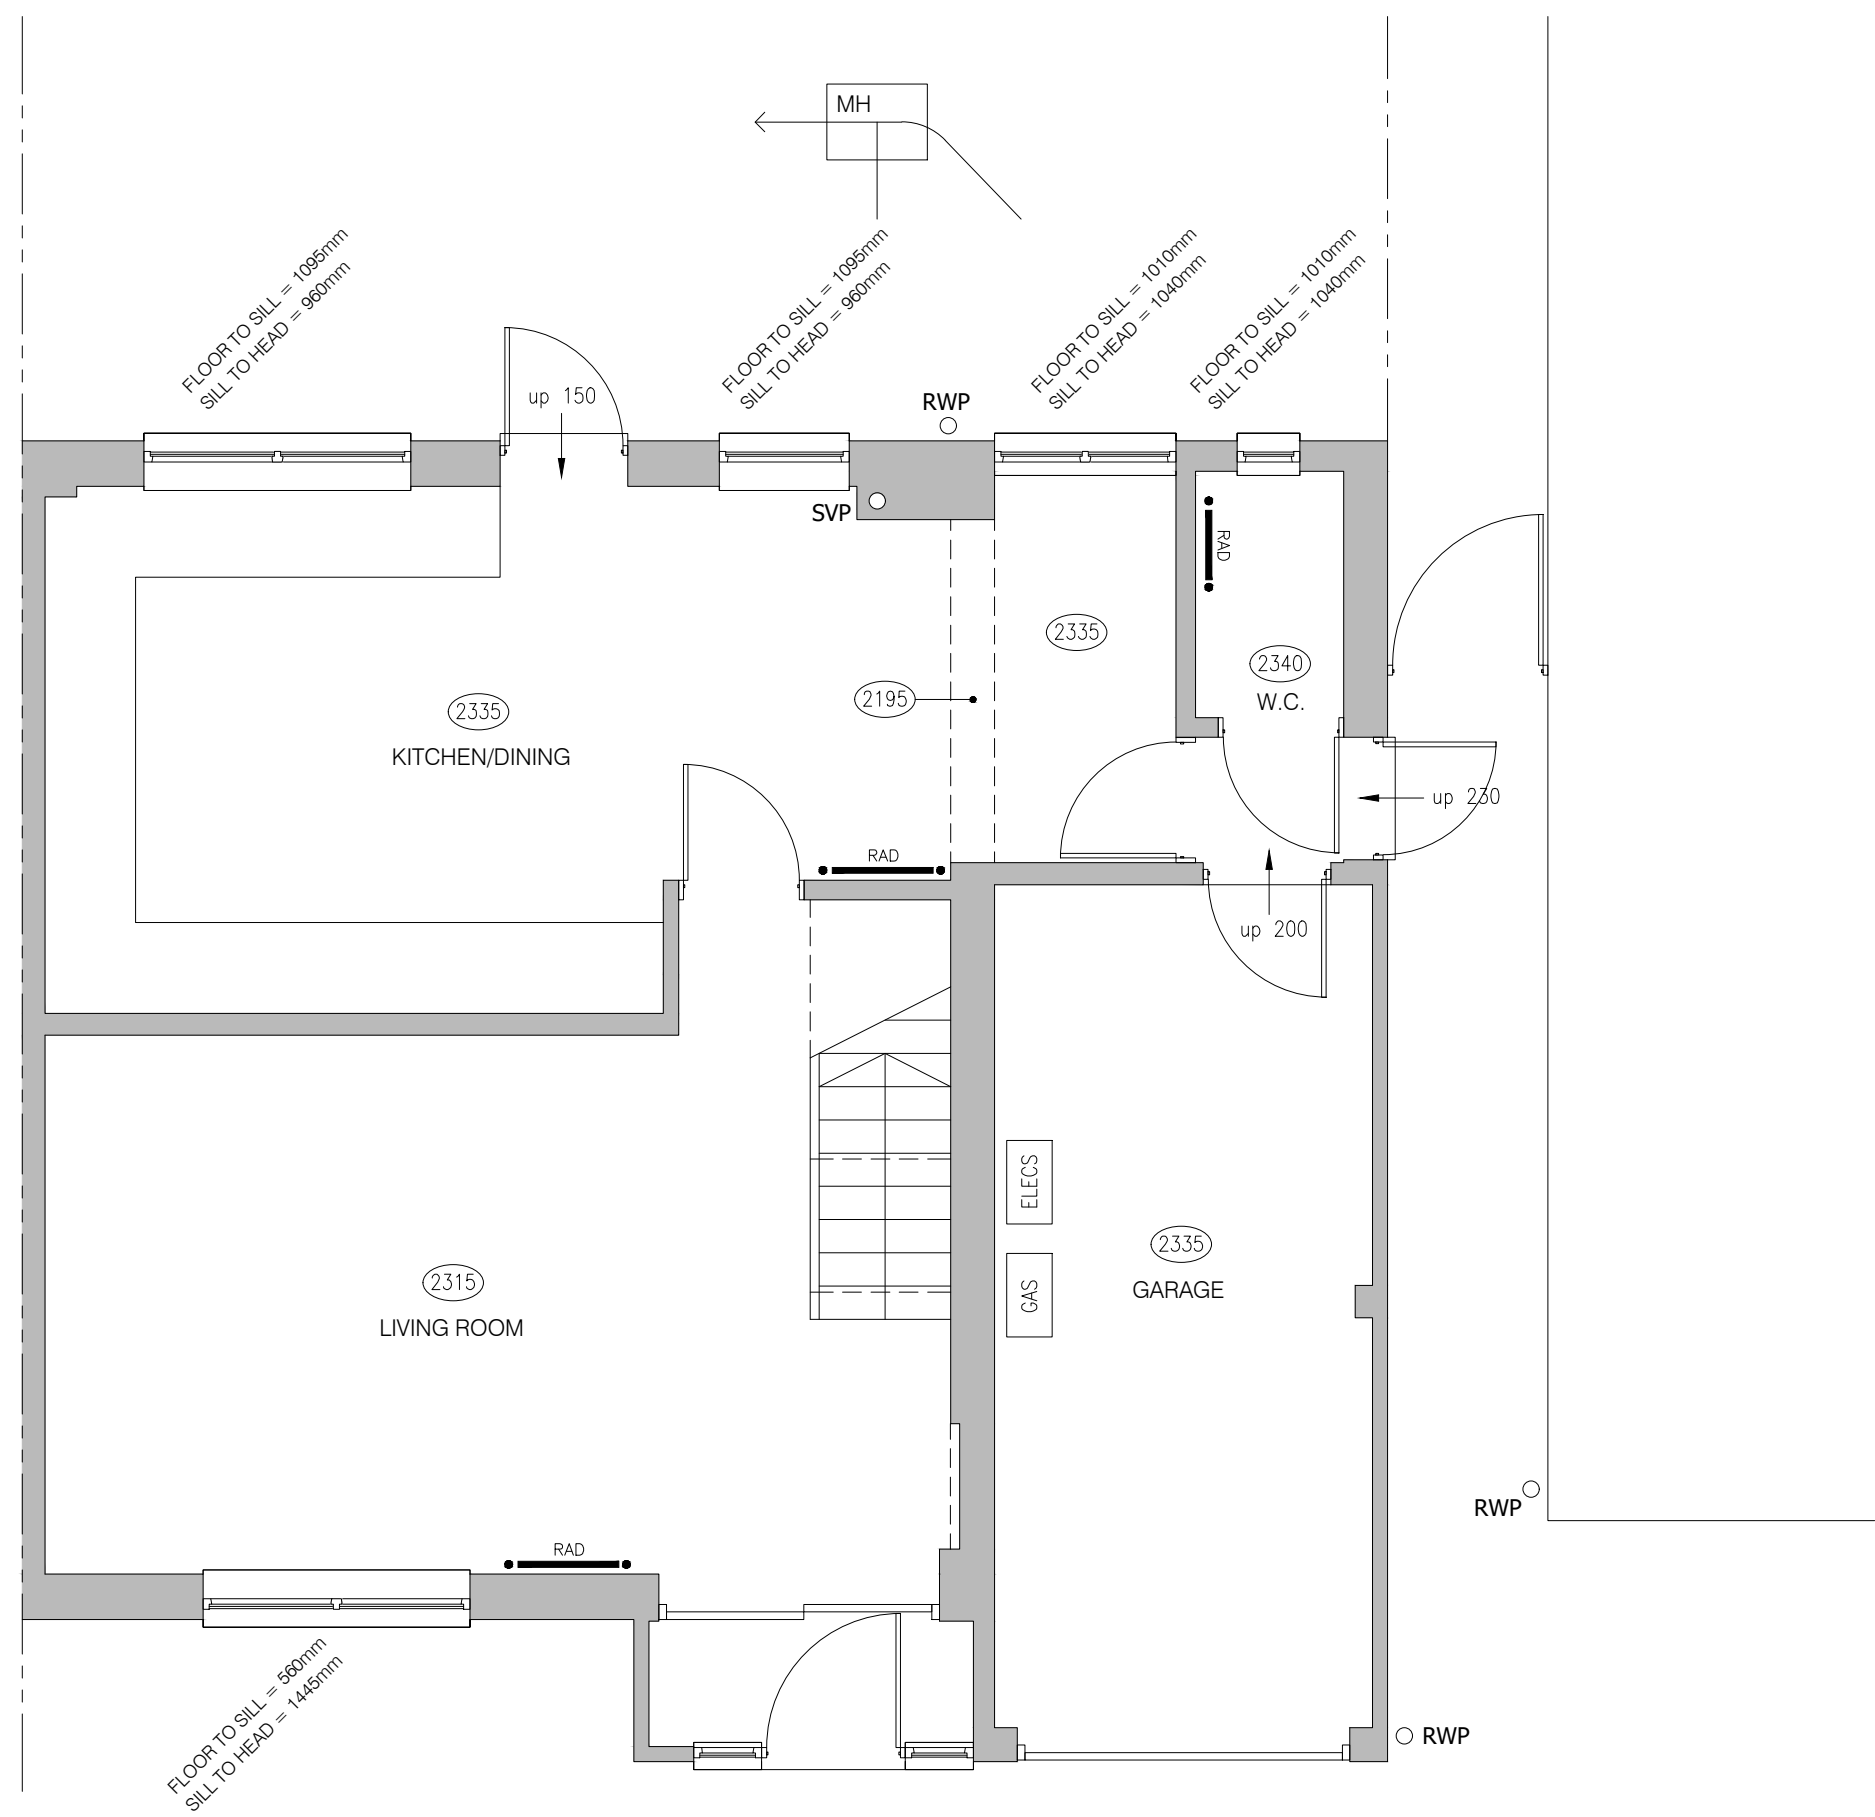

GROUND FLOOR PLAN
SCALE 1:50

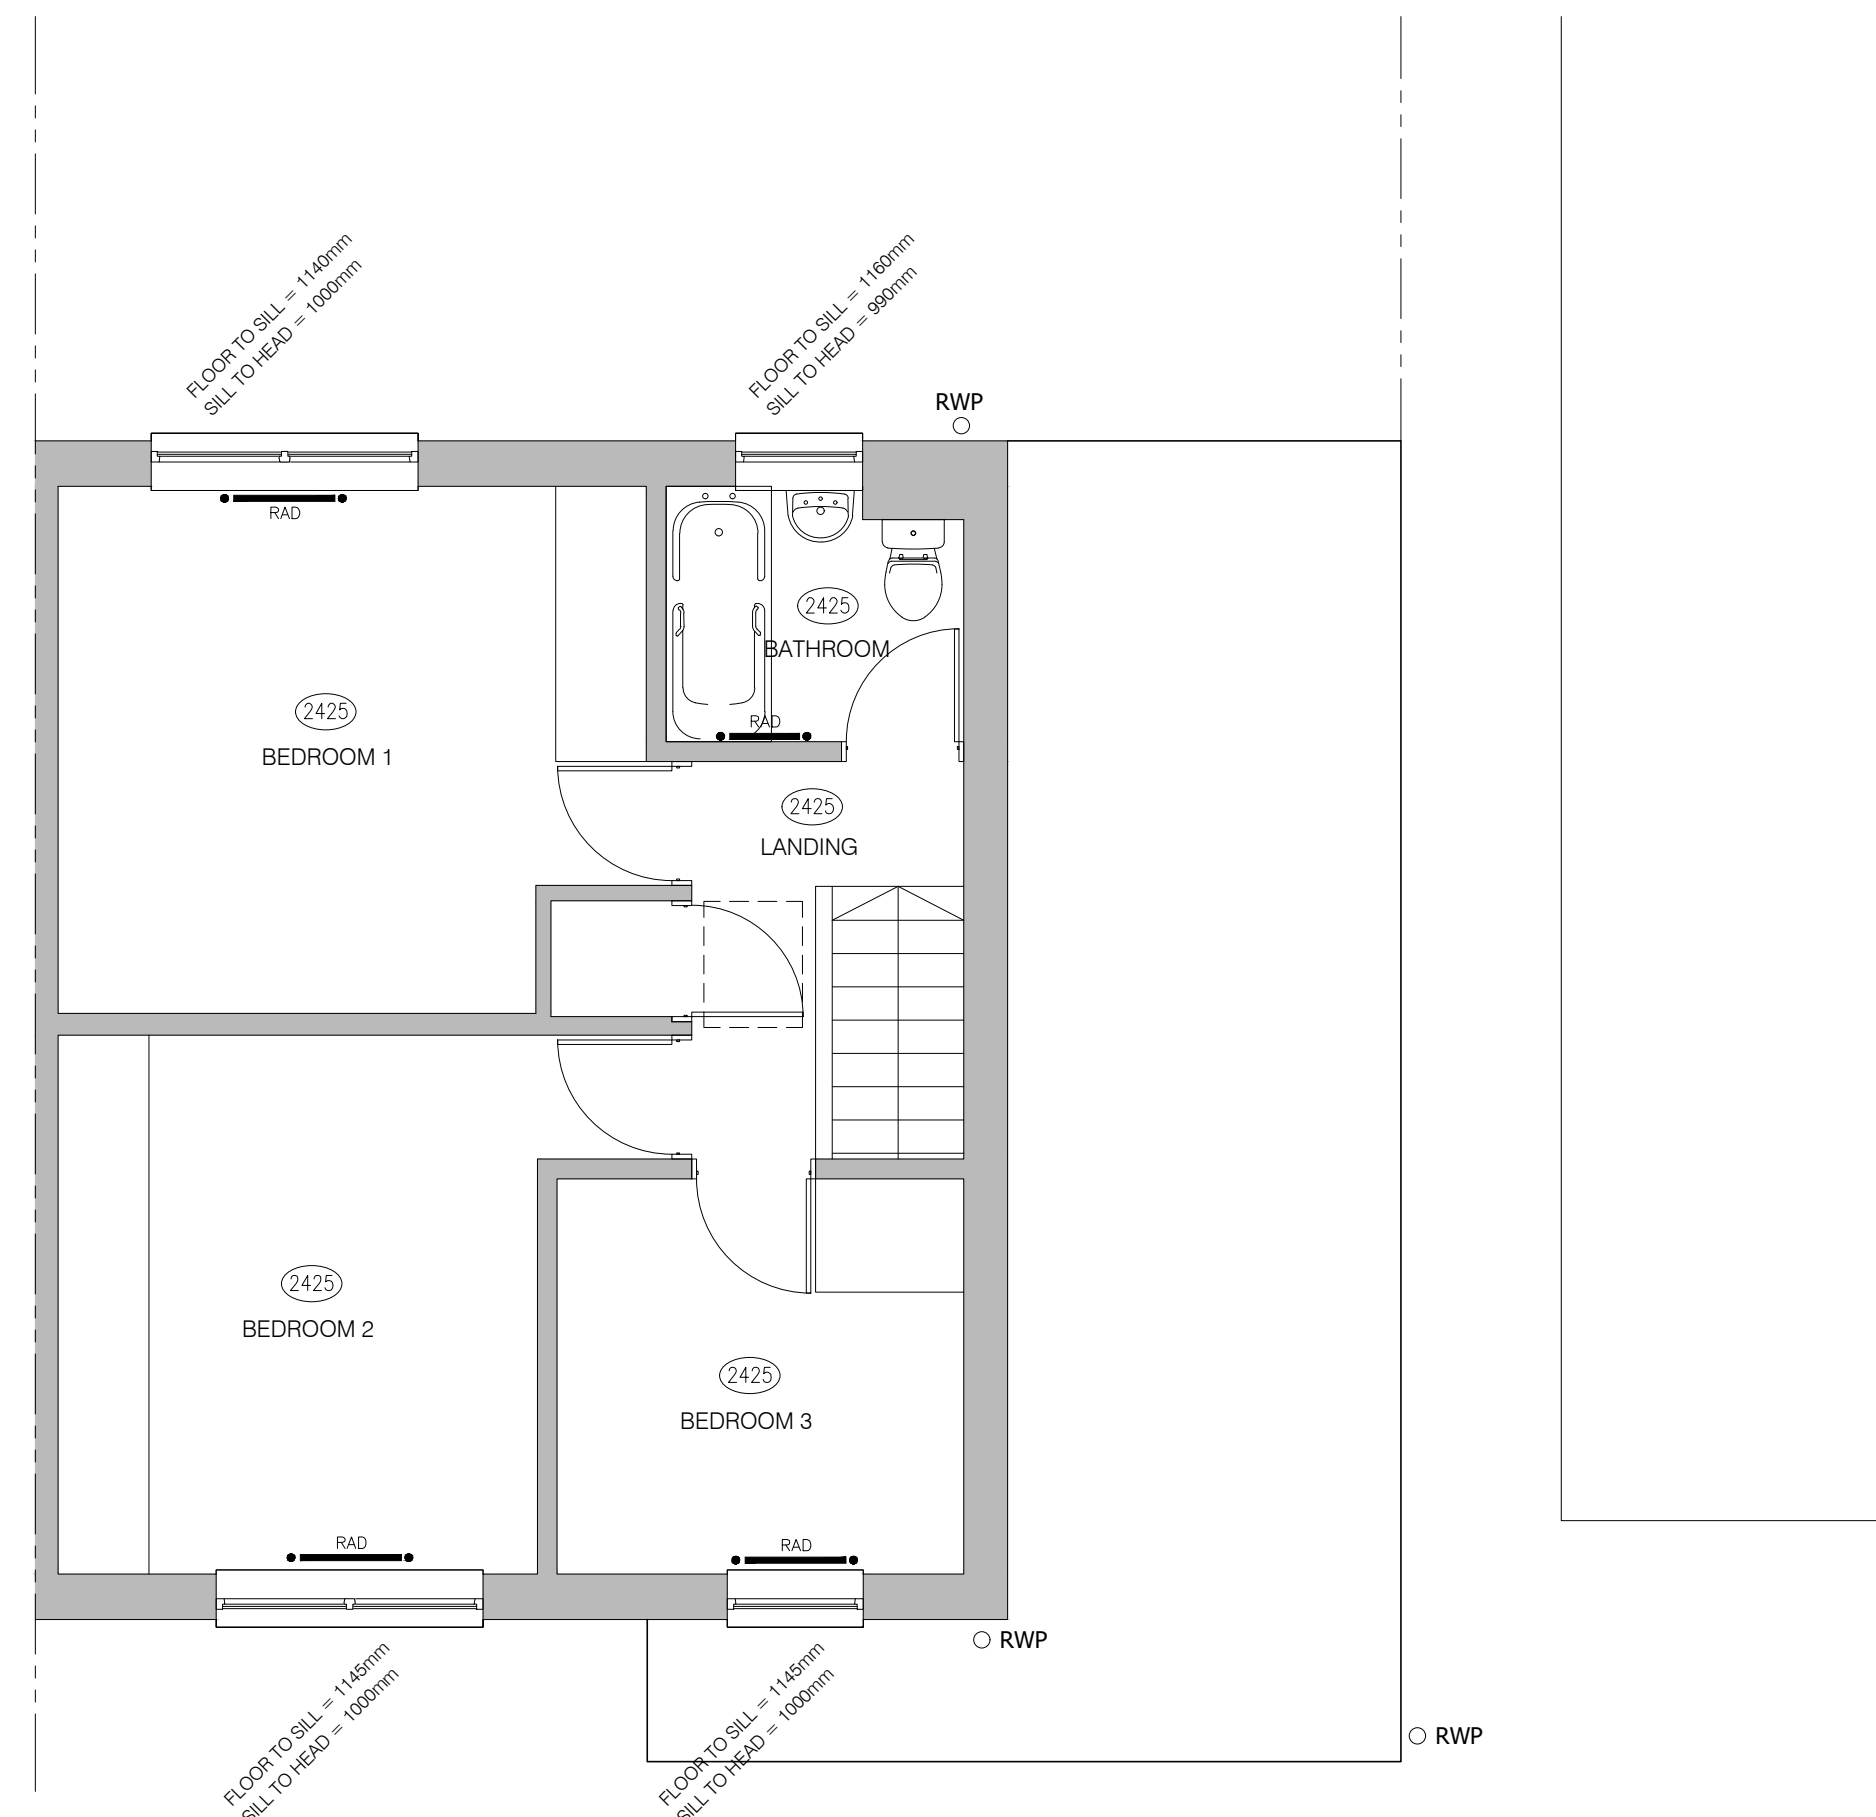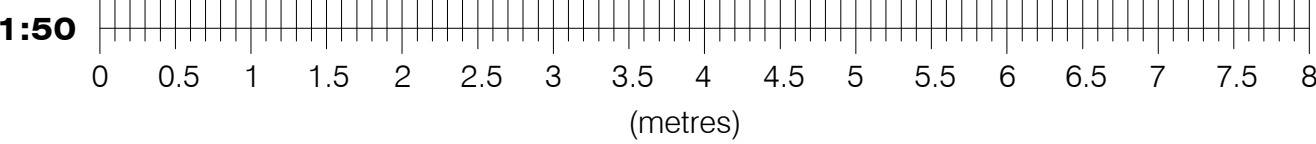

FIRST FLOOR PLAN
SCALE 1:50

- NOTES:
- THIS DRAWING IS TO BE READ IN CONJUNCTION WITH ALL RELEVANT ARCHITECTS, SUB-CONTRACTORS AND ARCHITECTURAL DRAWINGS.
 - THIS DRAWINGS REMAINS THE COPYRIGHT OF JETARCH DESIGN LTD AND MAY NOT BE SHARED OR REPRODUCED WITHOUT THEIR KNOWLEDGE



100 Berkshire Place
Winnersh Triangle
Wokingham, Berkshire RG41 5RD
Tel: 07787296792
email: info@jetarchdesign.co.uk

Client
MR & MRS PARRY-SARGENT

Property:
6 BUCHANAN DRIVE
FINCHAMPSTEAD
RG40 4EF

Drawing Title:
DETAILS OF EXISTING
FLOOR PLANS & ELEVATIONS

Rev.	Date	Revisions

Drawing No.	Rev.
A1/498/01	
Plot Date:	SEPT 26
Scale	1:50, 1:100 @ A1
Date	SEPT 26
Drawn	JT