



DEVELOPMENTS IN DESIGN LTD

WWW.DEVELOPMENTSINDESIGN.CO.UK
TEL:01344 641286

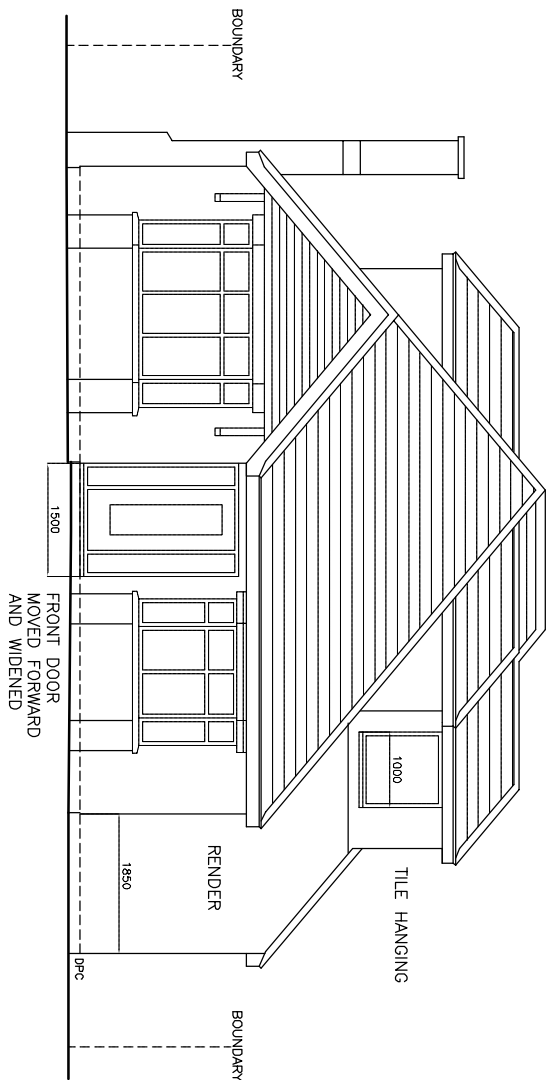


PROPOSED FRONT ELEVATION


ROOF TILES AND DORMER HANGING TILES TO BE AS EXISTING COLOURS
BRICKWORK, RED/BROWN MIX FACING BRICK AS EXISTING
WHITE PAINTED RENDER
ALL GUTTERING AND DOWNPIPES BLACK PLASTIC
WINDOWS WHITE UPVC/ANTHRACITE GREY ON REAR ELEVATION
ALL EXTERNAL TIMBER CLAD IN WHITE UPVC

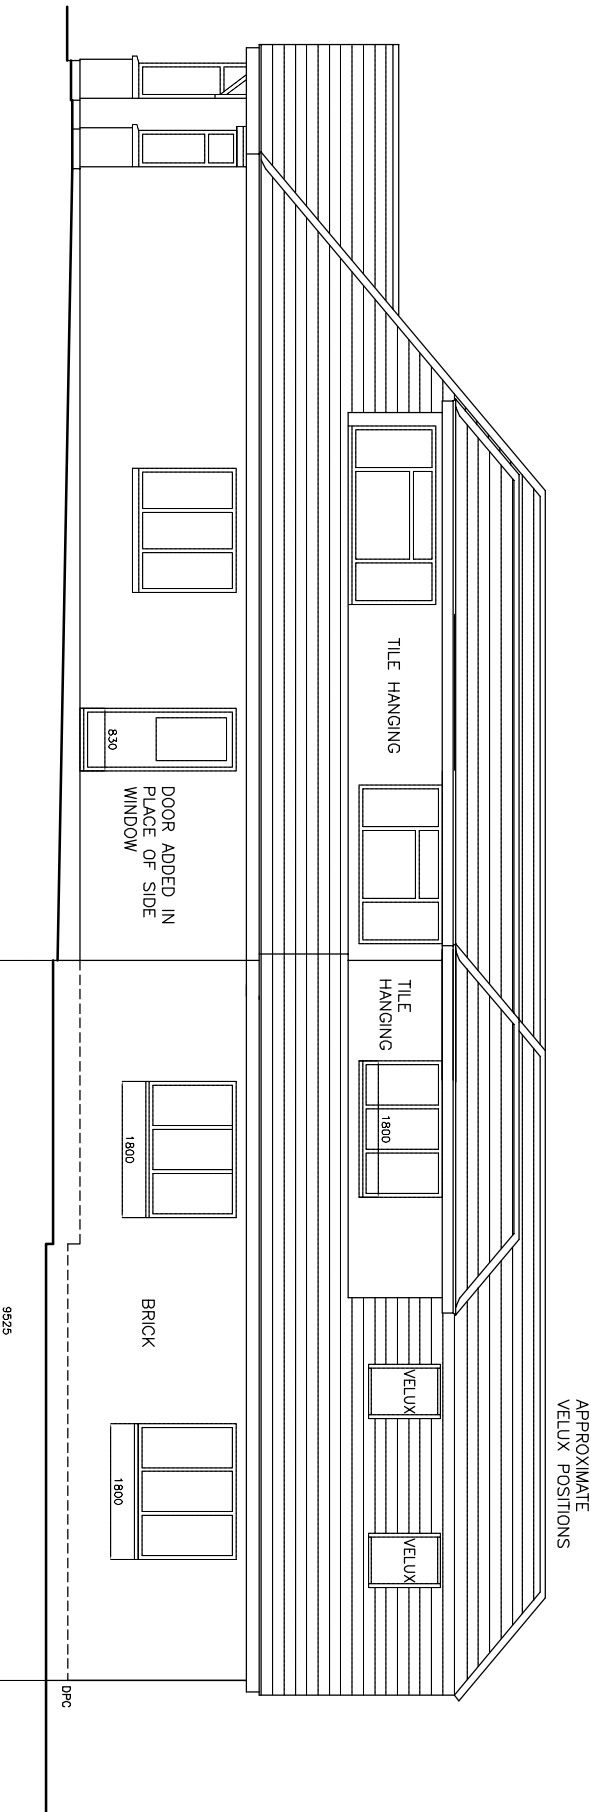

PROPOSED SIDE ELEVATION

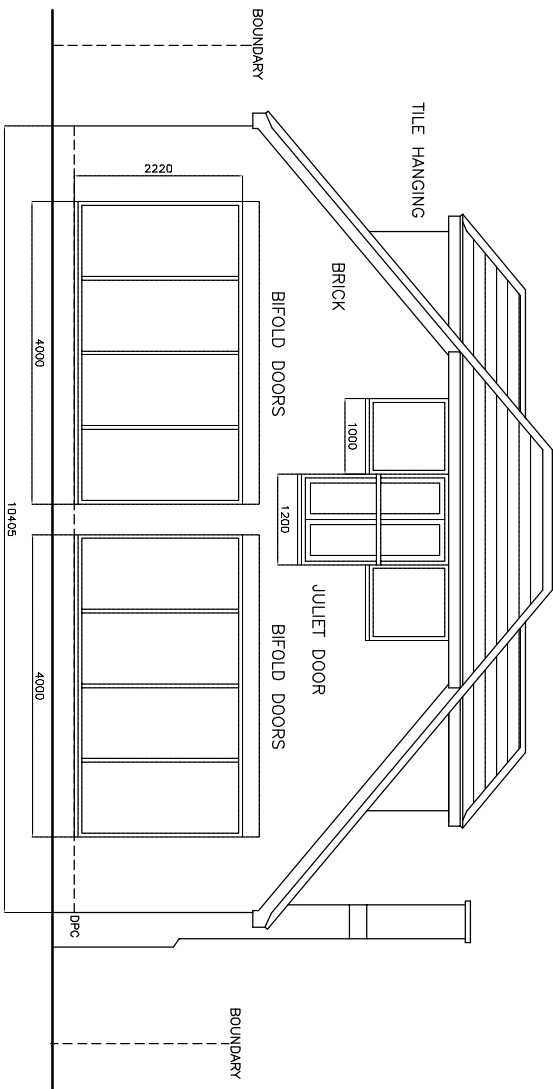

PROPOSED REAR ELEVATION

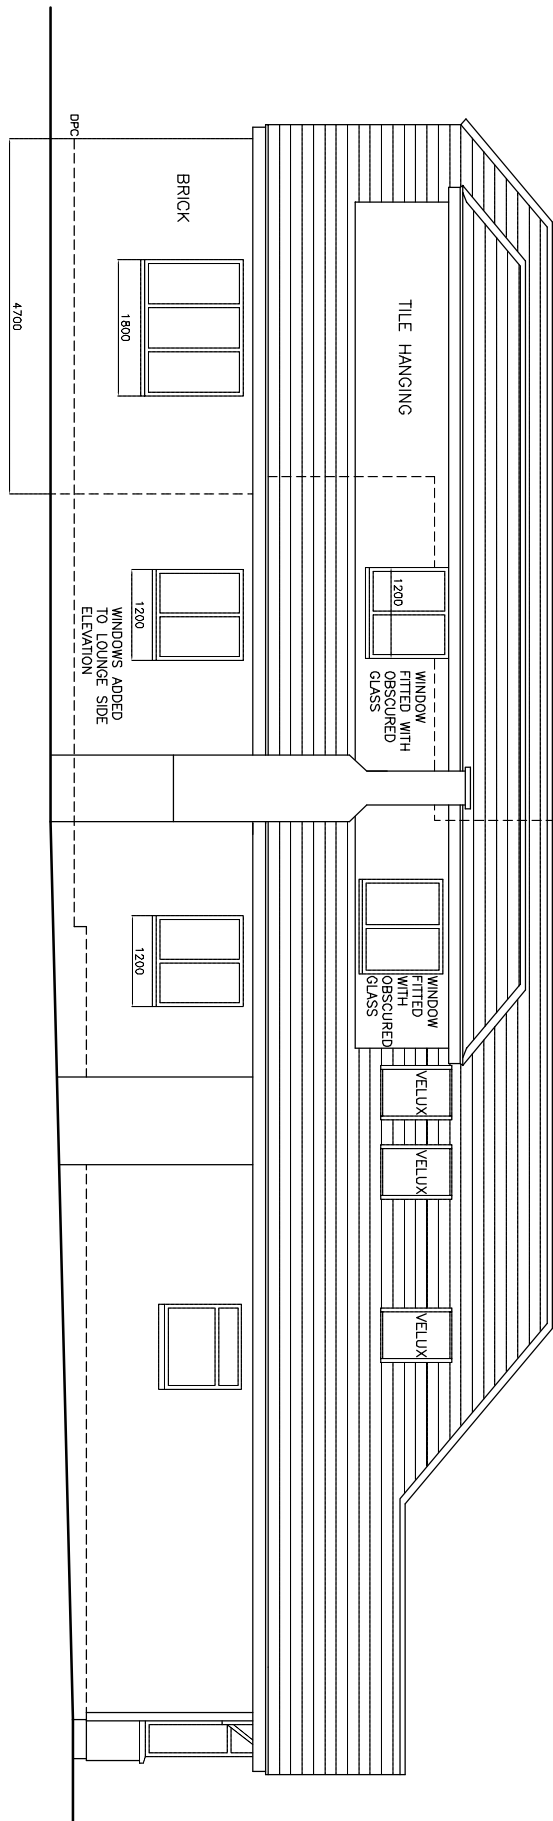

PROPOSED SIDE ELEVATION

PROPOSED REAR AND FIRST FLOOR EXTENSION

MR AND MRS KING

113A NINE MILE RIDE FINCHAMPSTEAD BERKS RG40 4HX

0 1 2 3 4 5M

DRAWING NO. KG.002A
DATE 21.8.25
SCALE 1:100