

Mark Borthwick

Chartered Architectural Technologist
Passive House Designer



NOTES

Rev	Description	Date
A	First Issue	Nov 25
B	GF Layout updated	Dec 25
C	Party Wall treatment updated	Dec 25
D	Site Plan re-scaled to 1:200	Jan 26
E	Red-line boundary adjusted	Jan 26

PROJECT
30 Byron Road,
Twyford,
RG10 0AE

CLIENT

Mr & Mrs Dale

TITLE


Site & Location Plans

DRAWING NUMBER


25607-103

DRAWN BY MB	DATE Nov 25
SCALE (@ A1) As indicated	REVISION E

www.b-dbm.co.uk / info@b-dbm.co.uk / 07971177573

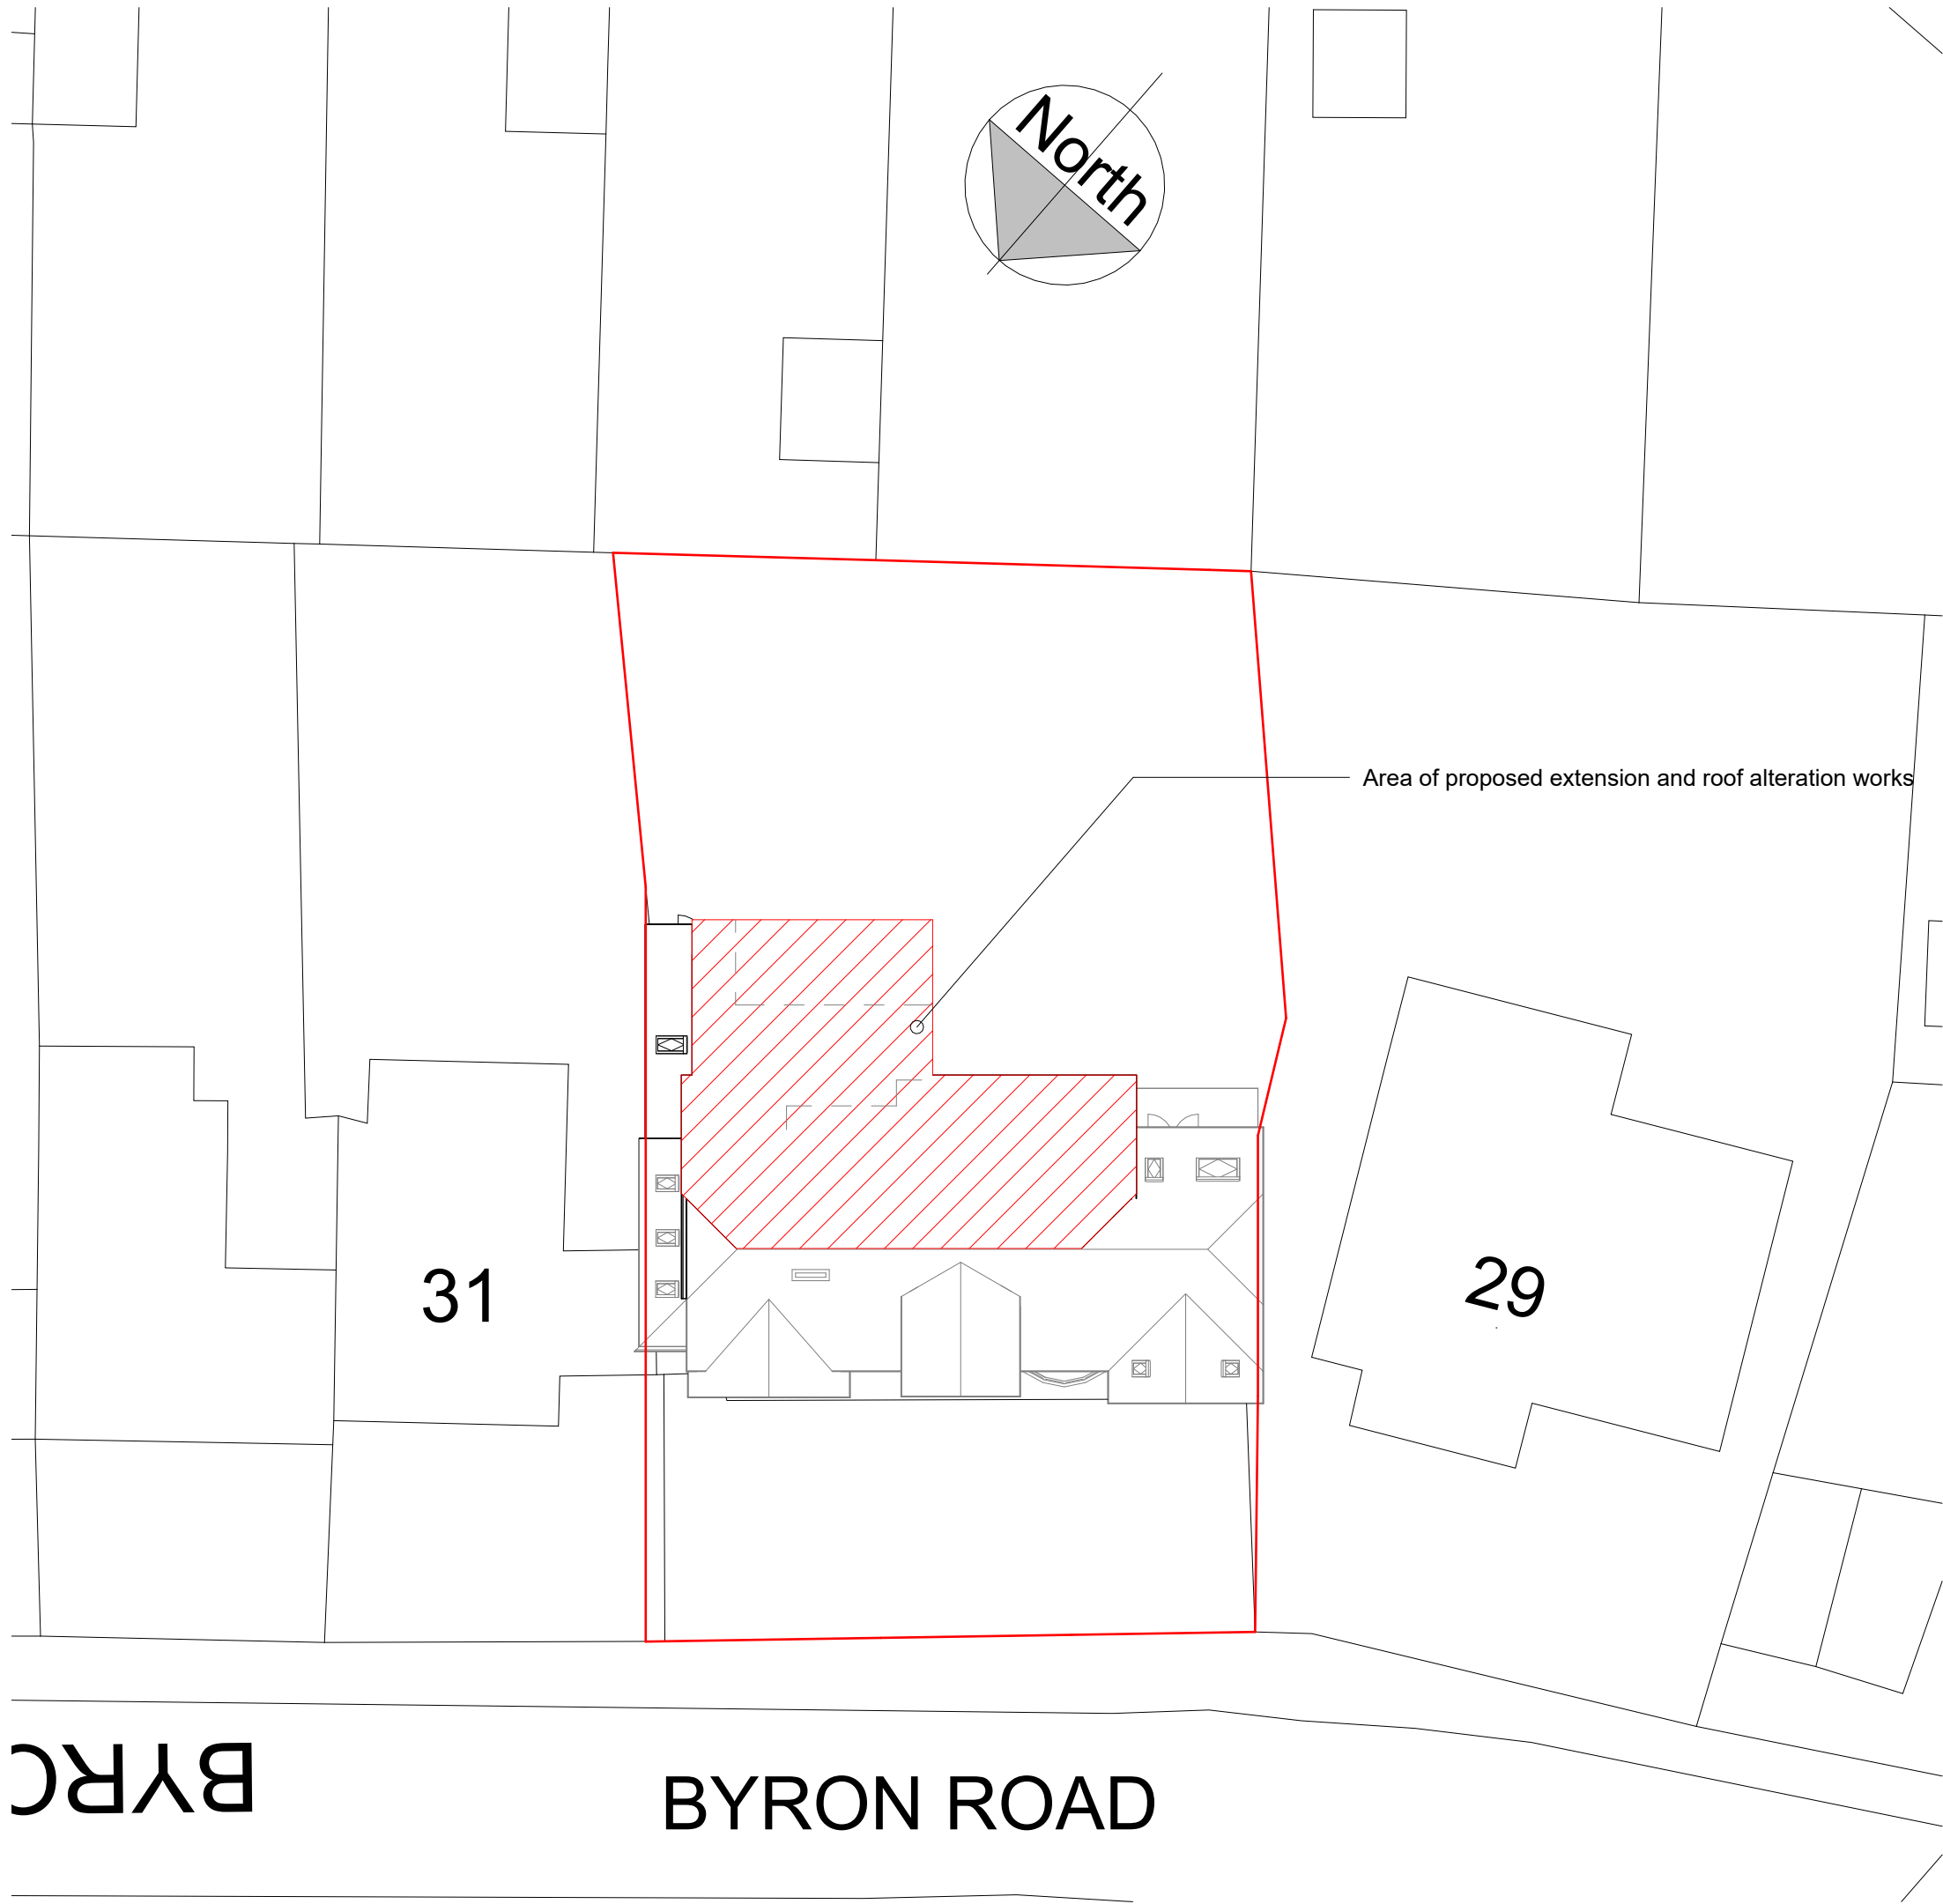

1 Site Plan
1 : 200

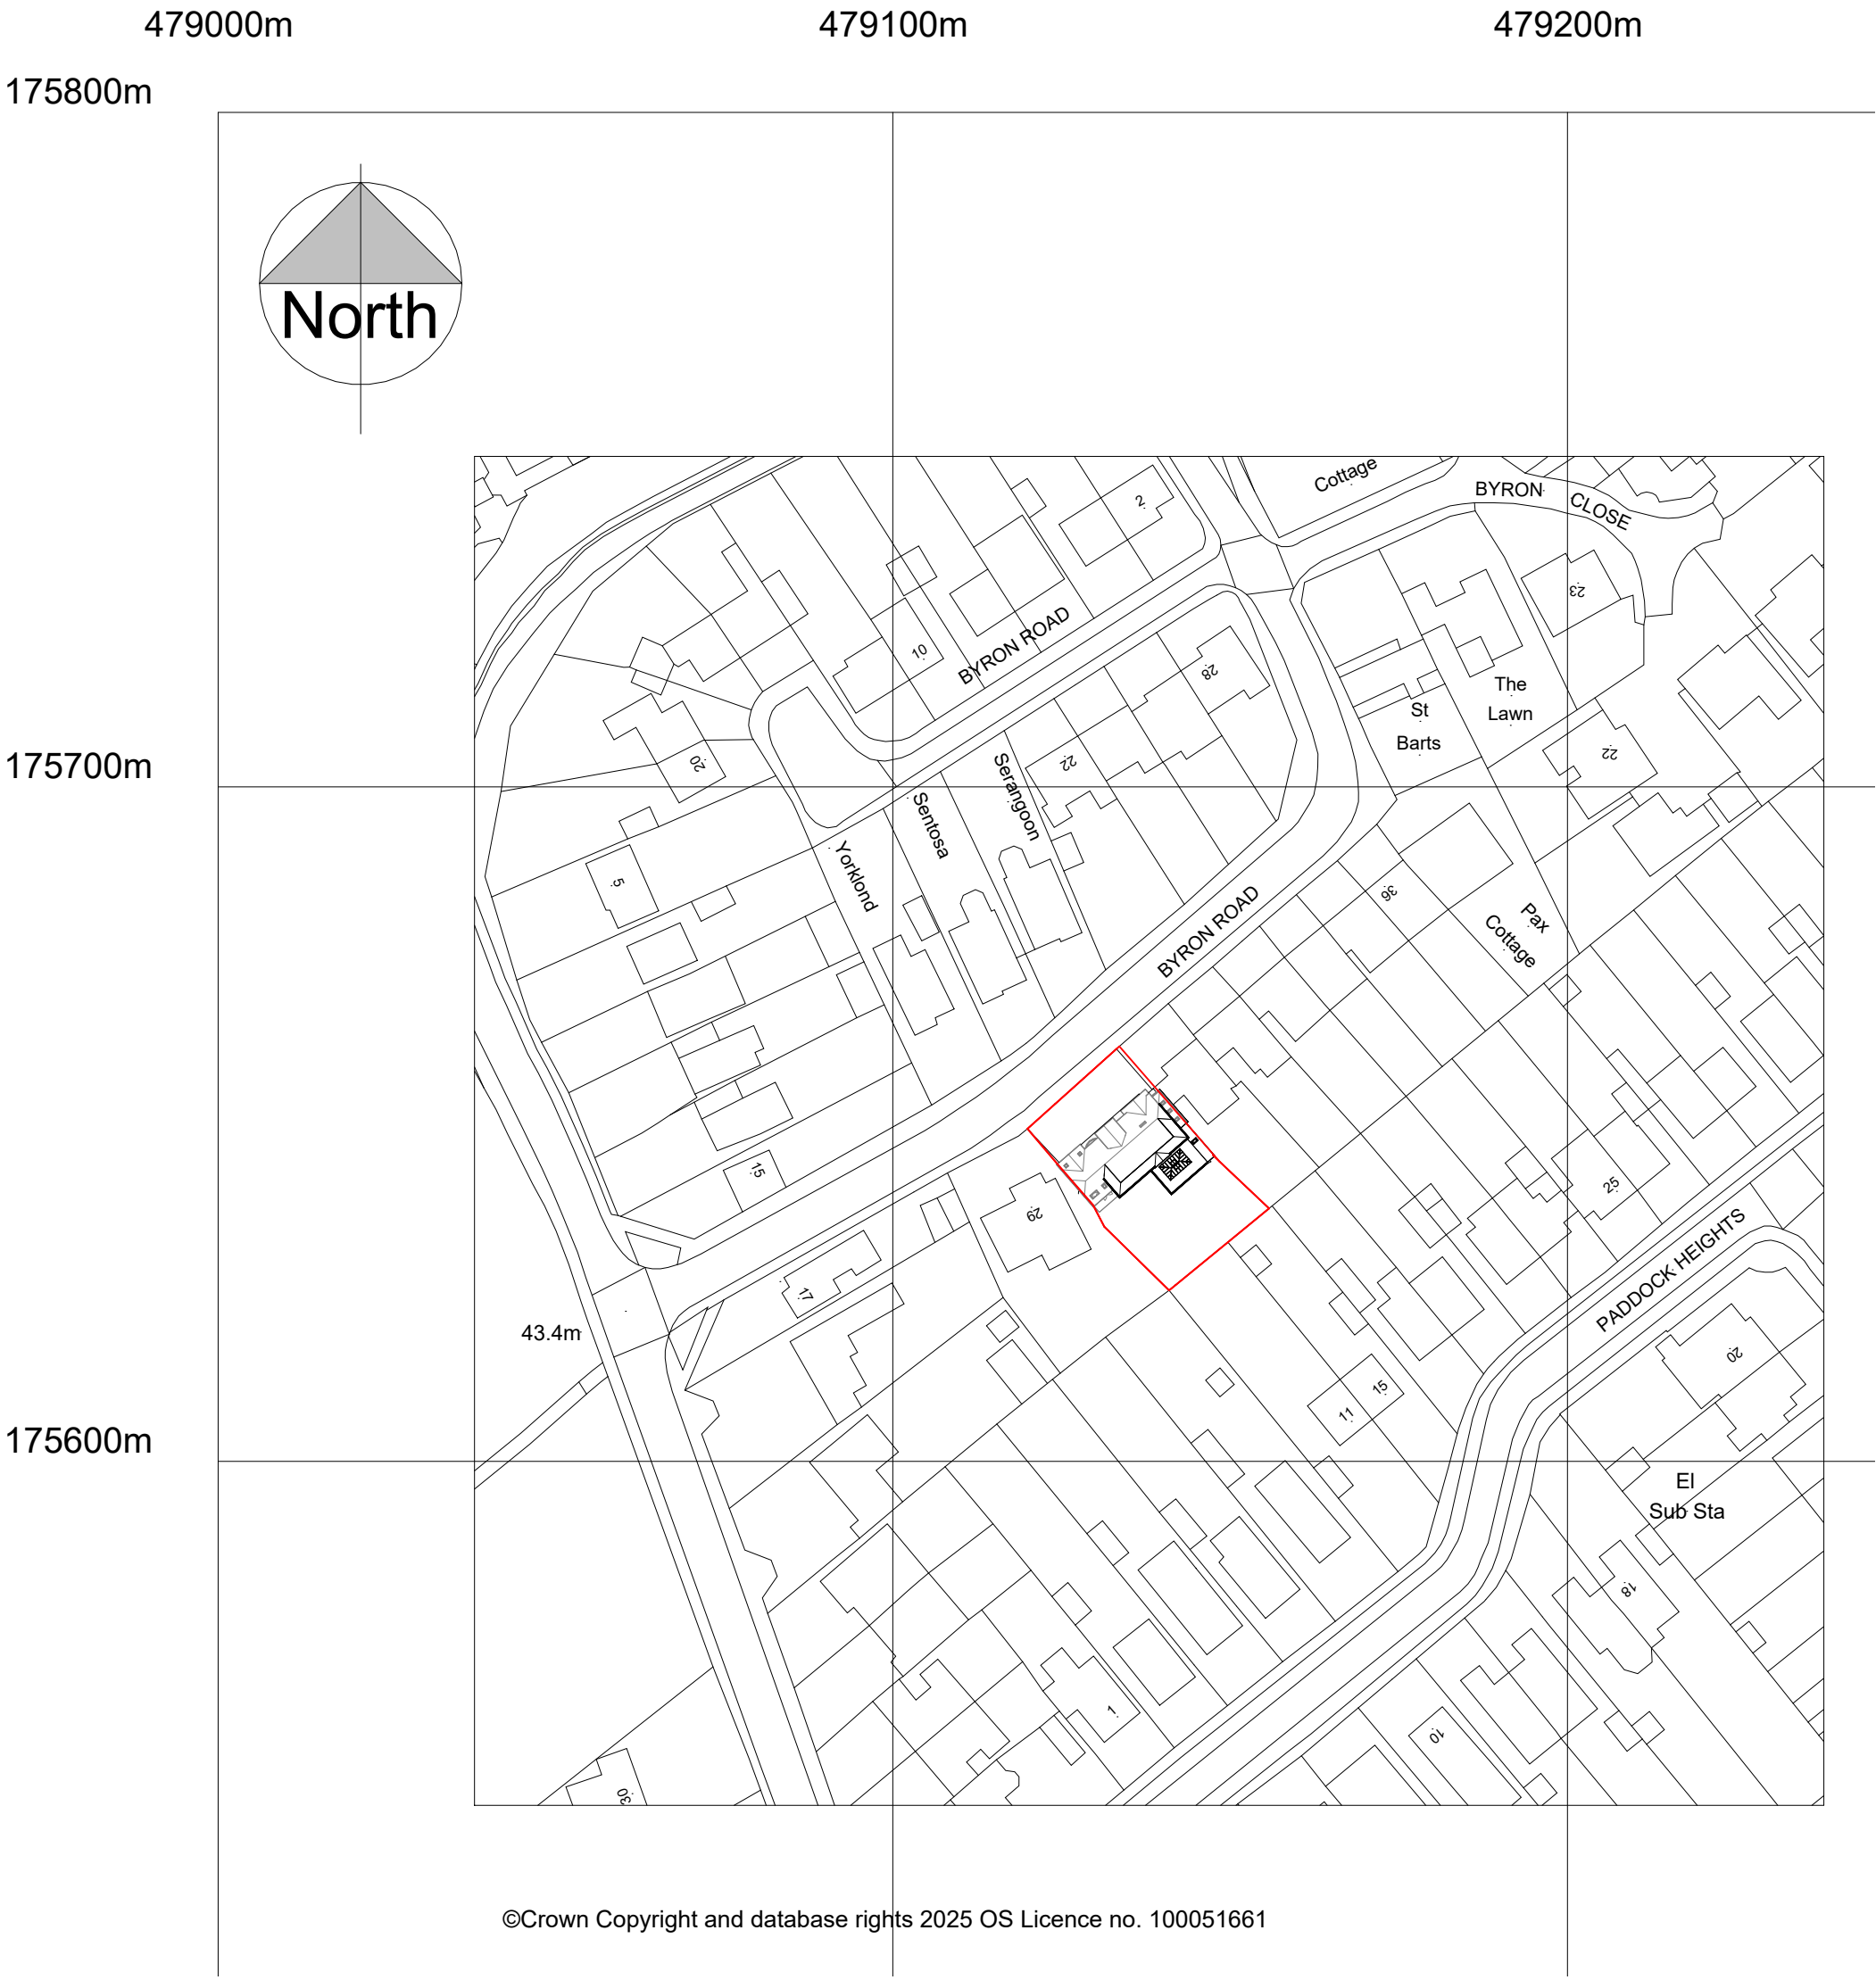

2 Location Plan
1 : 1000

