



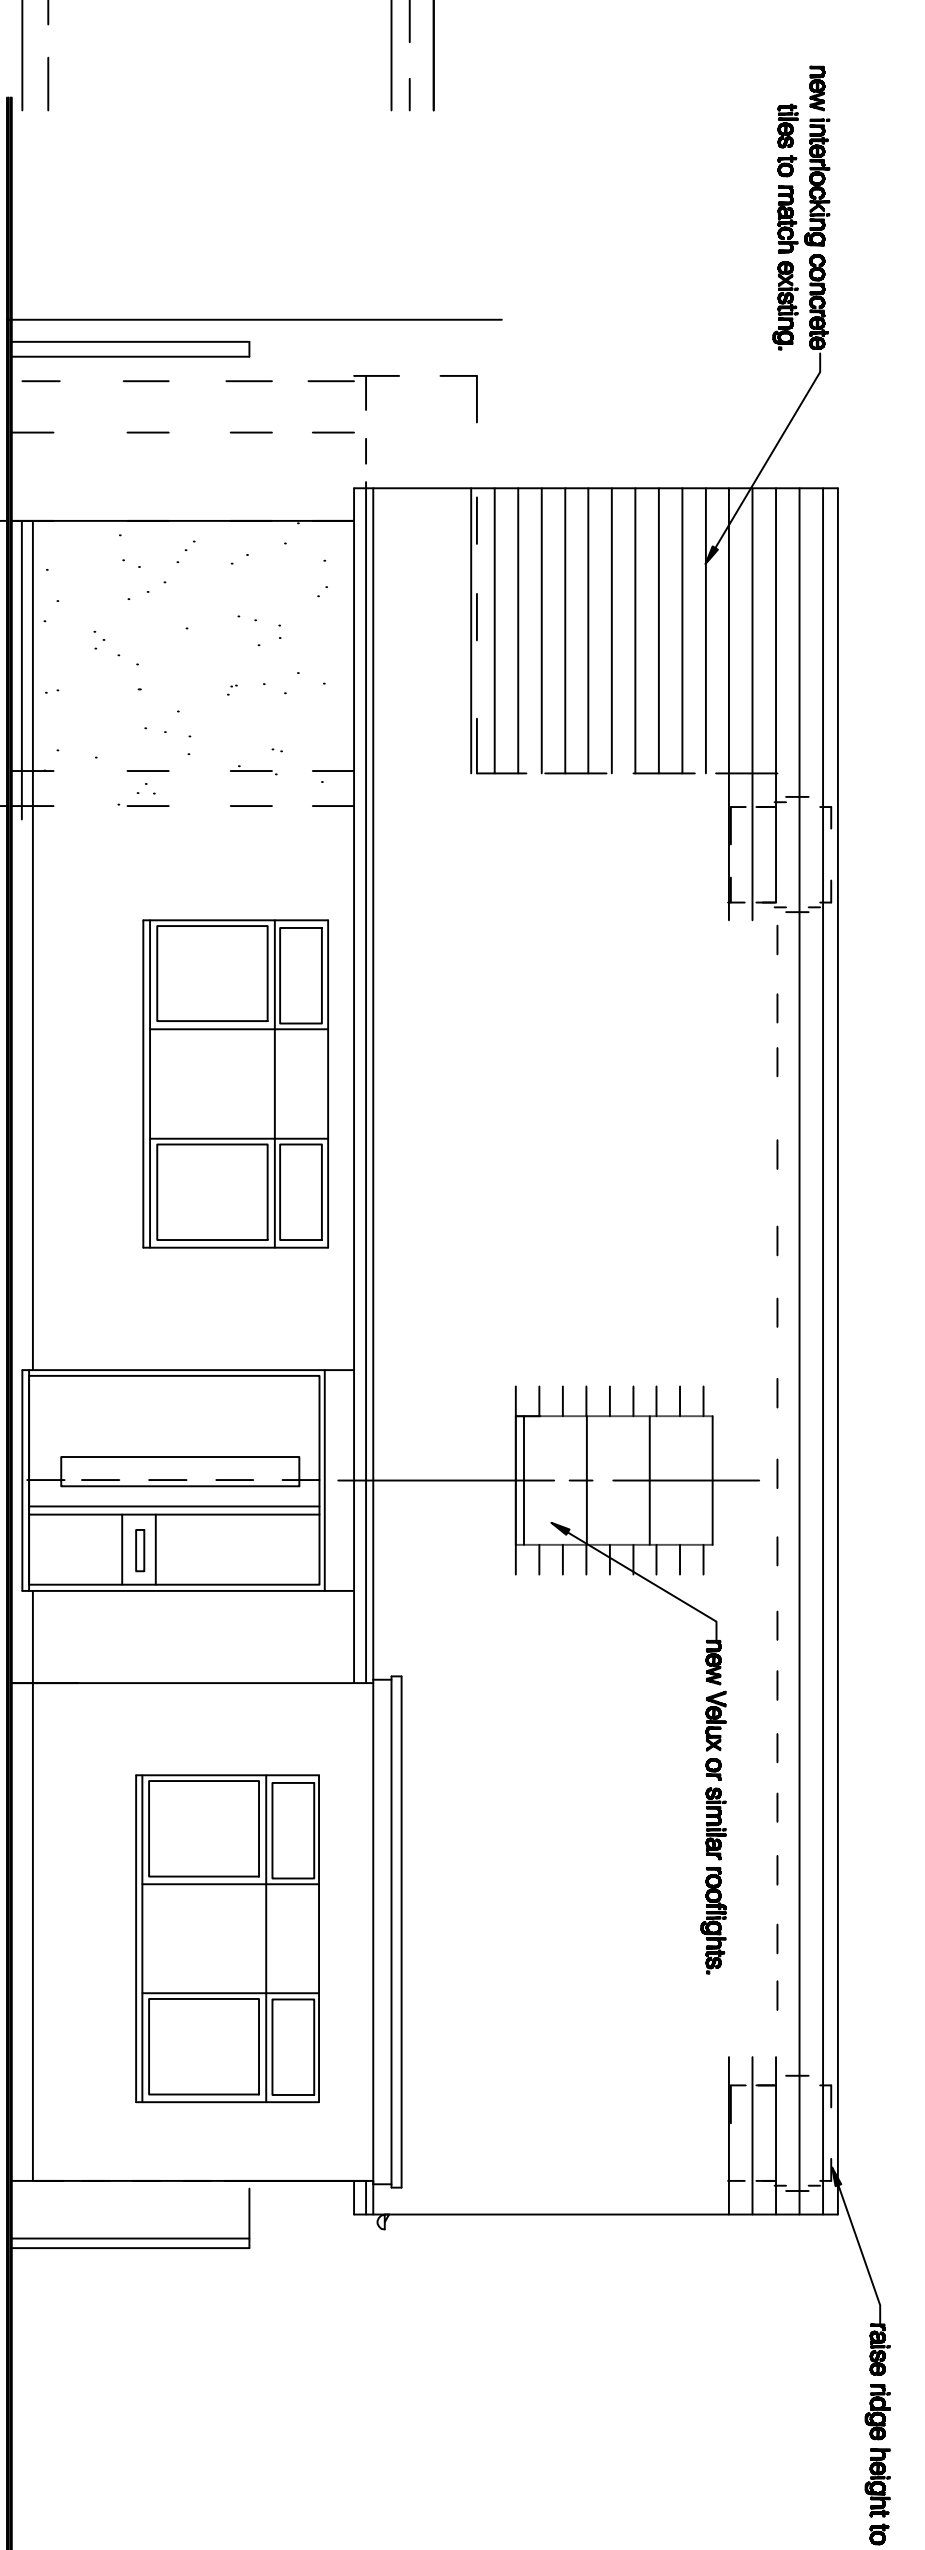

FRONT

NEW EXTENSION

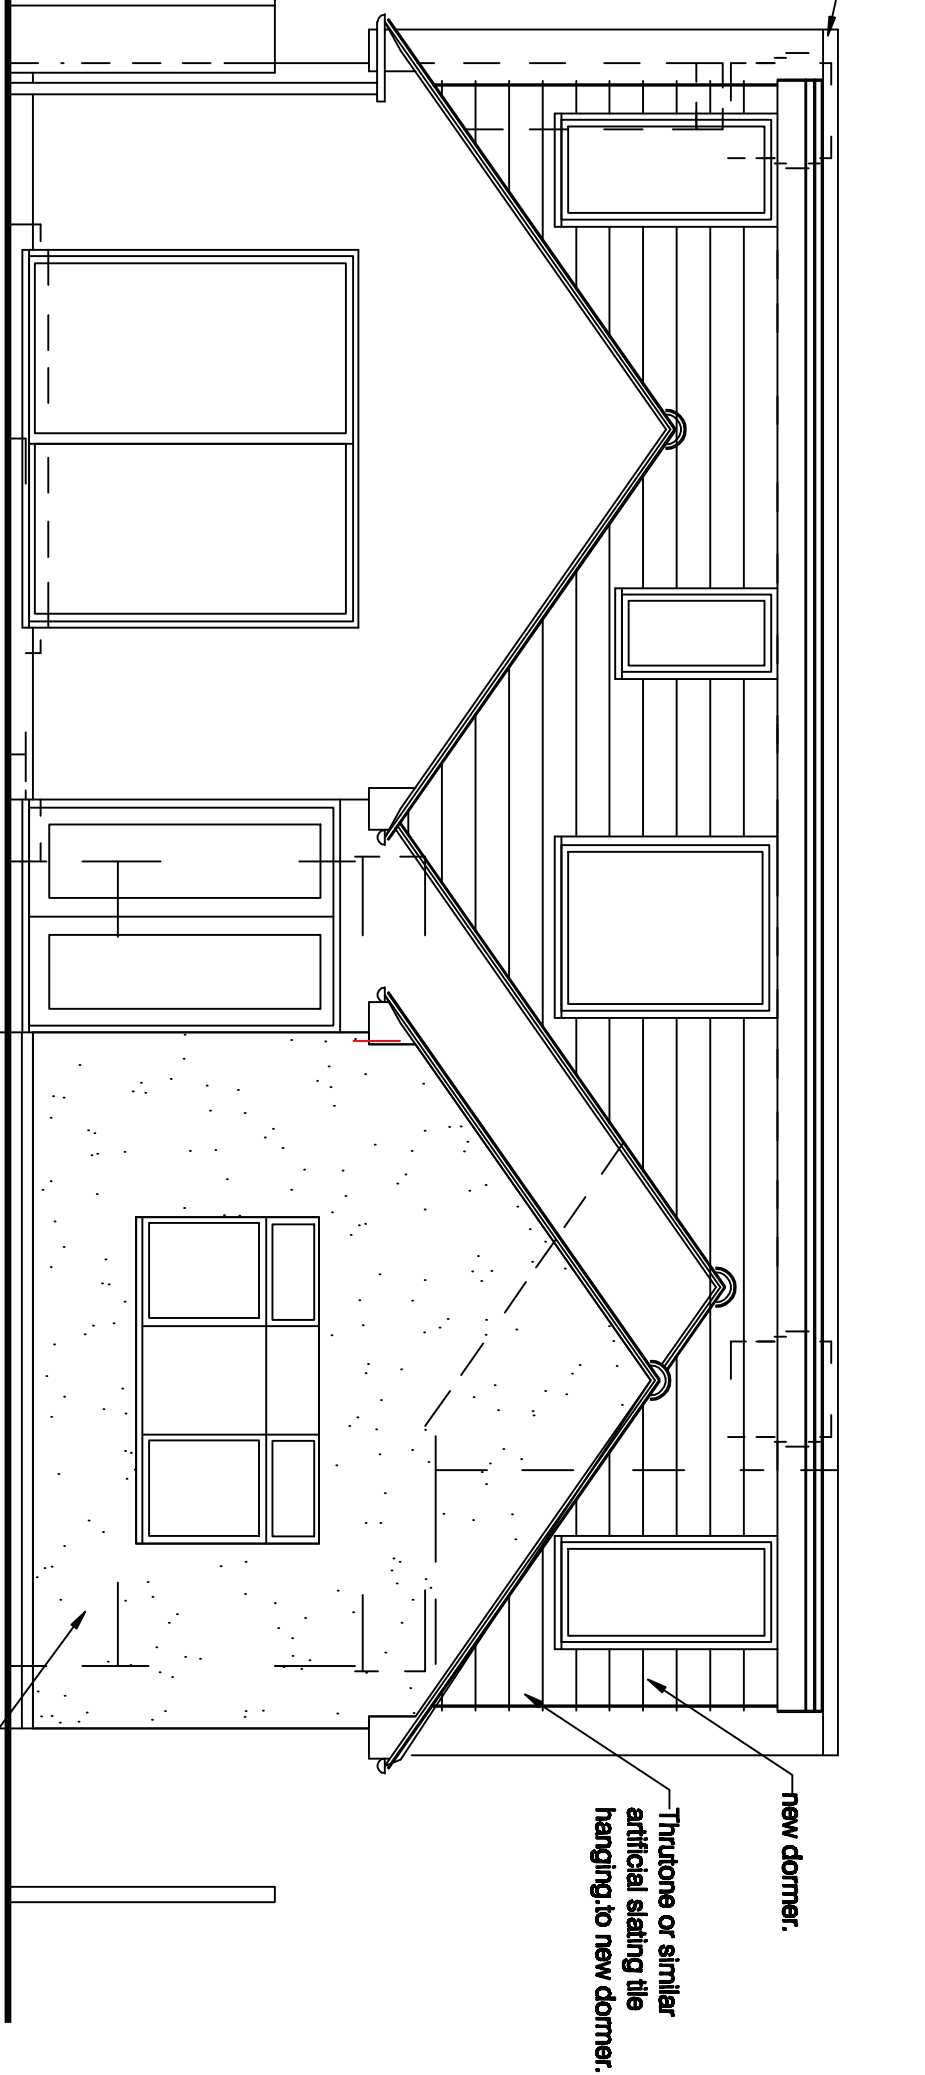

REAR

NEW EXTENSION

project
515 Reading Road
Winnersh, Wokingham, Berkshire

for
title
Brighter Living Care Ltd.
Ground Floor as Proposed

Drawing no: **1403 / 2 / a**

M D Howlett
architectural consultant
11 Prospect Street, Caversham, Reading
Berkshire RG4 8JB, Tel/Fax: (0118) 947 7117
Email: pmrarc@globalnet.co.uk


Date: January 2025

SCALE: 1:50 on A1, 1:100 on A3.


Revision a: 1st floor plan area reduced, March 2025.

No.517


to Reading Road

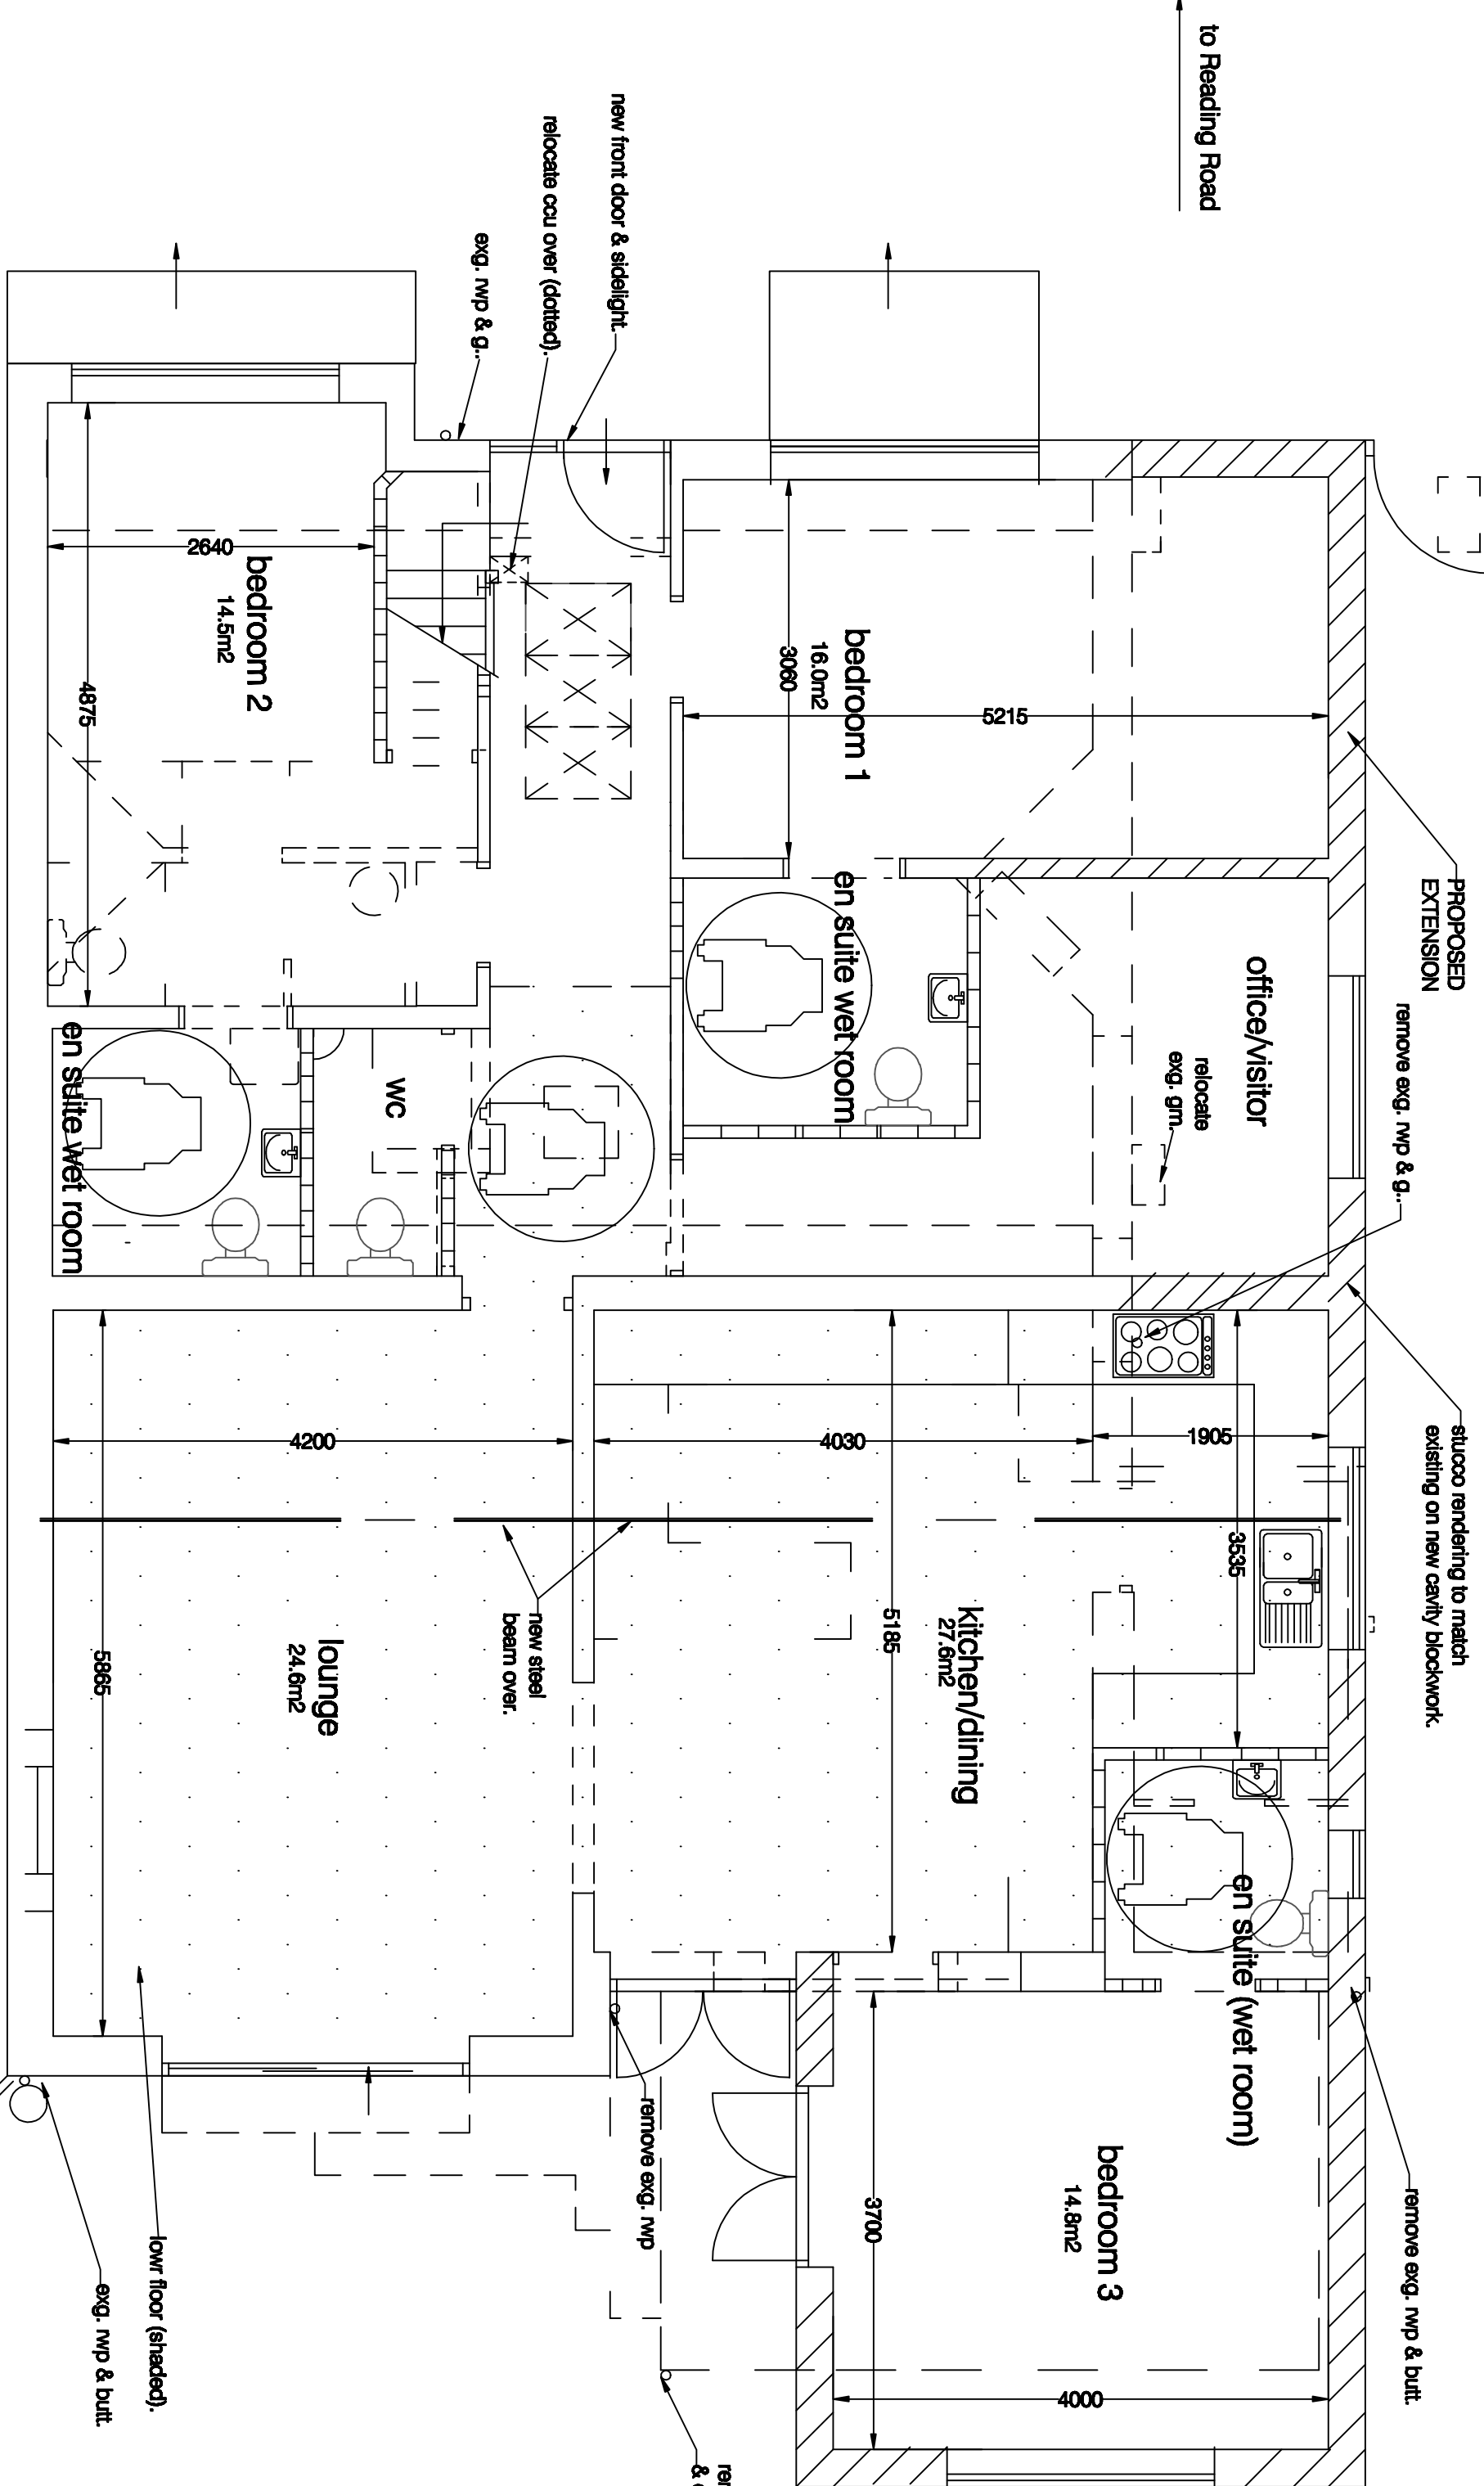


GROUND FLOOR

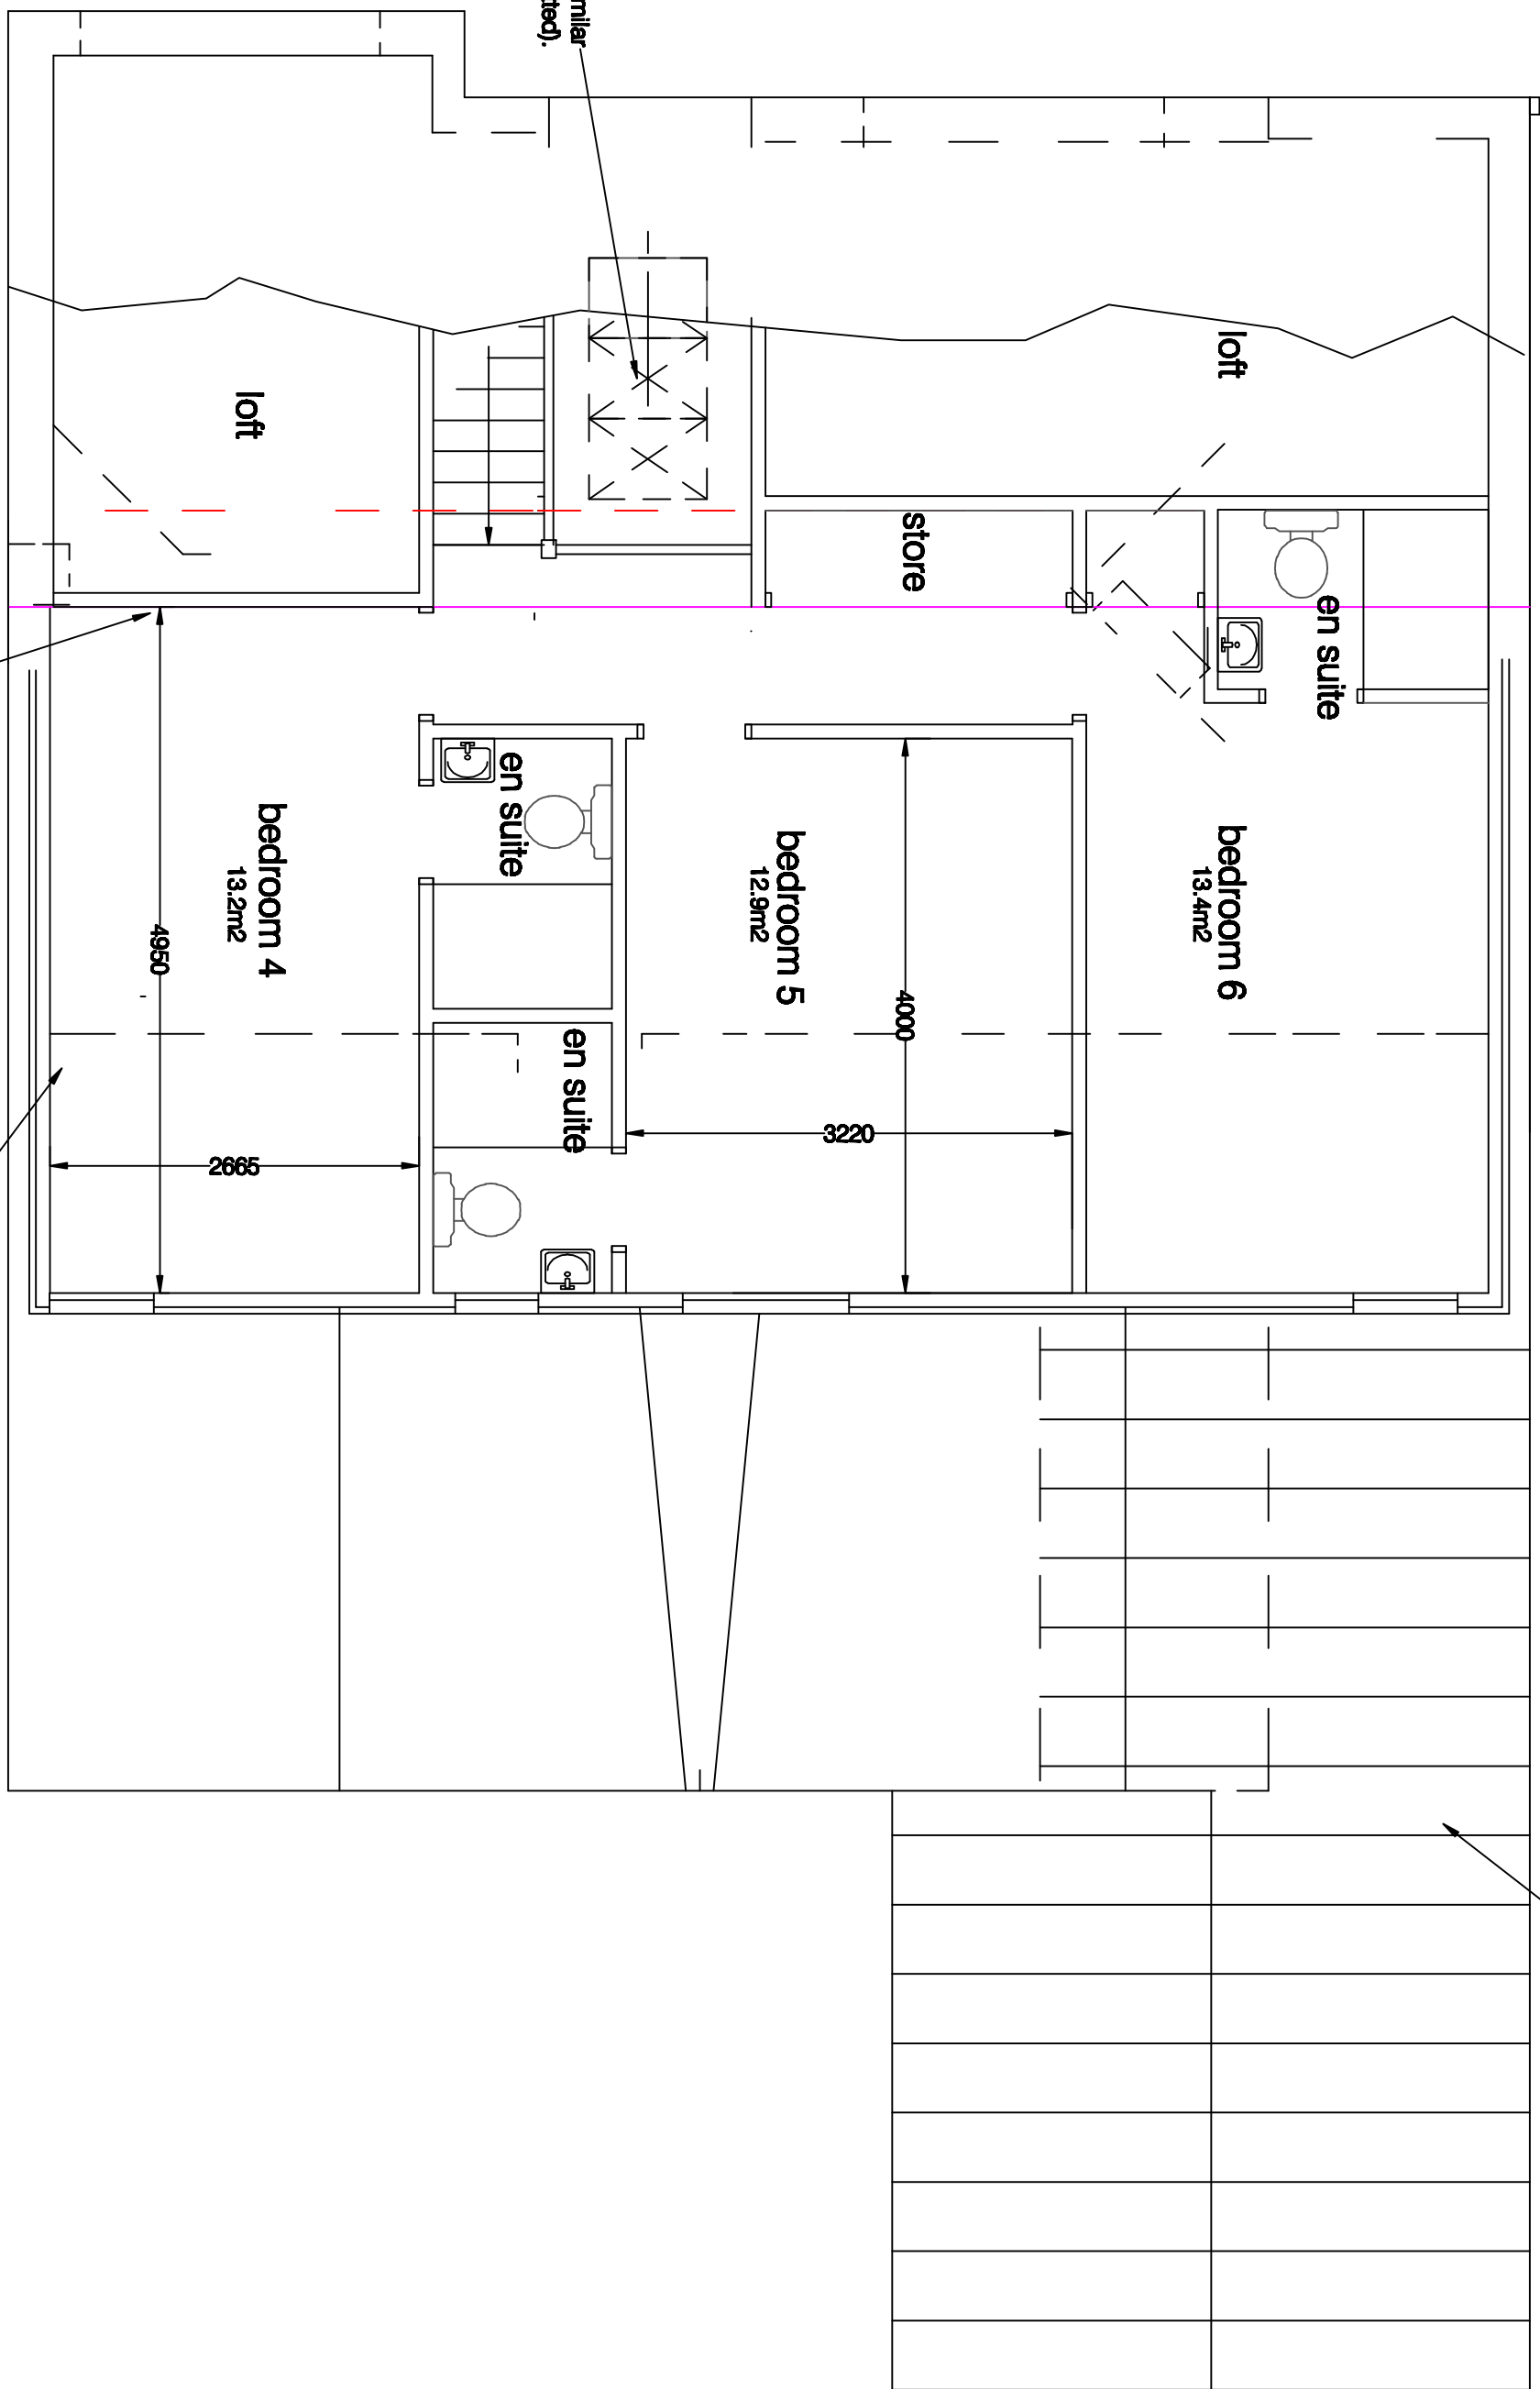

NEW FIRST FLOOR

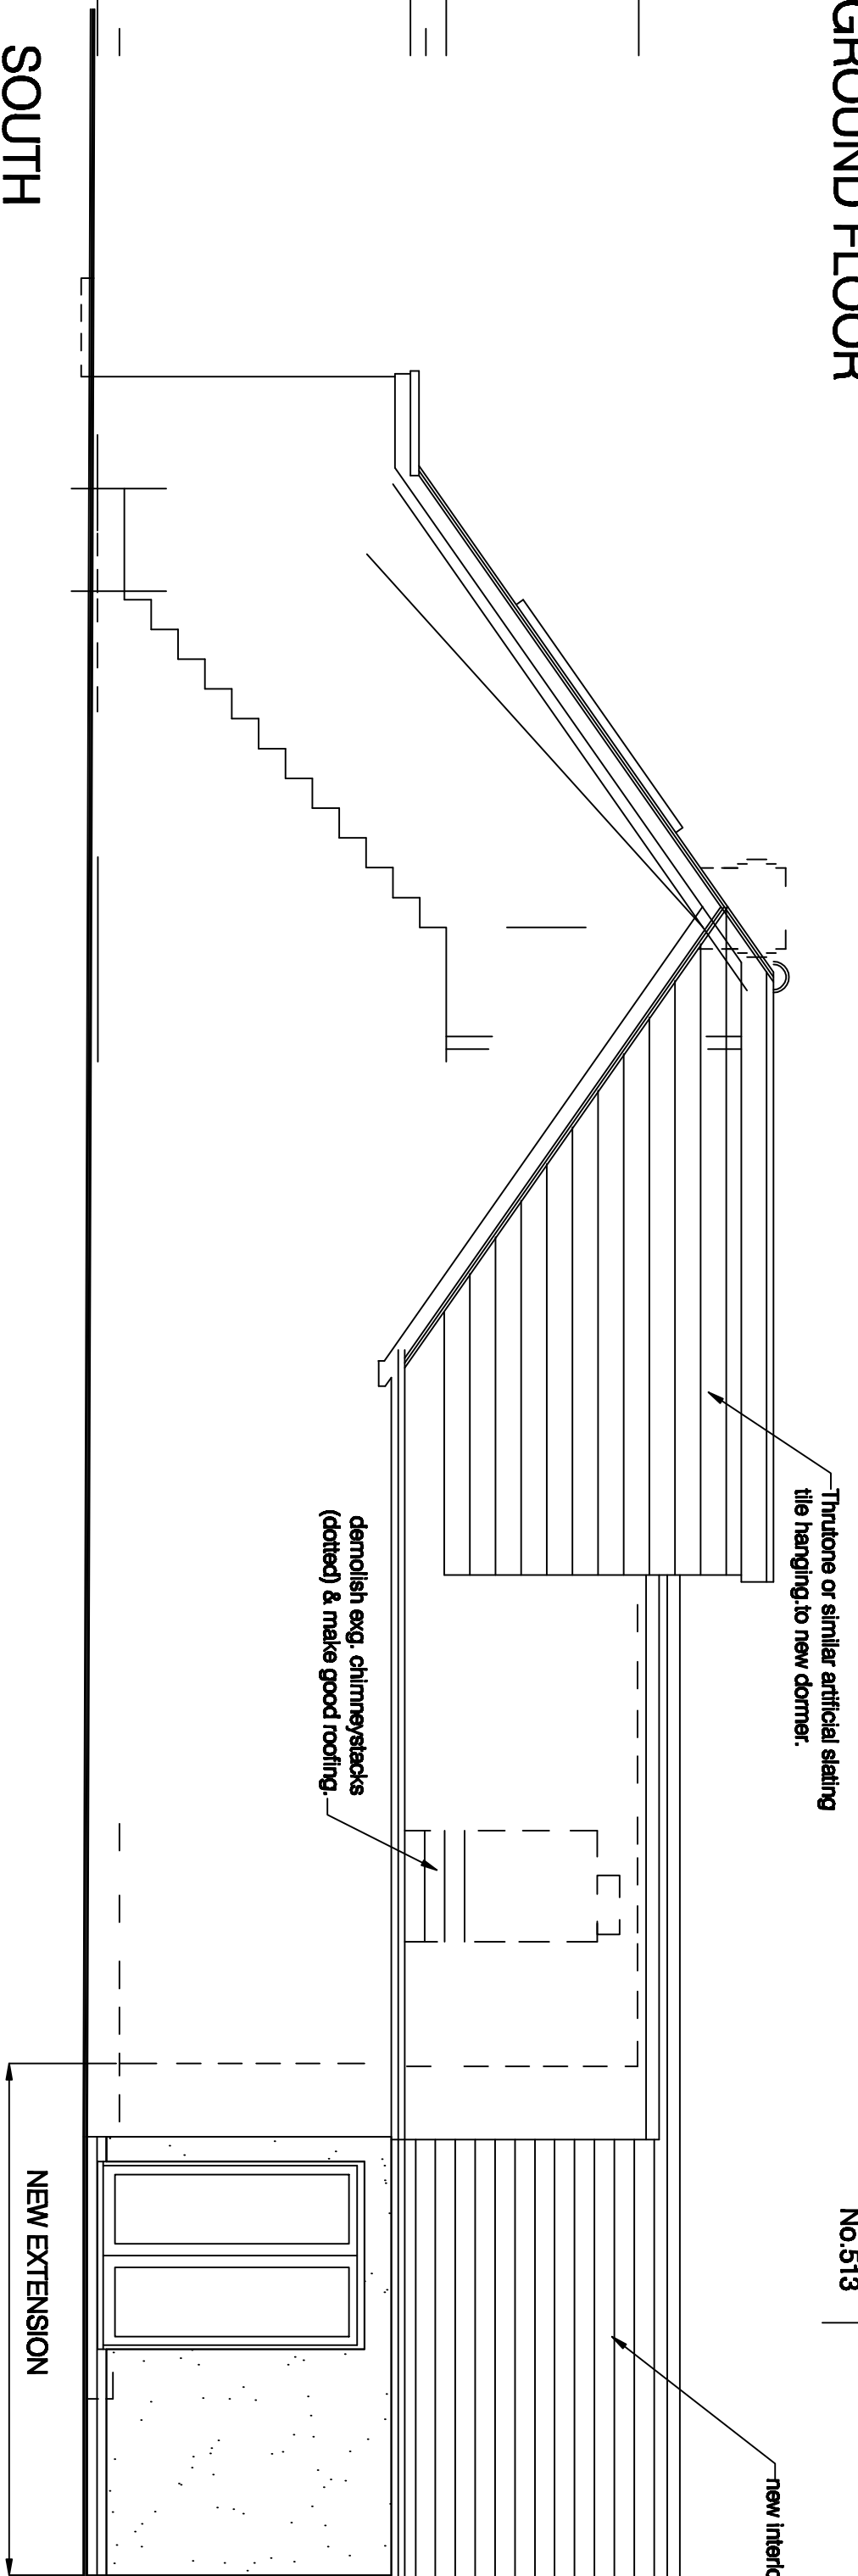

SOUTH

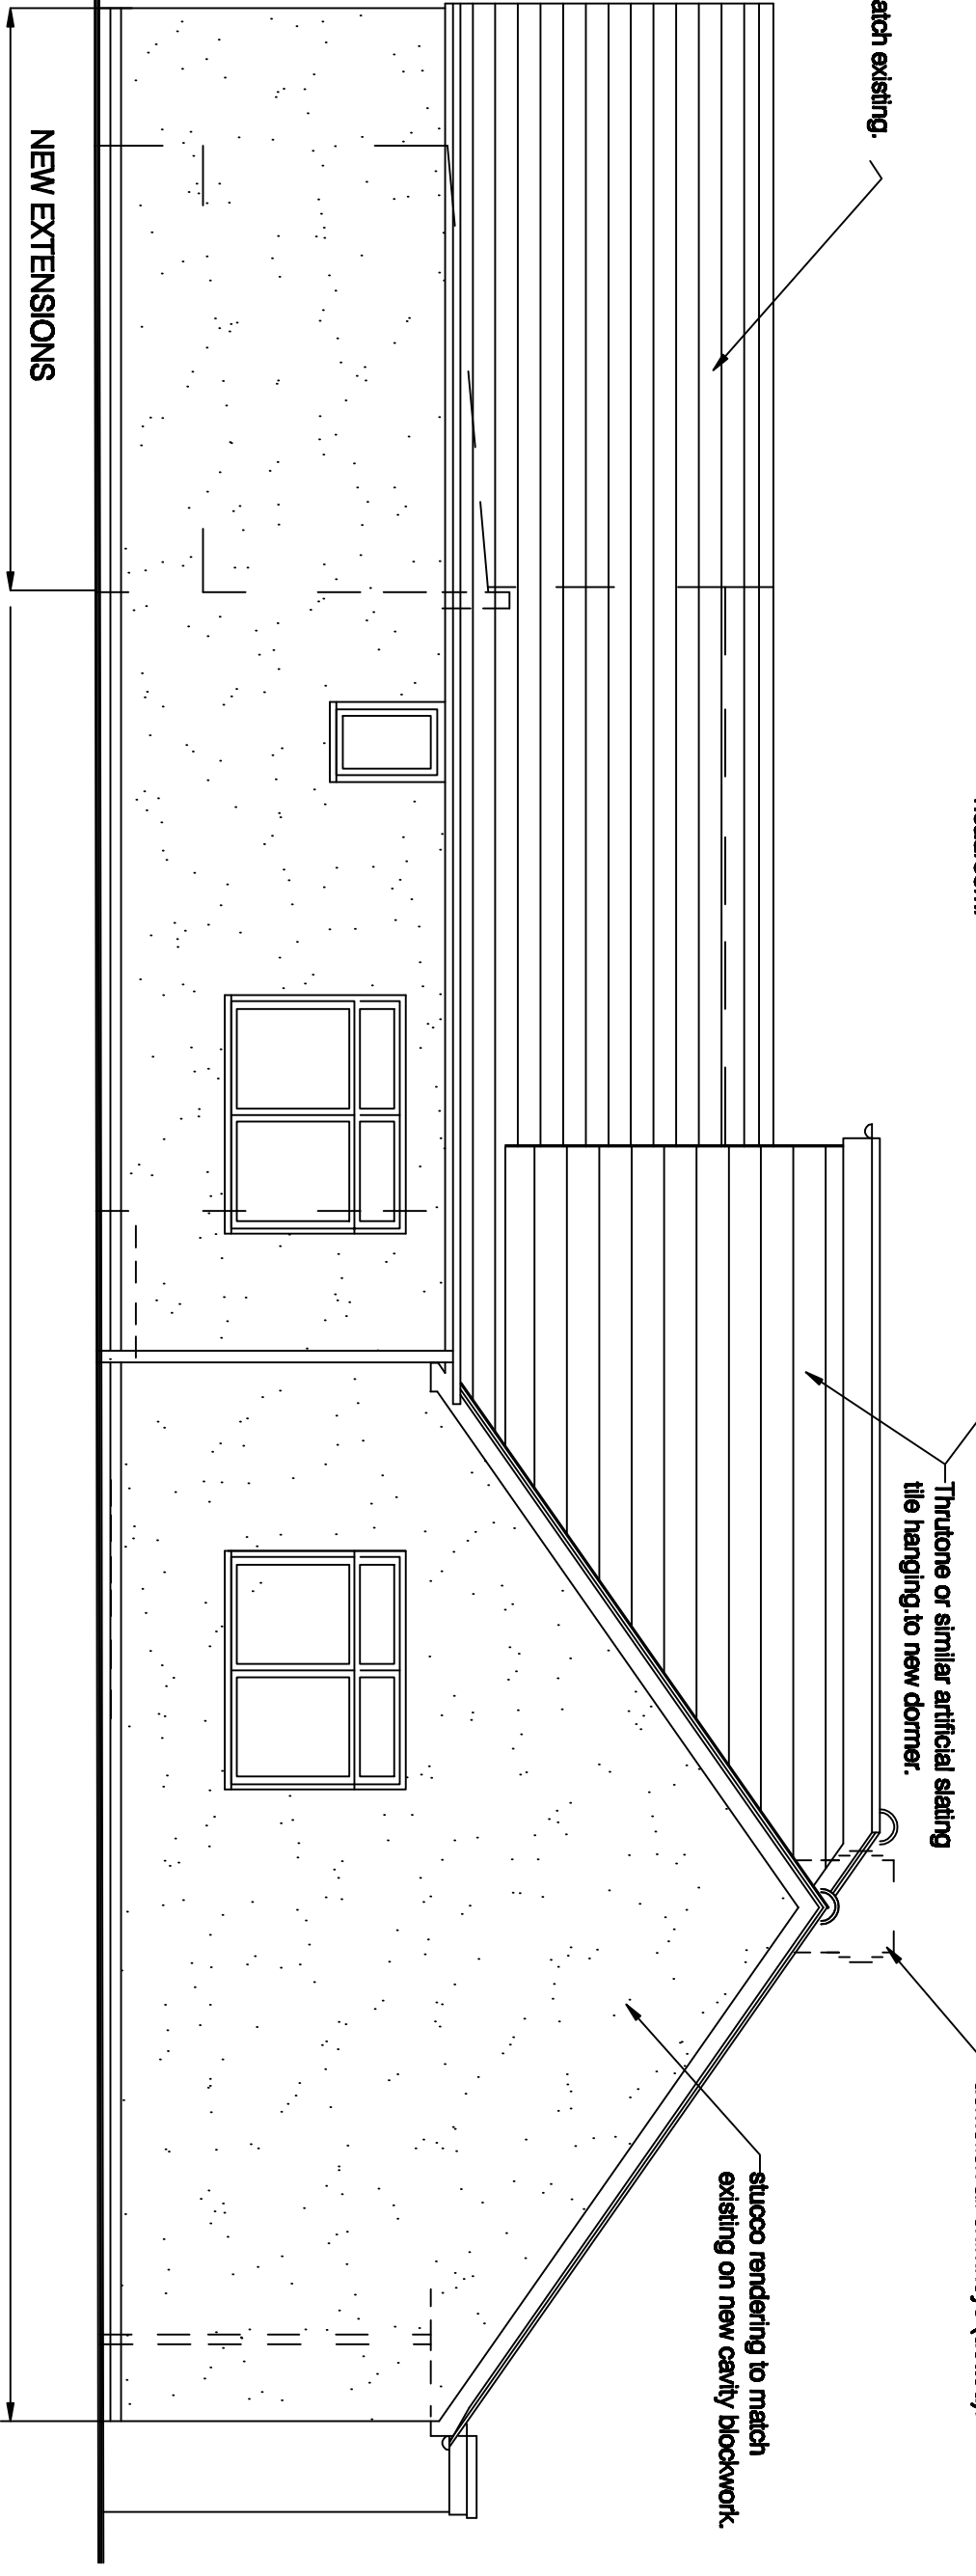

NORTH