



NOTE:
GLAZING TO TERRACES AND BALCONIES
TO BE OBSCURED GLAZING.

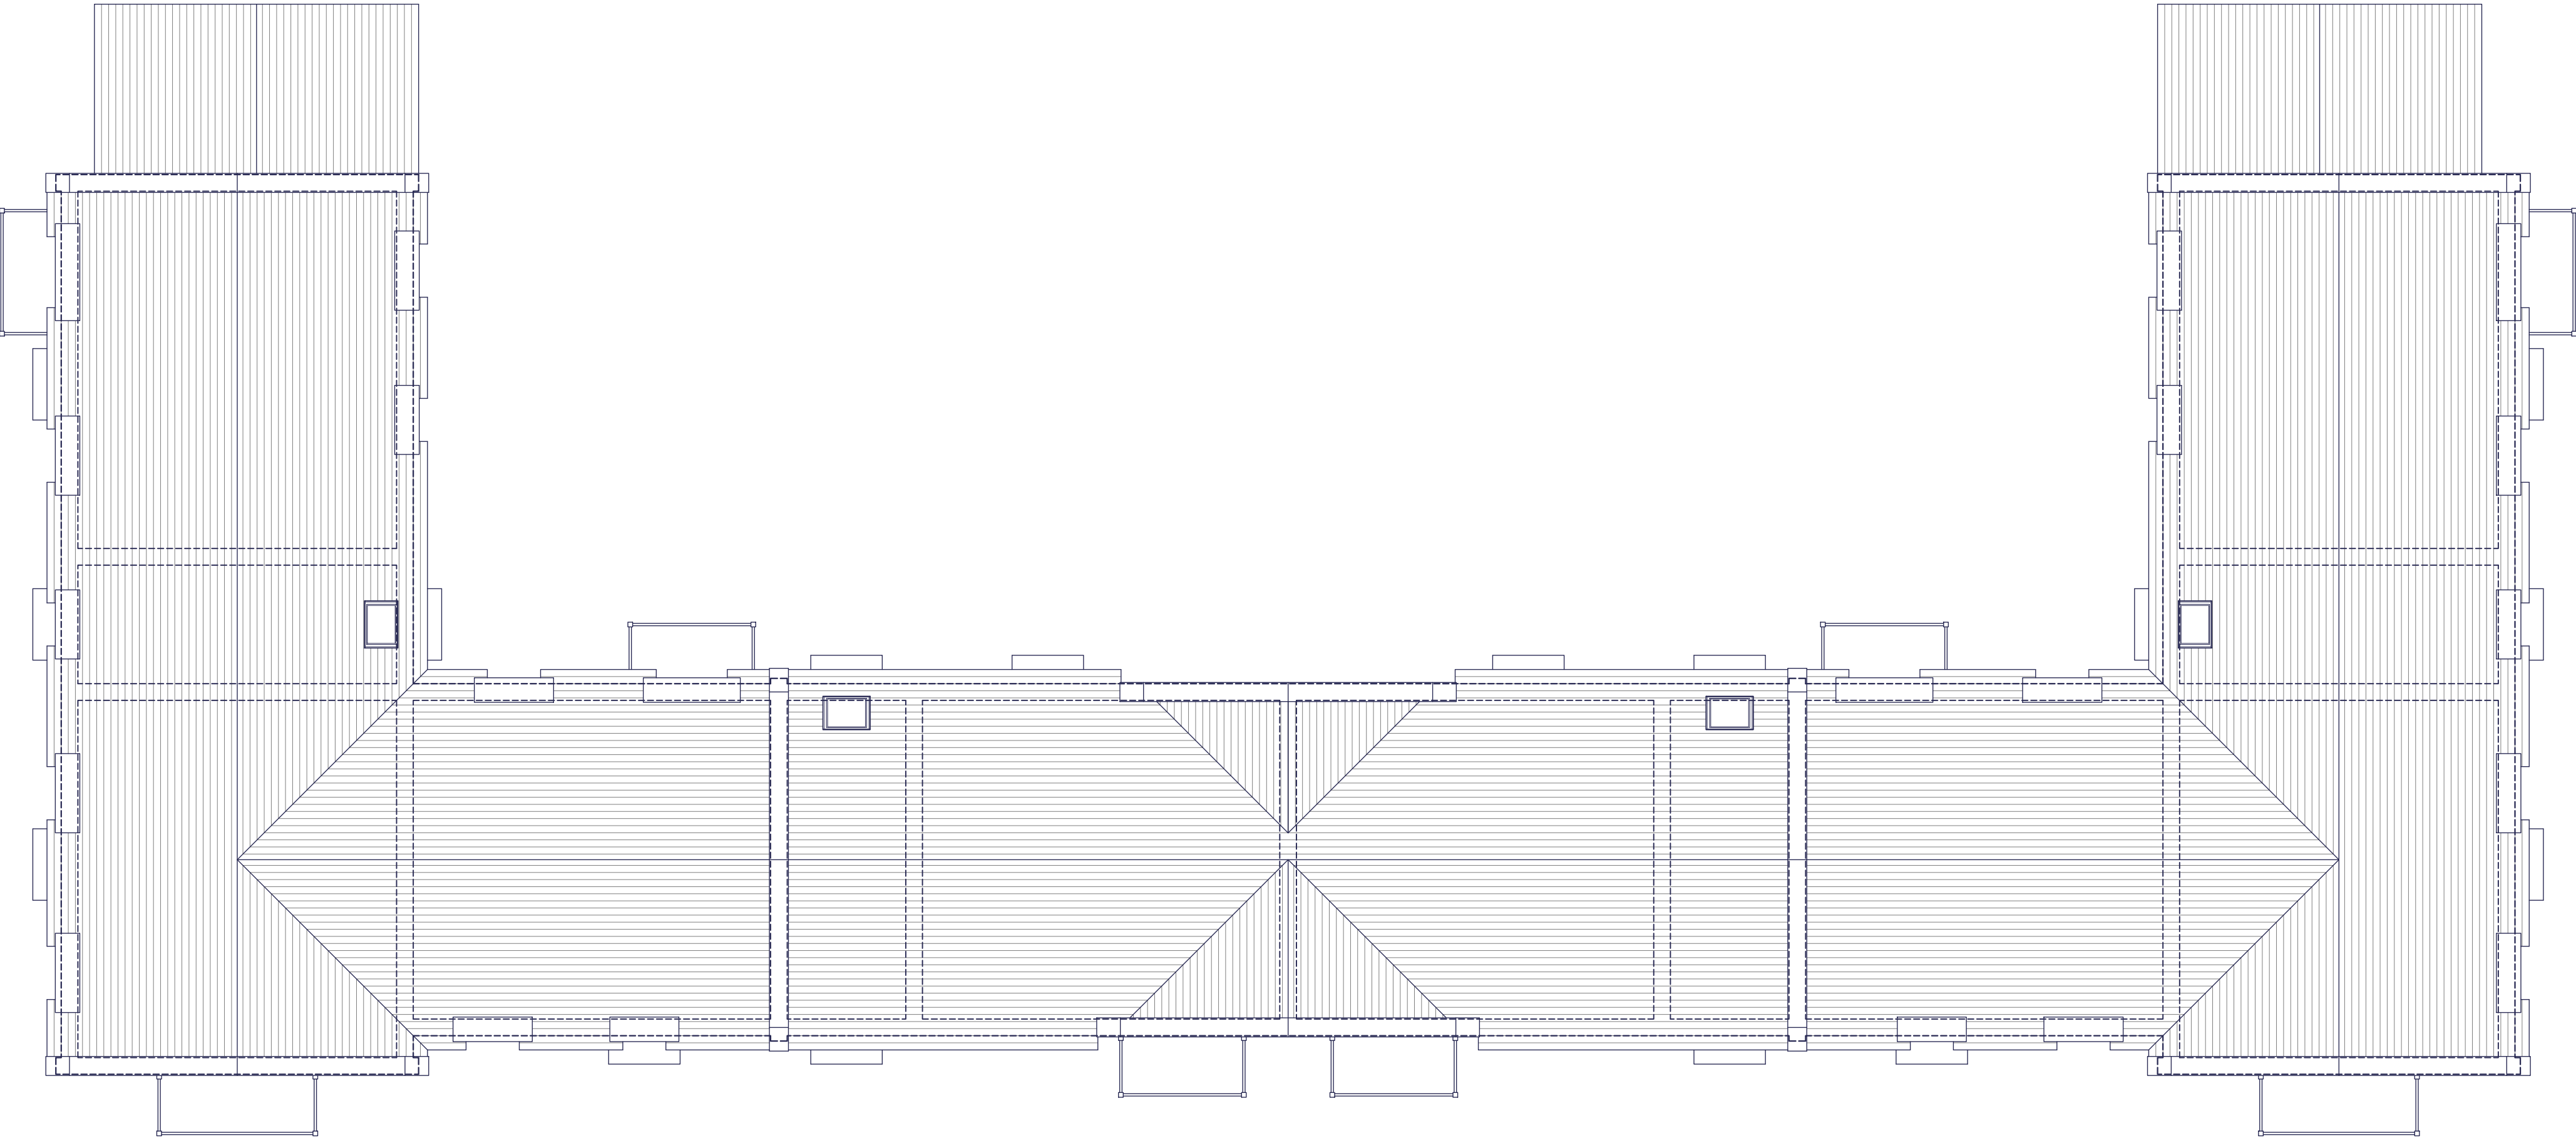

ROOF PLAN

 

B	30.04.26	Roof plan amended to Client's comments.	ADS	AAP
A	15.04.26	Roof plan amended to Planner's comments.	ADS	AAP
Rev.	Date	Description	Drawn	Checked

Client



Project

South Wokingham,
Phases R7 & R13

Drawing Title

Block 1 - Style 1
Roof Plan

Scale

1:100 @ A2

Drawn

ADS

Checked

DGP

Date

March 2026

File

P1905 Block 1

Drawing Status

Drg.No.

P1905.BLK1.304

Rev.

B

PLANNING