






Front Elevation

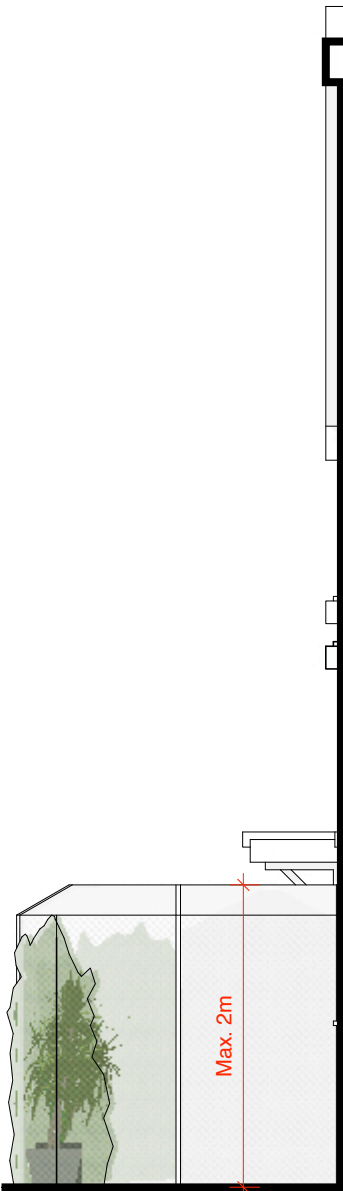


Side Elevation
(Section Through No. 36)

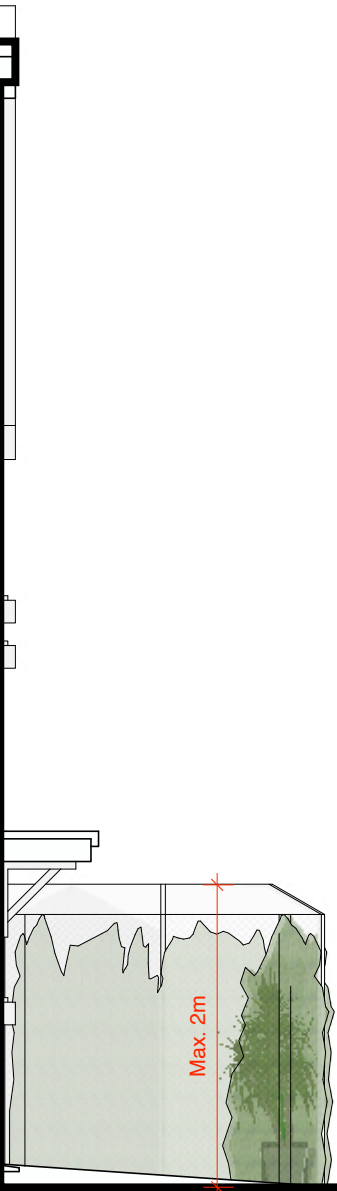

Side Elevation
(Section Through No. 38)

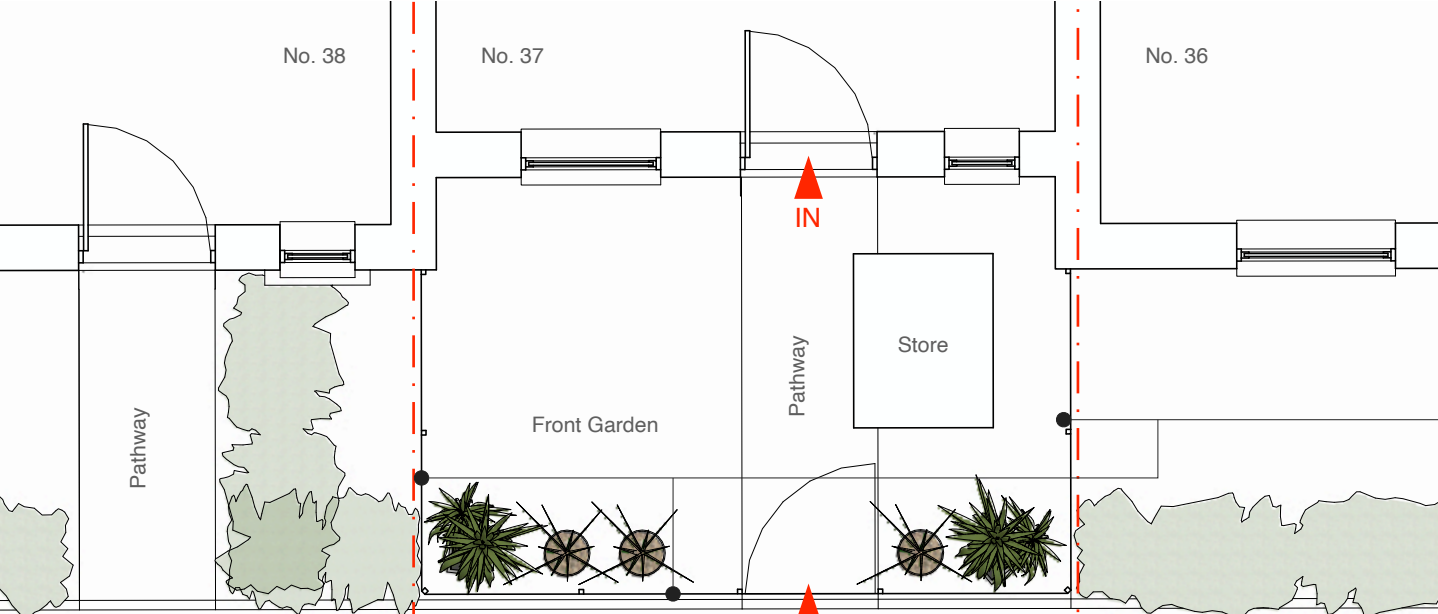

Site Plan

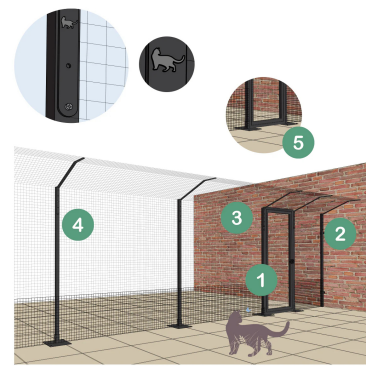


ProtectaPet cat fencing



Drawing Title	
Proposed GA Plans and Elevations	
Project	Client
37 Caribou Walk, Three Mile Cross, Reading, RG7 1WR	Andrea Hamilton
Date	
April 2025	



Project no. / Stage /	Drawing no. / Revision
1186- PLA-	050_A
Revision notes:	Drawn by: LW
A - First Issue	
Copyright Whitfield Design Architects © 2025 Web: www.whitfield-design.co.uk Email: liam@whitfield-design.co.uk Phone: 07810794436	
NOTES: Print all drawings in full colour at A3 size. All measurements to be confirmed on site by the contractor prior to starting any building work. All structure indicative, see Structural Engineer's drawings for more information. Design to comply with the latest Building Regulations and Approved Documents.	



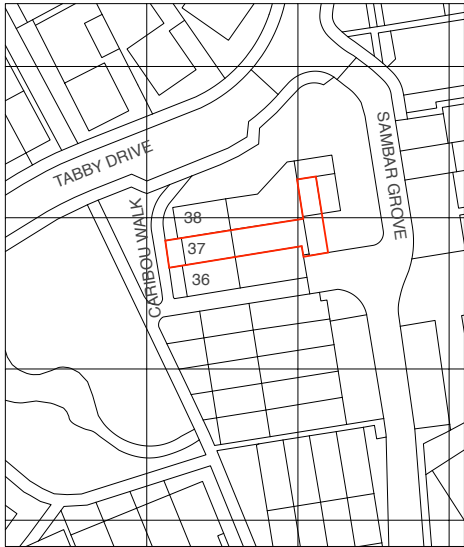

© Crown Copyright and database rights 2025. OS
AC0000813445

Site Location Plan

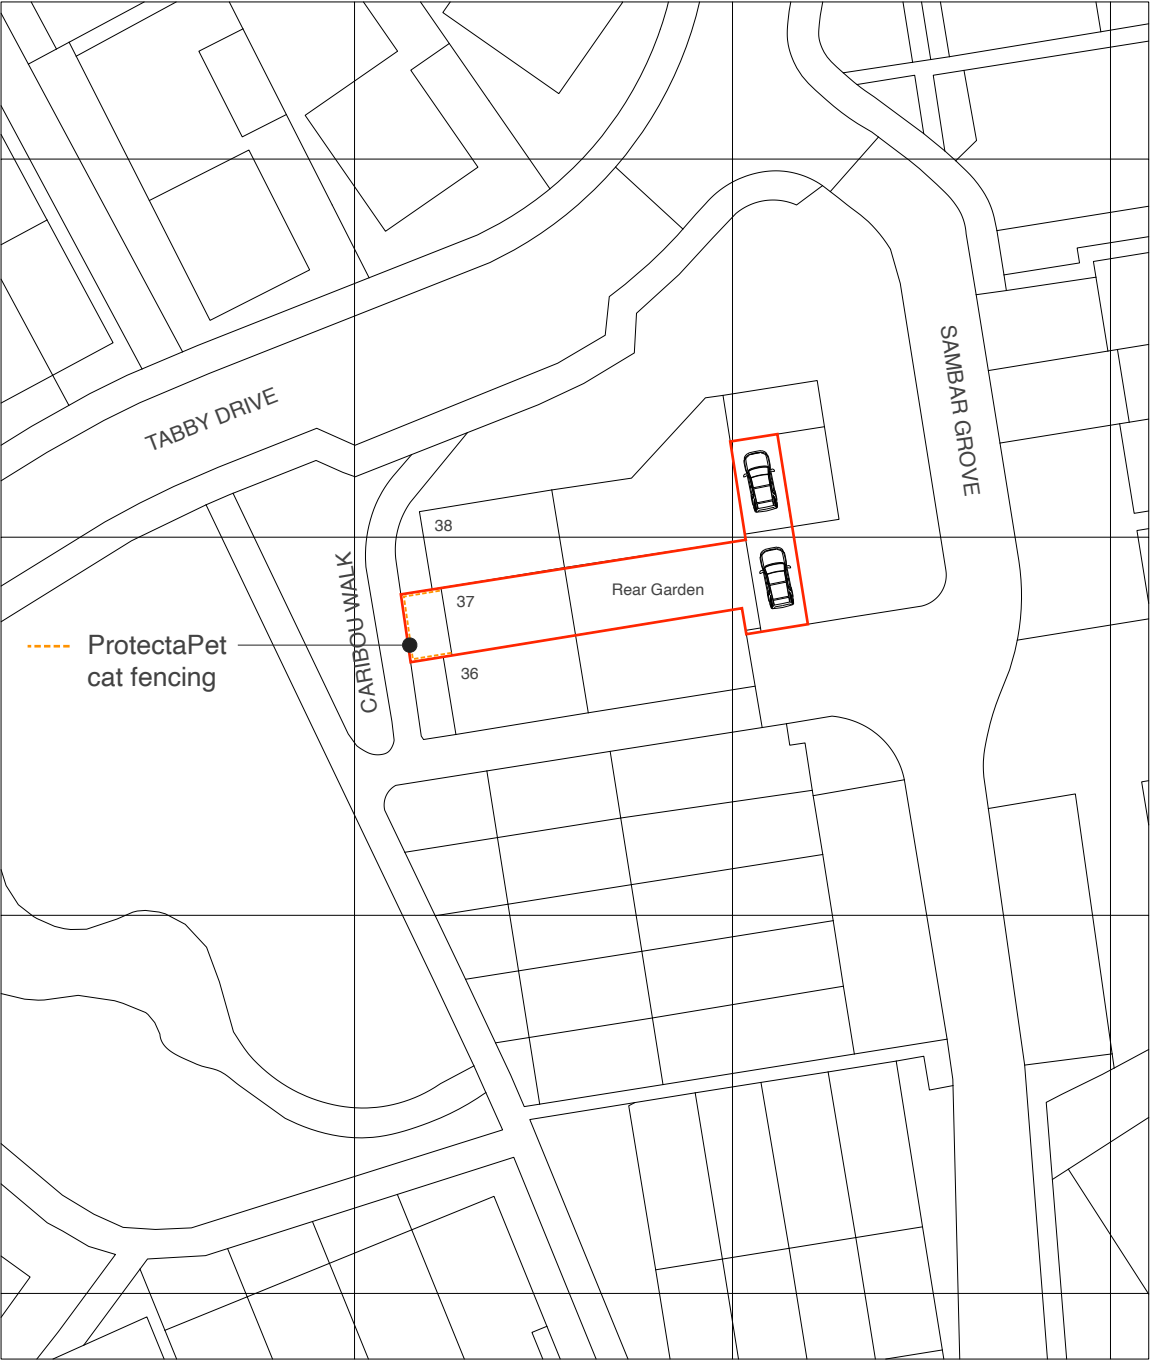 

Block Plan



Drawing Title	
Location Plan	
Project	Client
37 Caribou Walk, Three Mile Cross, Reading, RG7 1WR	Andrea Hamilton
Date	
April 2025	

Project no. / Stage /	Drawing no. / Revision
1186- PLA-	051_A
Revision notes:	Drawn by: LW
A - First Issue	
Copyright Whitfield:Design Architects © 2025 Web: www.whitfield-design.co.uk Email: liam@whitfield-design.co.uk Phone: 07810794436	
NOTES: Print all drawings in full colour at A3 size. All measurements to be confirmed on site by the contractor prior to starting any building work. All structures indicative, see Structural Engineer's drawings for more information. Design to comply with the latest Building Regulations and Approved Documents.	

WHITFIELD : DESIGN
ARCHITECTS