



boundary

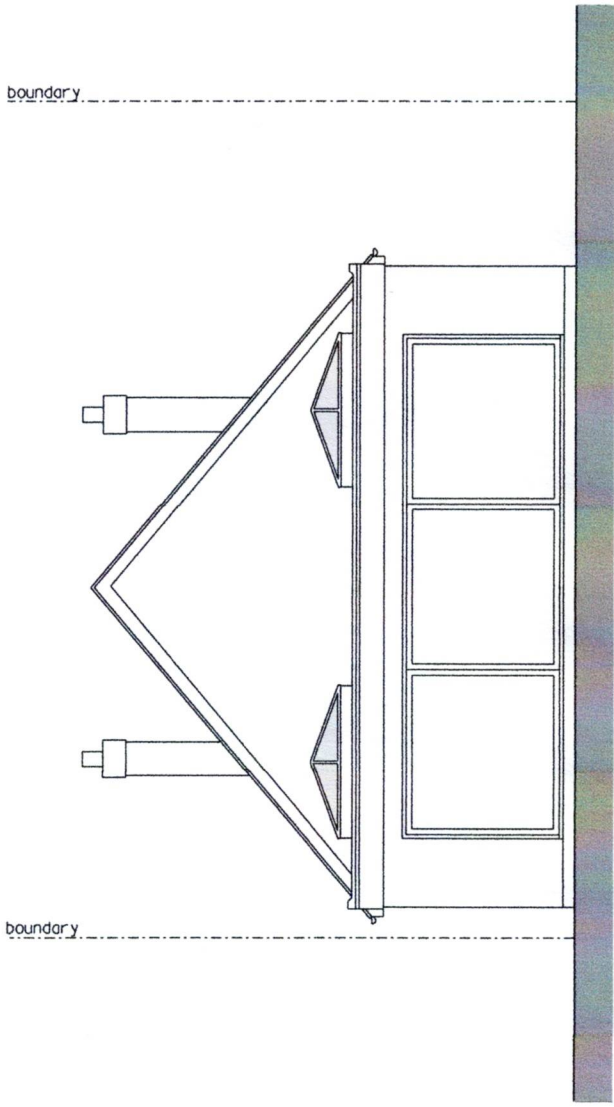


REAR ELEVATION AS PROPOSED

proposed 3.0m x 2.0m lantern light

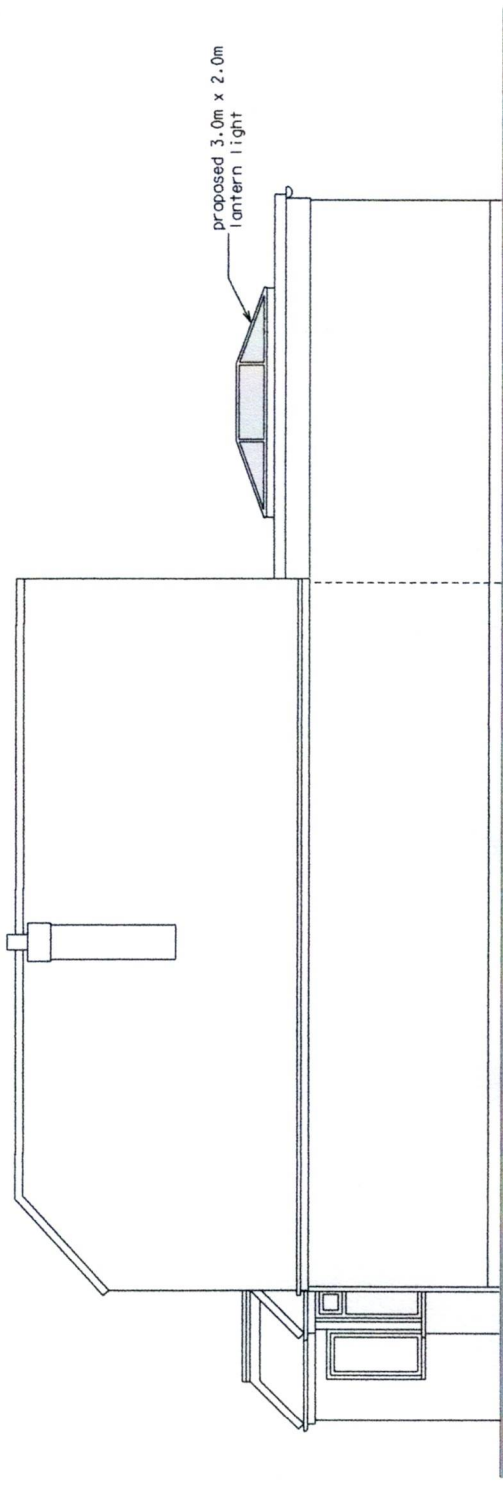


SIDE ELEVATION AS PROPOSED

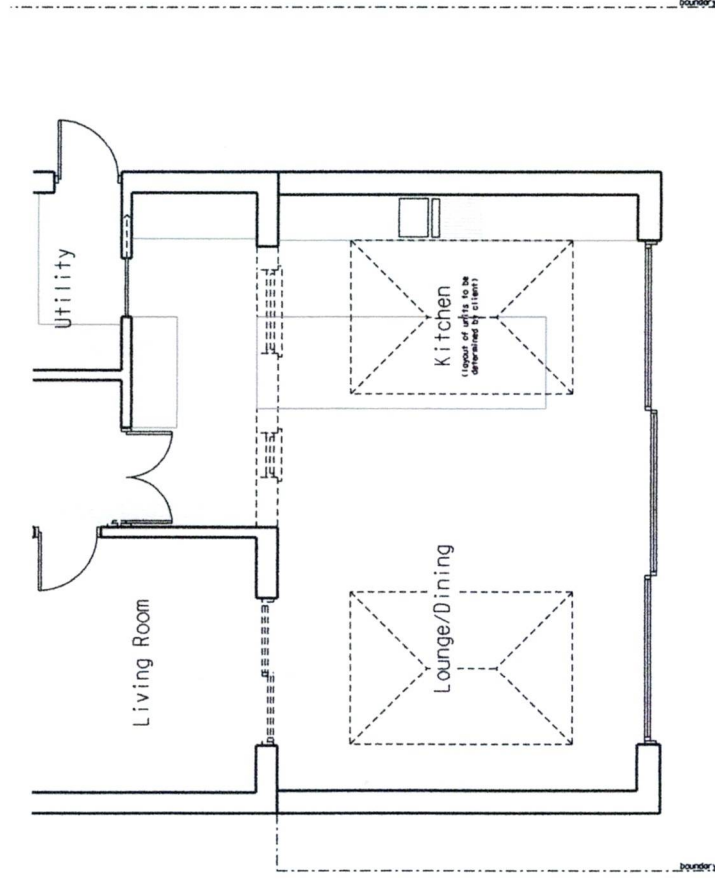

GROUND FLOOR PLAN AS PROPOSED

(FOR FULL PLAN REFER TO DRG. P/EXT/2482/2A)

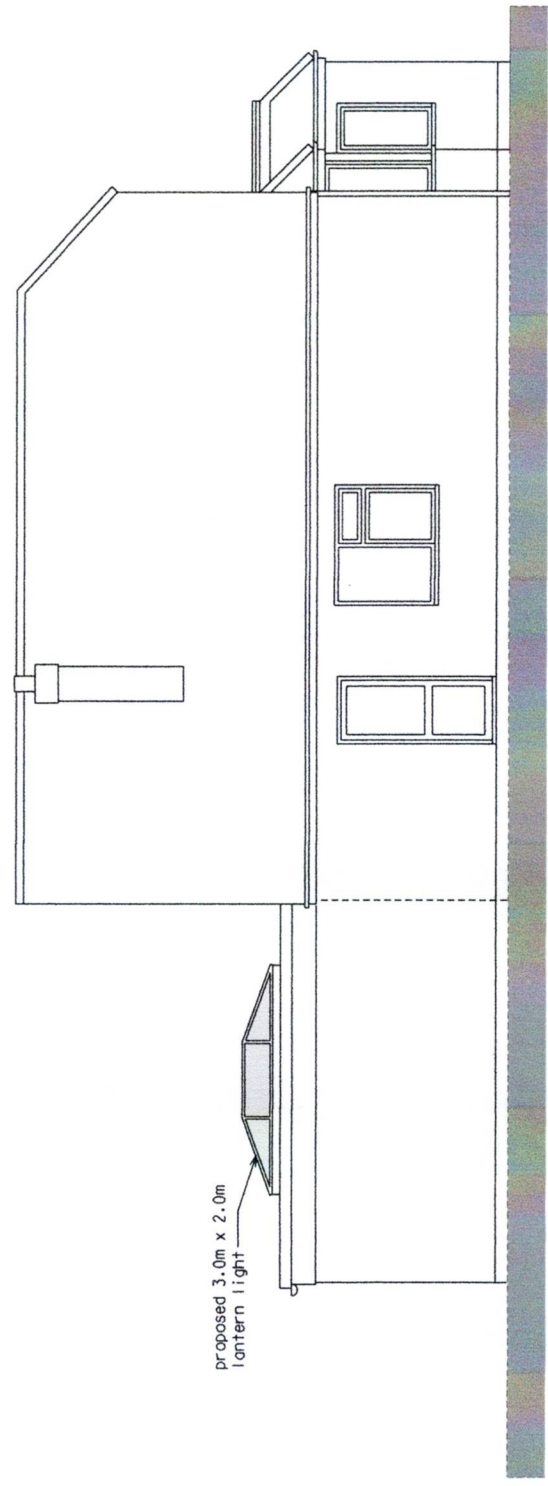

SIDE ELEVATION AS PROPOSED

proposed 3.0m x 2.0m lantern light

CLIENT
Mr. & Mrs. S. Dasar i
ADDRESS
35 Crockhamwell Road, Woodley

CONTRACT
Rear Extension, Front Porch
and Render to External Walls

A3

1:500 0.0 5.0 10.0 15.0 20.0 25.0 30.0 35.0 40.0 45.0 50.0m
1:100 0.0 1.0 2.0 3.0 4.0 5.0 6.0 7.0 8.0 9.0 10.0m

KEITH A. WRIGHT
ARCHITECTURAL DESIGN & PLANNING CONSULTANT

2 WIELD COURT, LOWER EARLEY, BERKS RG6 3TF PHONE . 0118 9669486 or 07766 611156

FOR SITE PLAN AND SITE LOCATION PLAN
SEE DRG. NO. P/EXT/2482/1A

DATE
January 2025
SCALE
1:100 (at A3)

DRG NO
NMA/2482/1A